
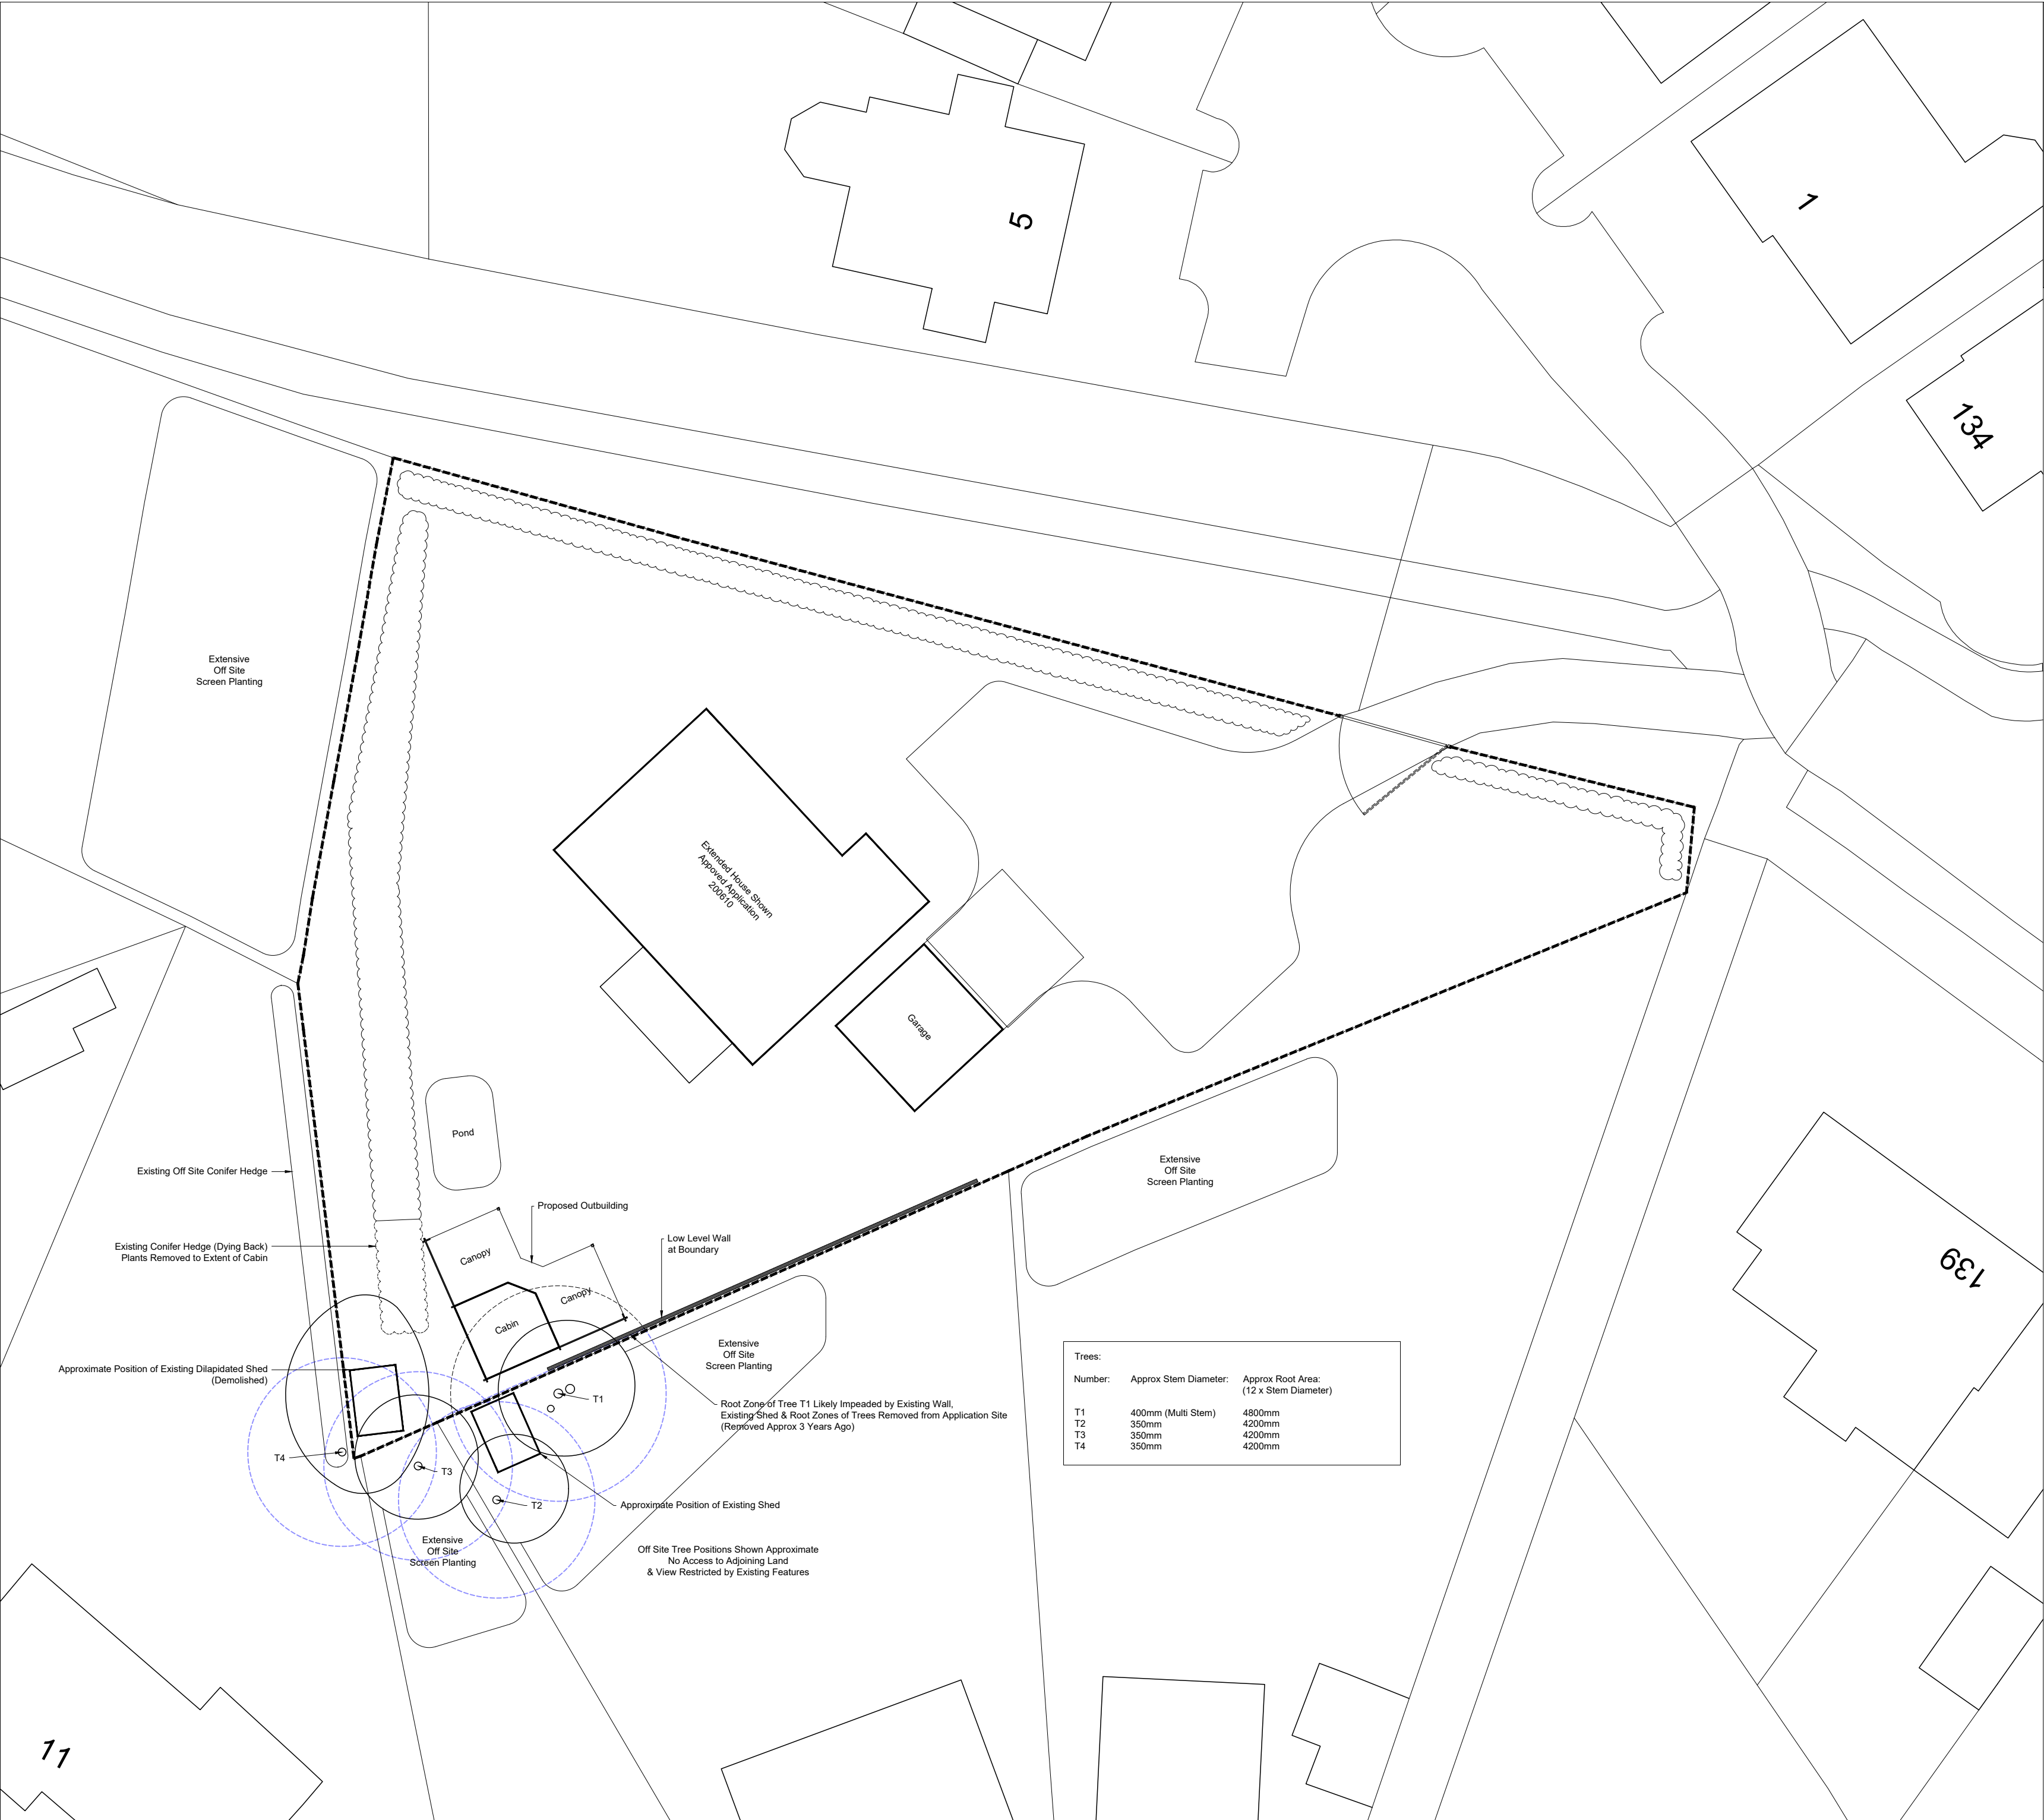


SITE PLAN - Scale 1:200

 

Ordnance Survey (c) Crown Copyright 2021. All rights reserved. Licence number 100022432

A	24.02.21	Off Site Trees Shown Approximate (Access Restricted)
---	----------	--

Revisions
Client

Project	Outbuilding 149 Chiltern Road Caversham Reading RG4 5JG
---------	---

Status	Planning
--------	----------

Date	2021.01.06
------	------------

Scale	1:200	Size	A2
-------	-------	------	----

Title	Proposed Site Plan
-------	--------------------

Number	18.14-181	Revision	A
--------	-----------	----------	---

Spires Architects

9 Monks Way | Reading | RG30 3DP
Tel 07495 529905

This drawing is copyright and may not be reproduced in whole or part without written authority.