



NOTES

For use in the precise named location only.

Copyright reserved by Pitch, Architects Limited

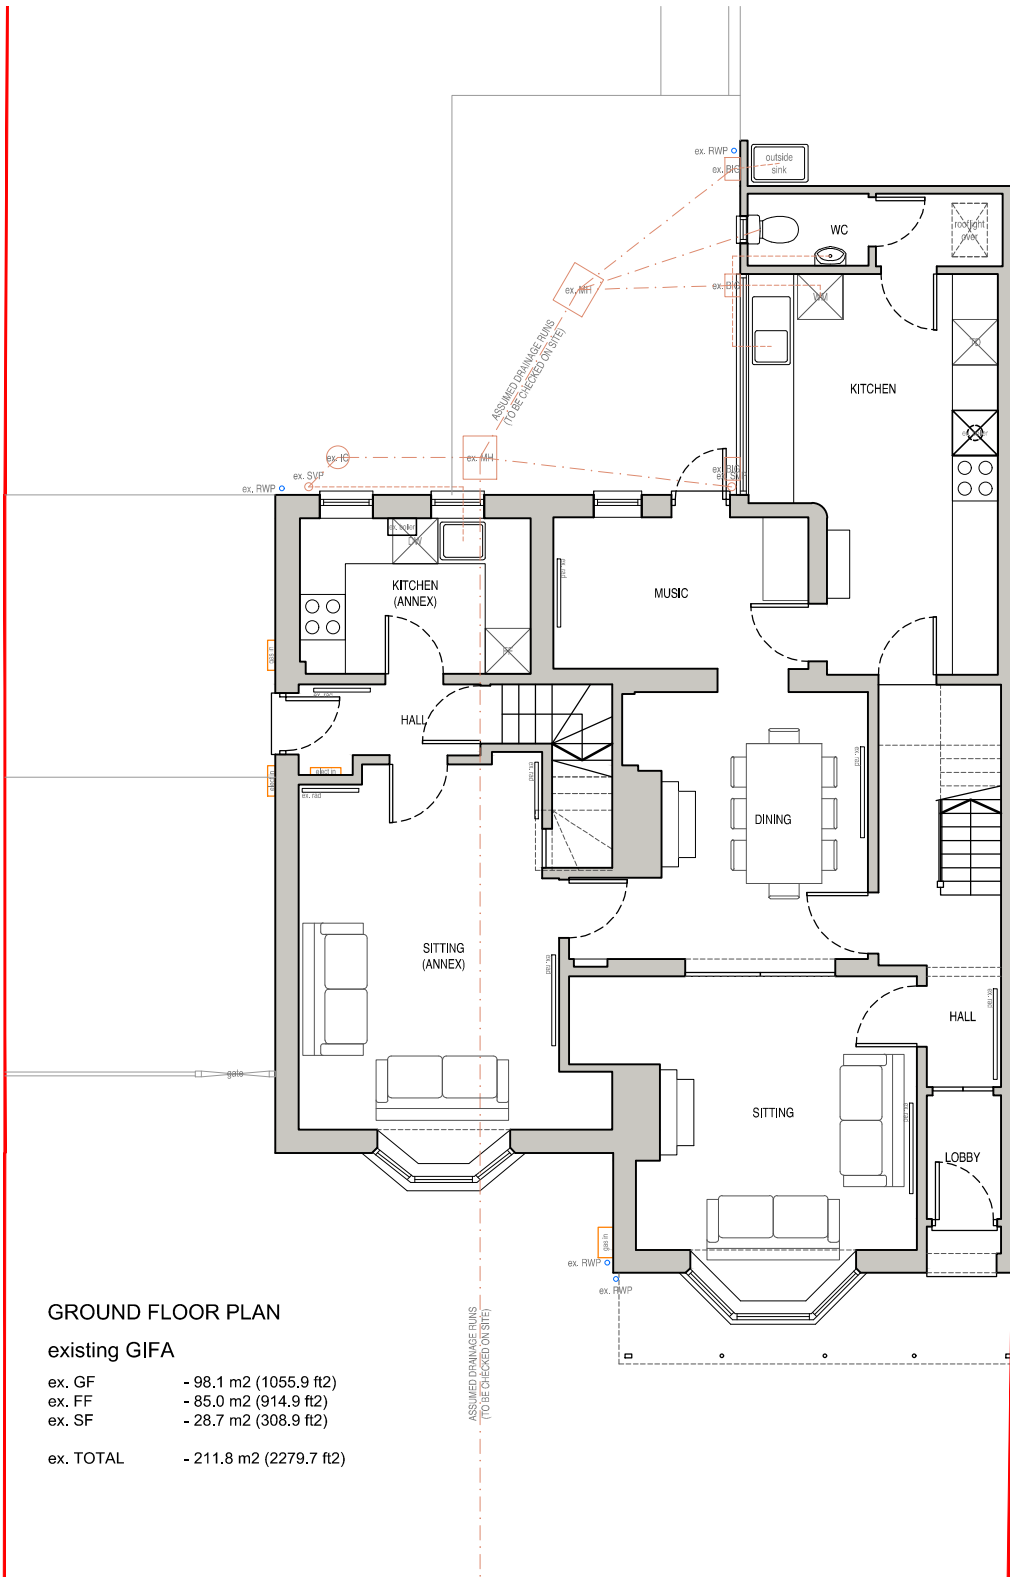

FIRST FLOOR PLAN

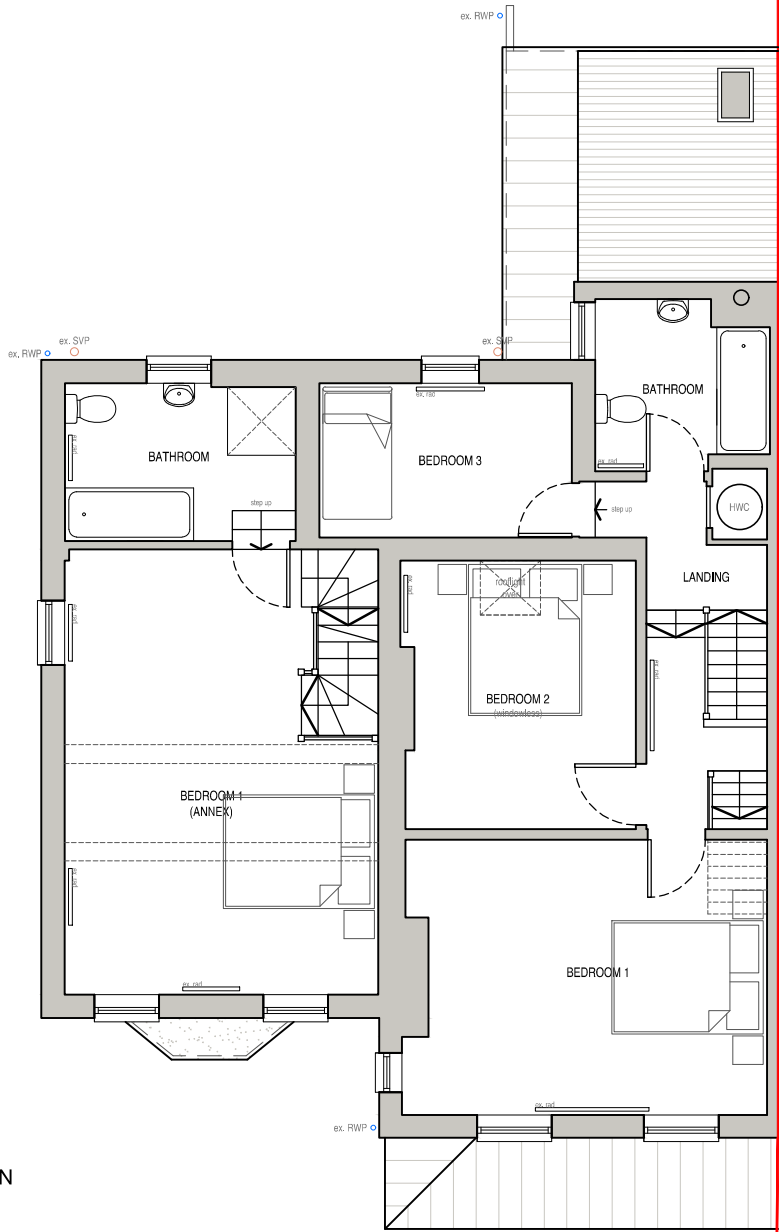

Scale Bar (1:100)



0 2 4

Rev - Date - Revision -

**pitch.**  
ARCHITECTS

a. 1 Chiltern Court,  
37 St.Peter's Avenue,  
Caversham,  
Reading,  
RG4 7DH  
t. 0118 948 4618  
e. info@pitcharchitects.co.uk  
w. www.pitcharchitects.co.uk

Project Title  
**Proposed Alterations  
to  
7 Armour Road,  
Tilehurst,  
RG31 6EX**  
Client Name  
**Mr & Mrs Peel**

Drawing Title  
**Existing Floor Plans**  
Drawing Scale  
1:100 @ A3  
Date  
Mar '21  
Status  
Planning  
Drawn/checked  
KM/KM  
Drawing Ref  
**20026 - SU - 002 -**  
Rev

© Pitch, Architects Limited