




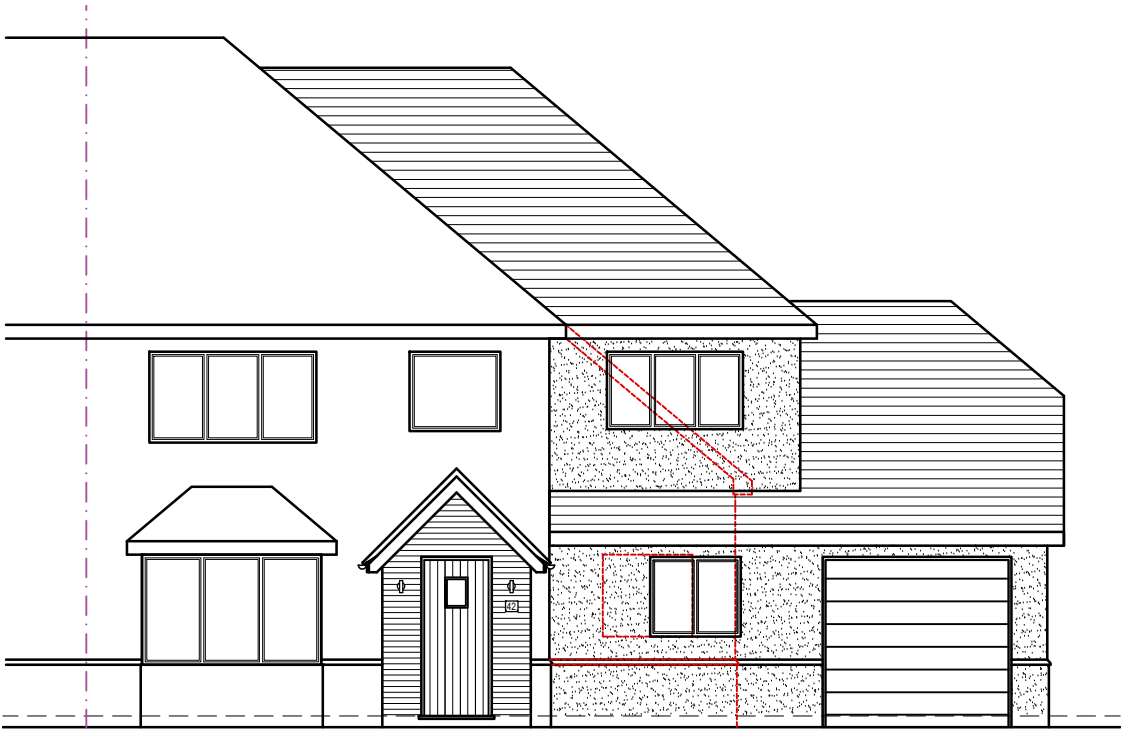


PROPOSED SOUTH EAST ELEVATION
1-100

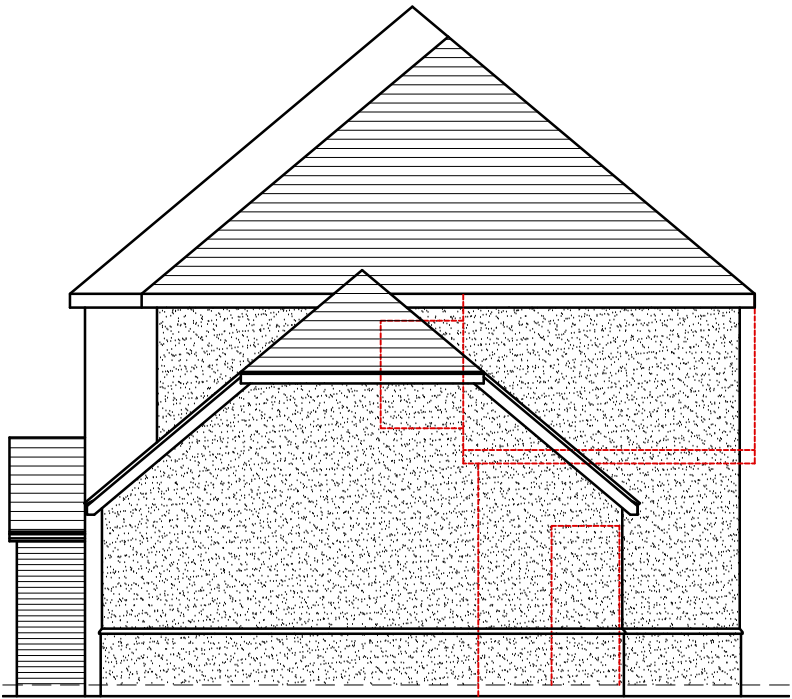


PROPOSED NORTH EAST ELEVATION
1-100

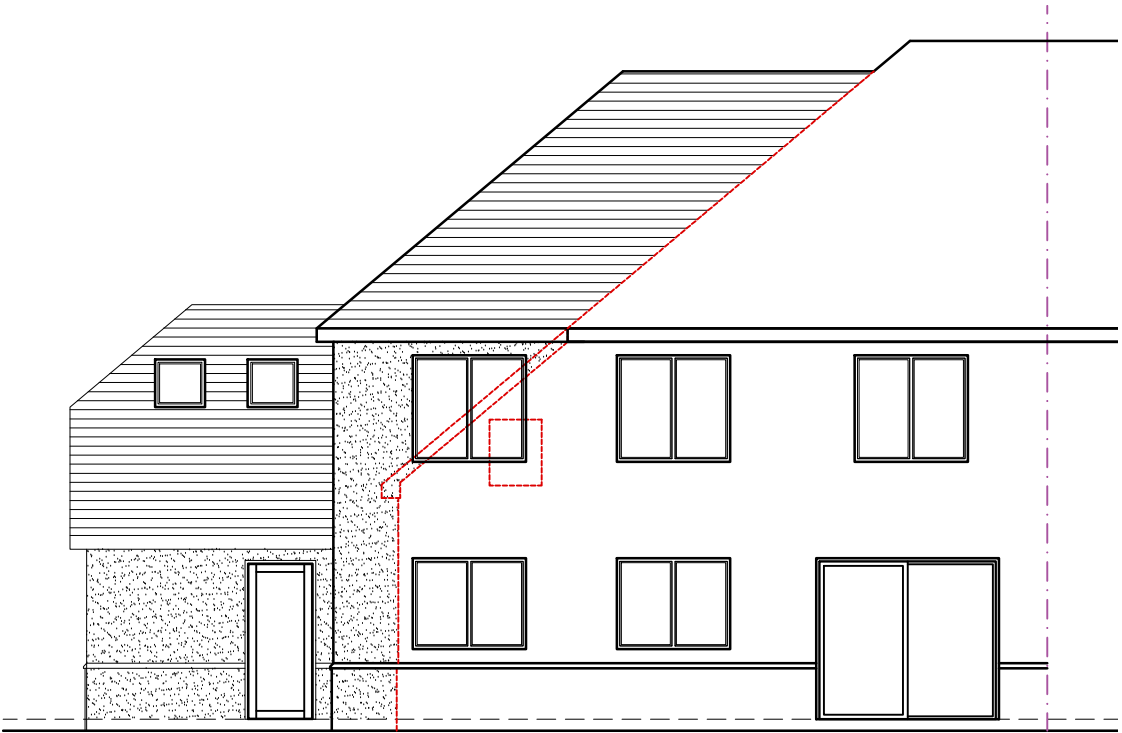

PROPOSED NORTH WEST ELEVATION
1-100

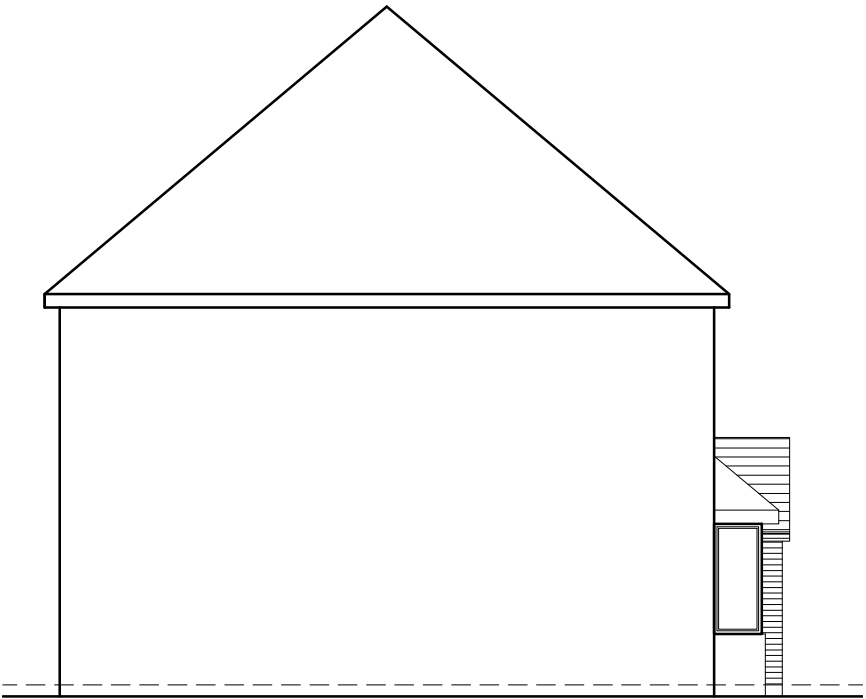

PROPOSED SOUTH WEST ELEVATION
1-100

 

Rev A Planning Officer Comments 17.11.2020
Rev. Notes Date

		Brooks Farm Bath Road Beenham Reading, Berkshire RG7 5JB Tel: 0118 930 6633 info@thebarnpartnership.co.uk	
Client Mr & Mrs Alleyne			
Project 42 Church End Lane, Tilehurst RG30 4UU			
Drawing Title Proposed Elevations			
Drawn KRMS		Date 07.08.2020	
		Scale 1:100 @ A3	
Drawing No. PL-05		Rev. A	