



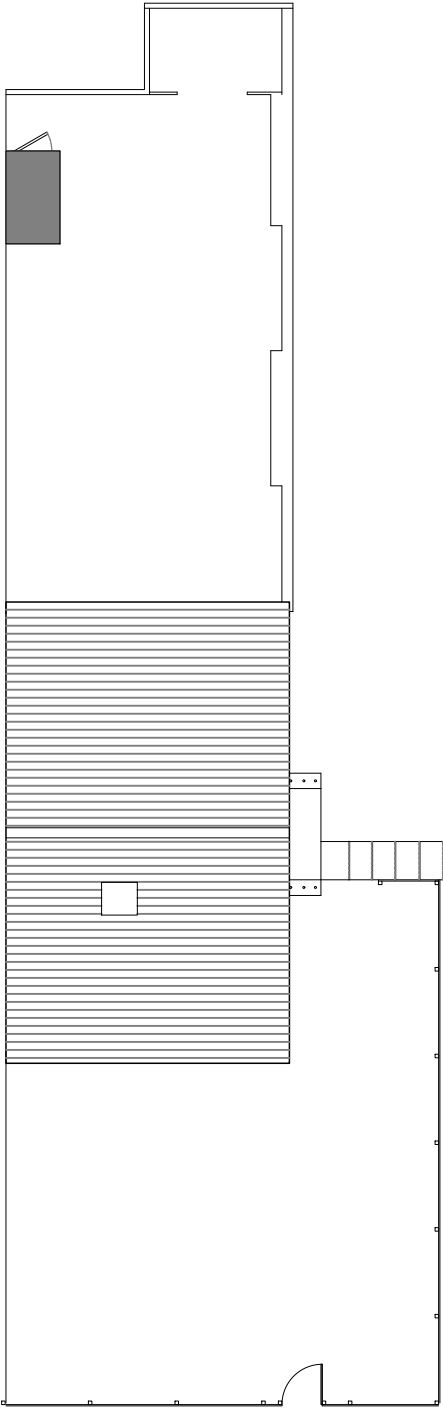

Roof Plan
Scale 1:150@A3

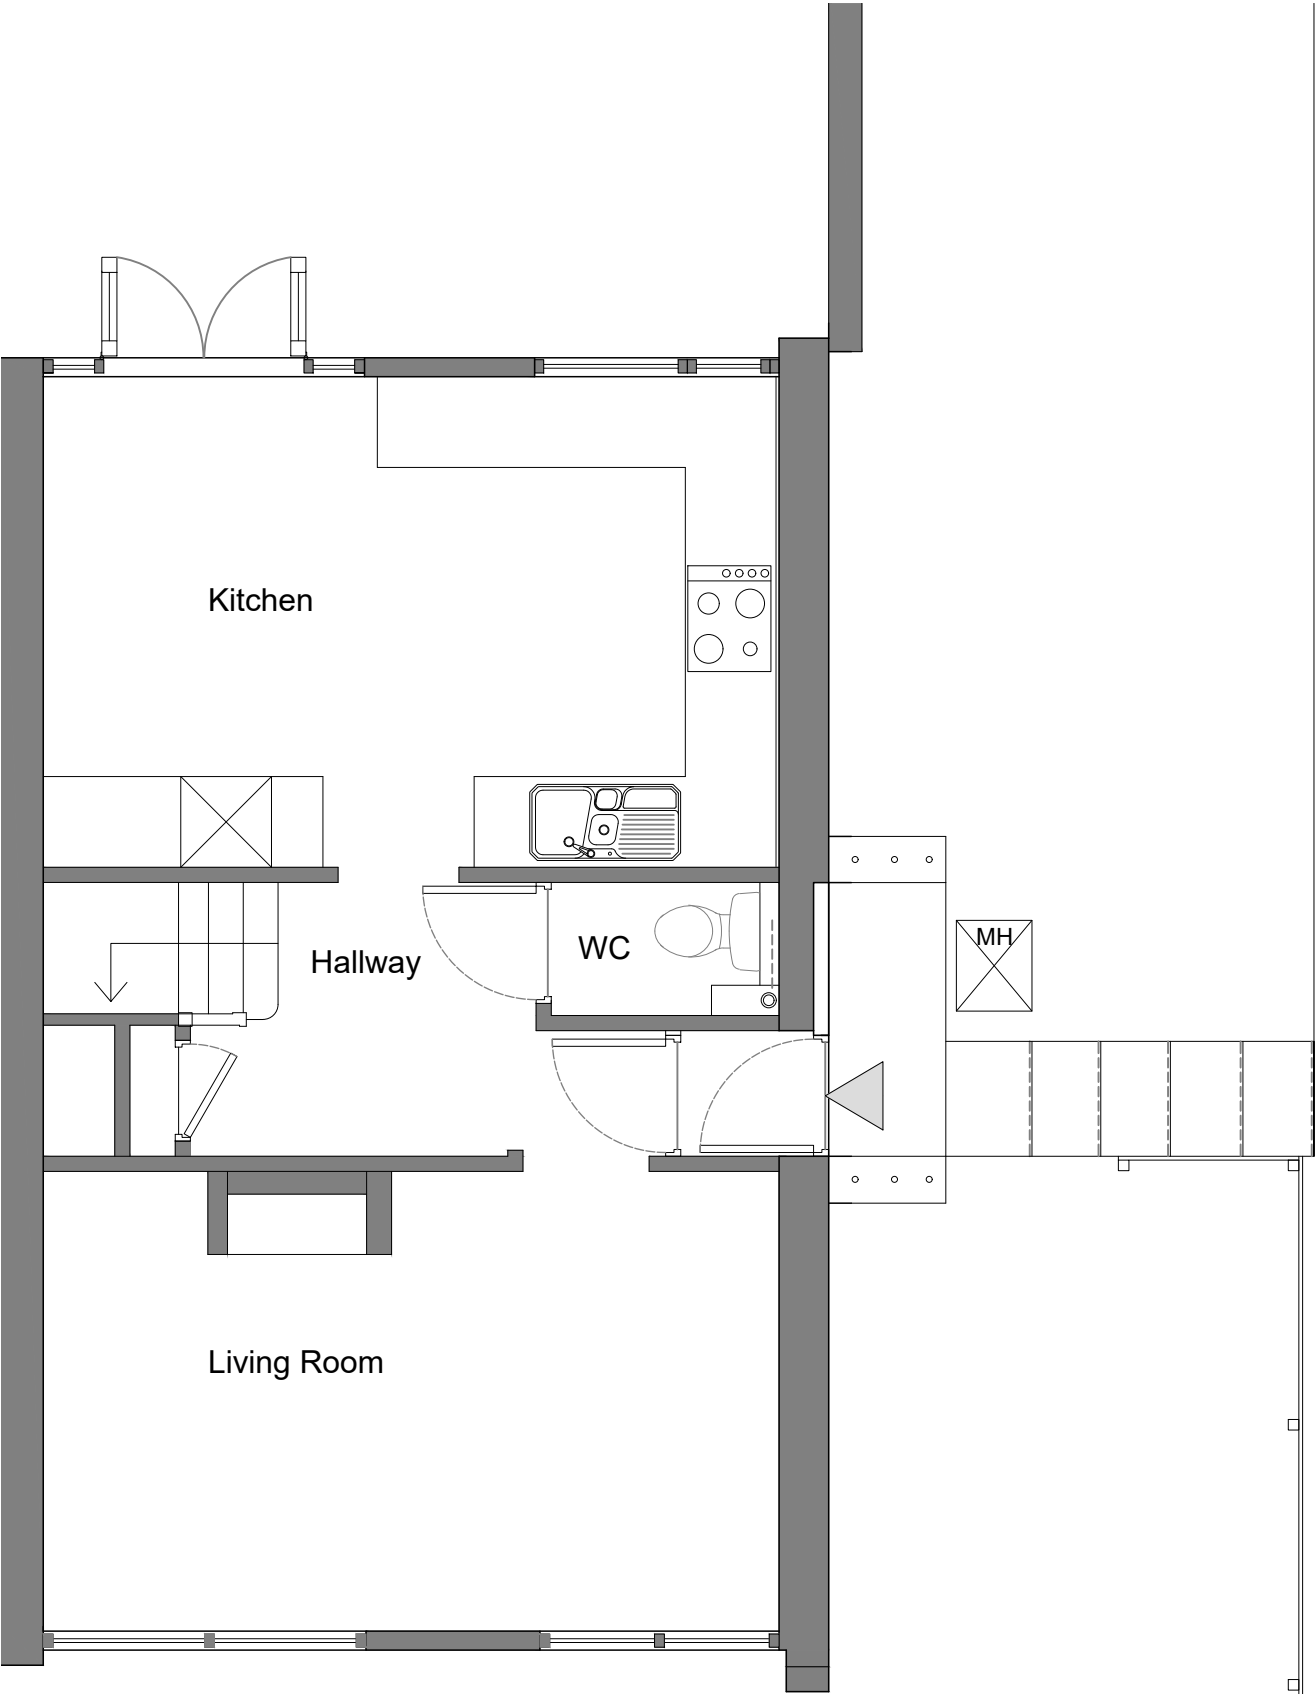

Existing Ground Floor Plan 1:50



Note
Dimensions to be checked prior to works starting.
Any discrepancies to be reported to the Architect.
Issued for Planning Only



Scale bar

NOTES
Do not scale drawings dimensions govern. All dimensions to be checked on site. Drawing to be read in conjunction with all consultants information. Any discrepancies to be reported to Architect. LUPA does not take responsibility for legal boundary lines and advises a specialist should produce a separate drawing. DWG files are issued for information only use PDF for records
Copyright of this drawing is held by LUPArchitecture Ltd. Not to be used for any purpose without consent.
LUPARCHITECTURE Ltd. © Copyright

00	Planning Issue	LUP	12.02.21
Rev	Description	Dr	Ch Date

Rev	Description	Dr	Ch Date
-----	-------------	----	-----------

Client	MR & MRS HART
--------	---------------

Project	12 CHAUCER CLOSE REFURBISHMENT & EXTENSION EMMER GREEN BERKSHIRE
---------	---

Title	EXISTING PLANS GROUND FLOOR & ROOF PLAN
-------	---

LUPARCHITECTURE Ltd.
103 Mayfield Drive, Caversham, RG4 5UR
+44 (0) 7774 719502
lupa@luparchitecture.com

Date	Dec 2020	Drawn	LUP	Checked	LUP	Scale	1:50 @ A3
Job No.	2047	Drawing No.	005	Revision	00		