


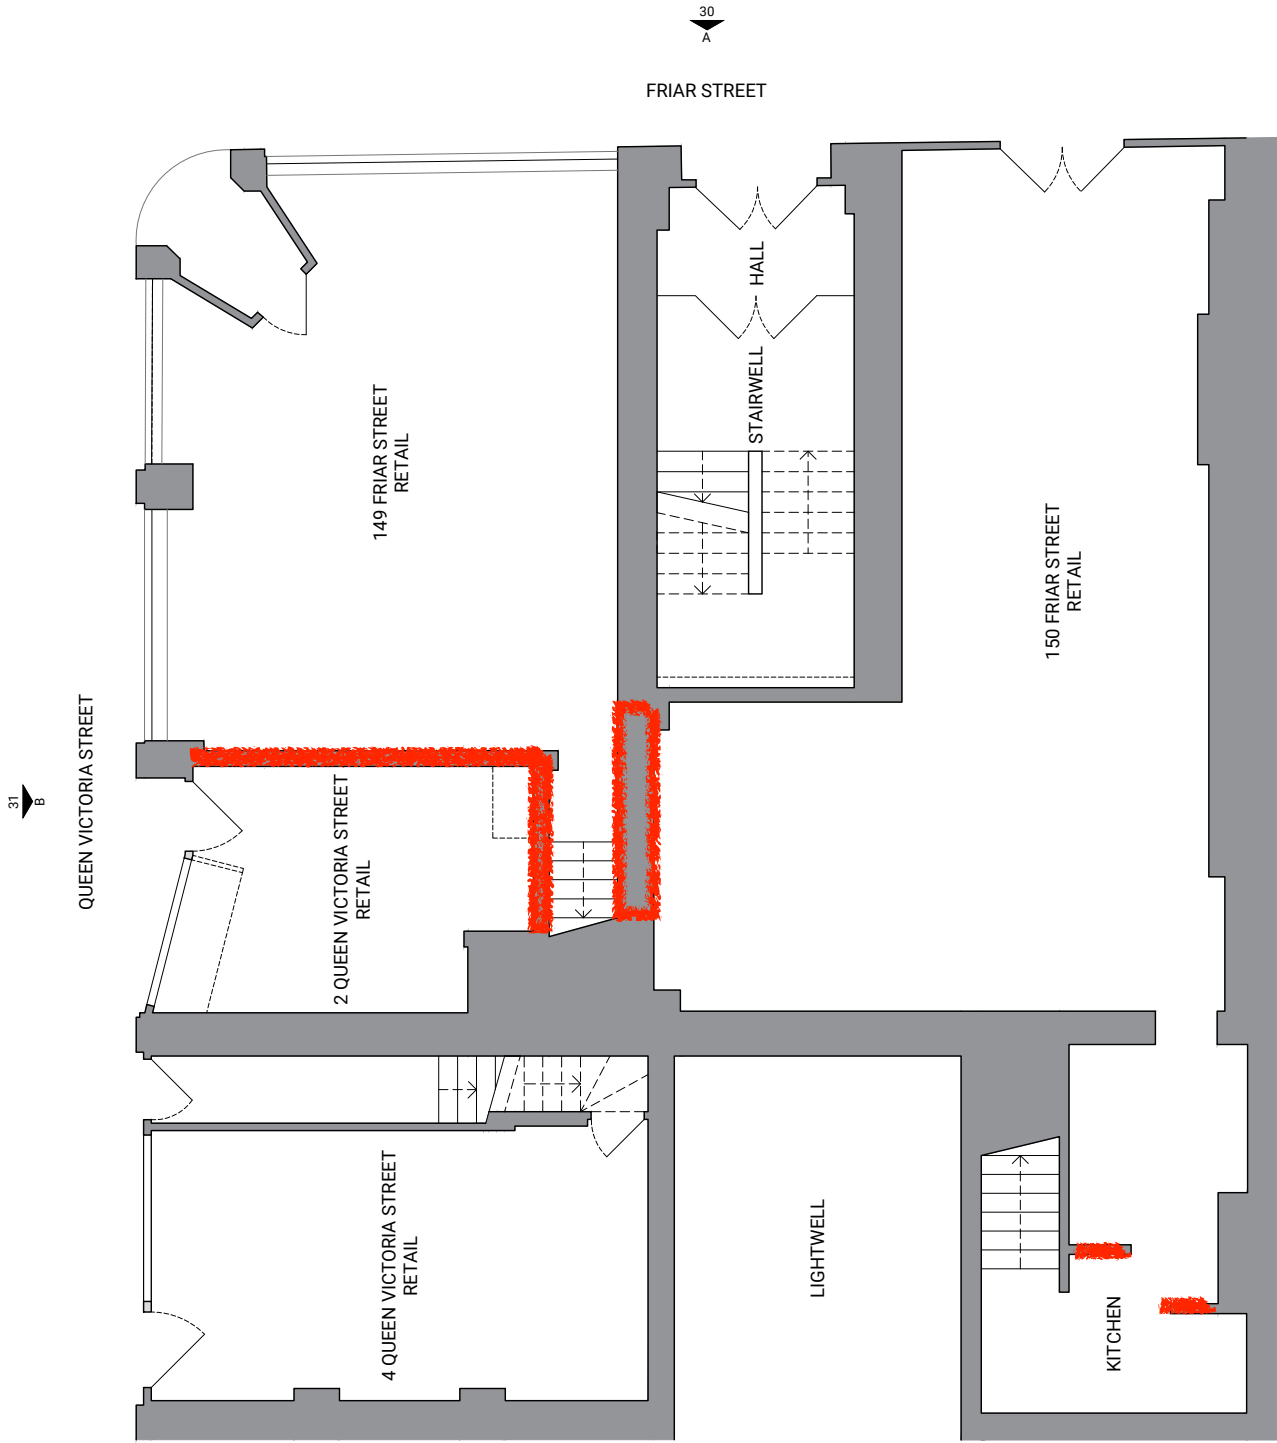

P0	26.03.21	For comment
REV.	DATE	ISSUE
149-150 FRIAR STREET		
Reading		
RG1 1EX		
Existing + Demo		
Ground Floor Plan		
STATUS	SIZE	
Planning	A3	
PROJECT NO.	DRAWING NO.	REV.
21357	10	P0-1

