



Front Elevation




Side Elevation




Rear Elevation



Side Elevation

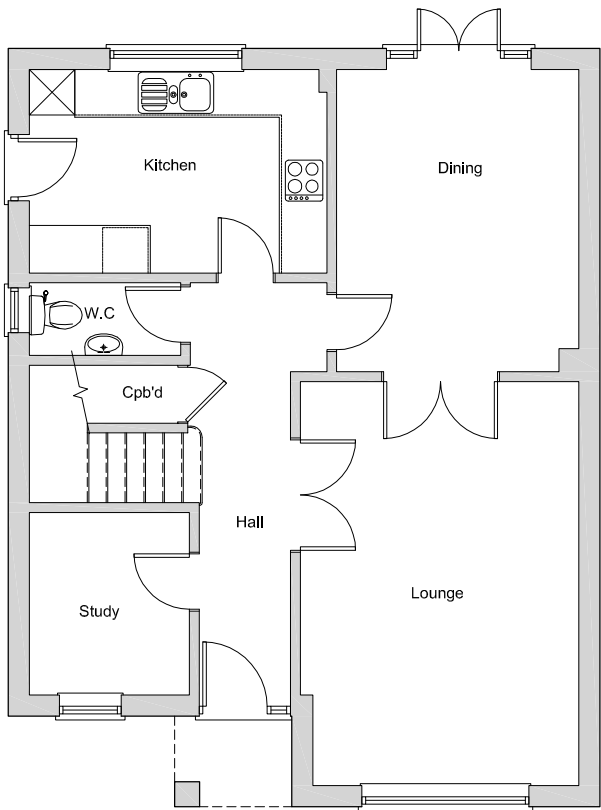

Ground Floor Plan

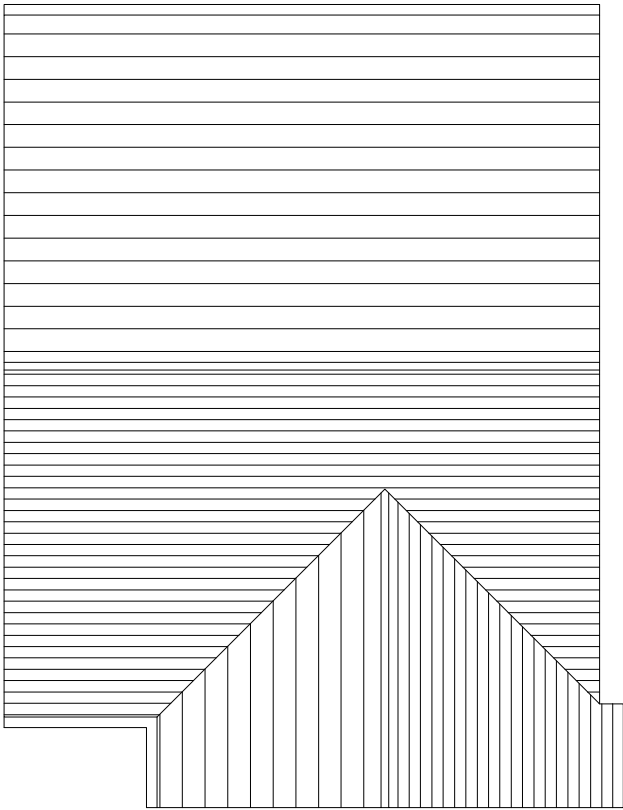

Roof Plan

check all dimensions and report all errors and omissions

1 Lancaster Close
Reading
Berkshire RG1 5HB

Existing Plans
& Elevations

Mr & Mrs. Thake

Lee Norris Design
27 Eden Way, Winnersh
Wokingham, Berkshire RG41 5PQ
Tel: 01189 787226
Mob: 07795 058193
E-mail: lee@leenorrisdesign.co.uk
Web: www.leenorrisdesign.co.uk

Planning and building regulations drawings
for residential extensions, new build,
renovation and conversion projects.

ref : LN

date : Oct'20

scale : 1:100@A3

project : 20-411

dwg no. / rev : 001

Scale: 1:100 0 1 2 3 4 5