



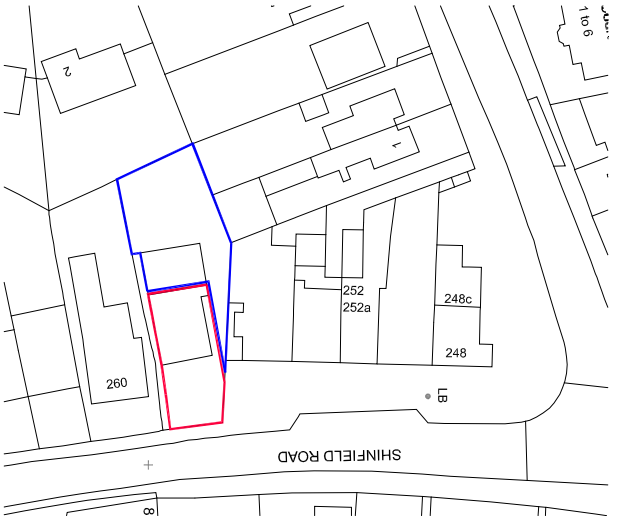



BLOCK PLAN 1:500



LOCATION PLAN 1:1250
ORNANCE SURVEY LICENCE NUMBER 100053143

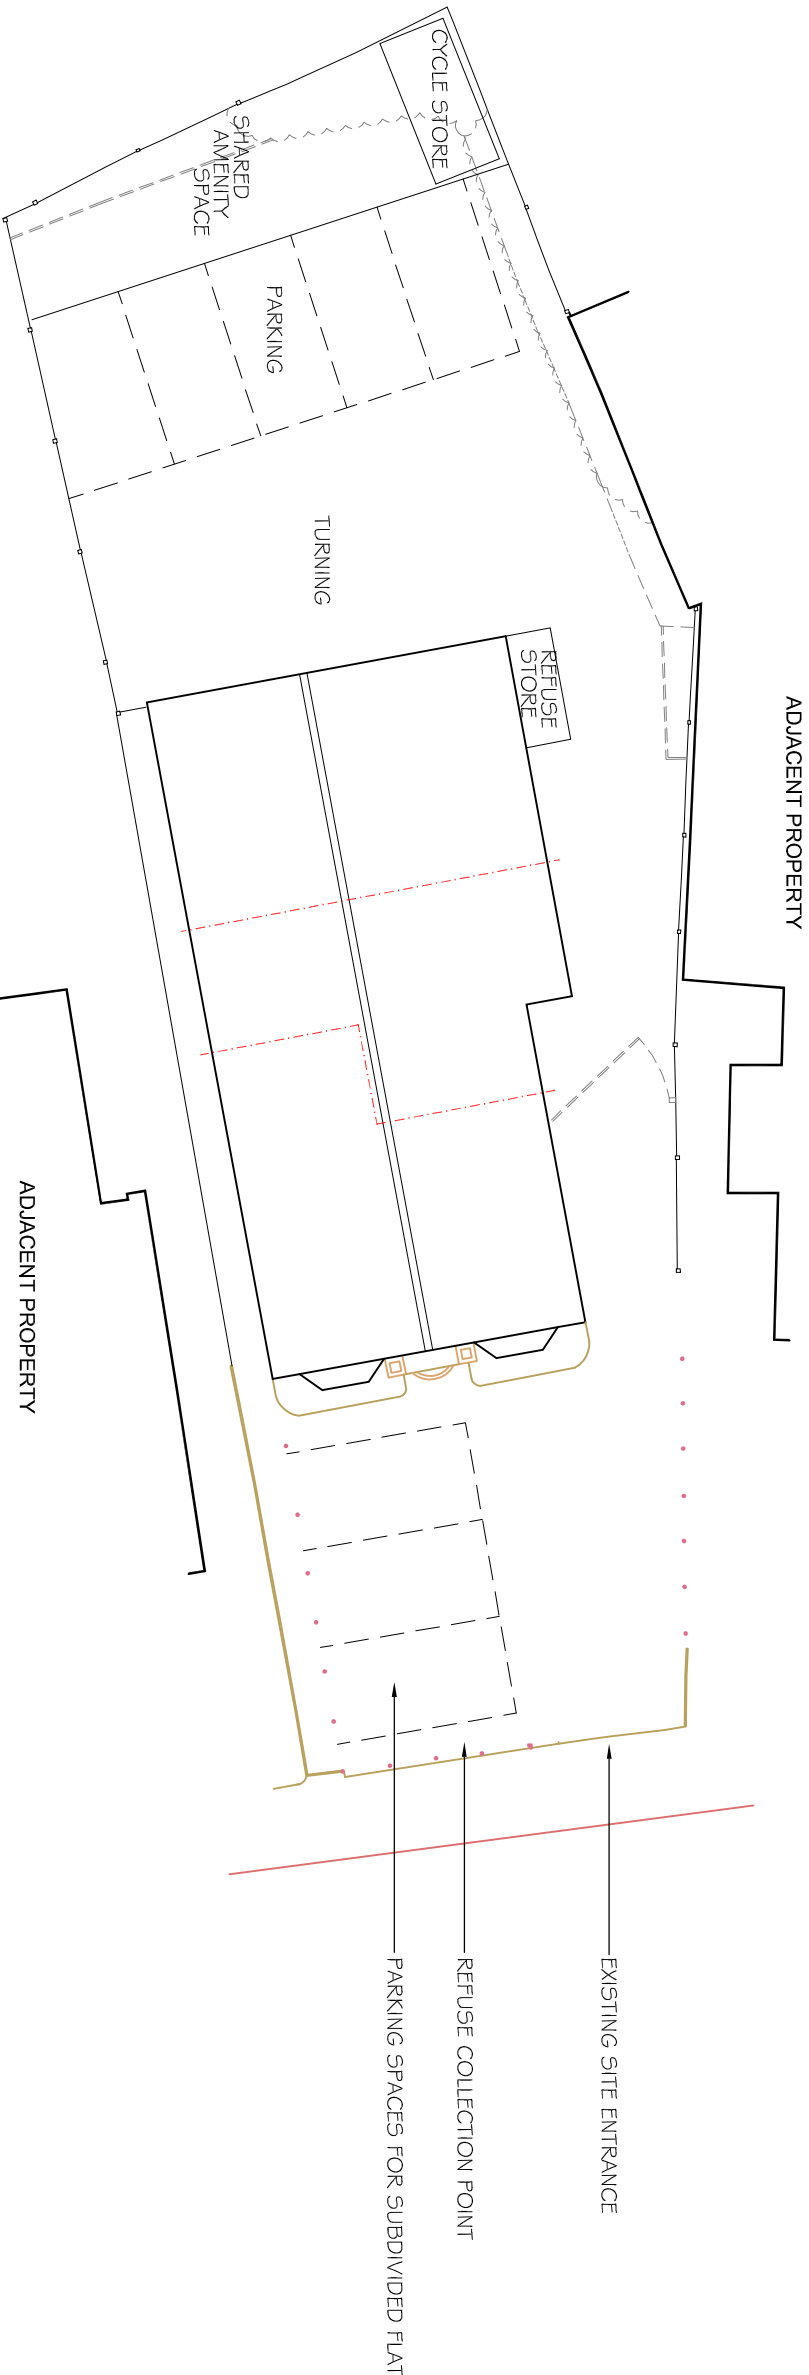

SITE PLAN 1:200

  

DATE:	SCALE @ A3:
OCT 20	1:200, 1:500, 1:1250
DRAWING NO.	REVISION
378.08	B

A	31-10-20	LOCATION PLAN UPDATED
A	22-10-20	SITE PLAN AND ADDRESS AMENDED
REV.	DATE:	DESCRIPTION:
OTHER THAN FOR THE PURPOSE OF PLANNING, DO NOT SCALE THESE DRAWINGS. USE WRITTEN DIMENSIONS ONLY. ALL DIMENSIONS TO BE CHECKED ON SITE PRIOR TO COMMENCEMENT OF WORK.		



LOCATION & BLOCK PLAN

258a SHINFIELD ROAD

READING

RG2 8EY