


REV	COMMENTS	DATE

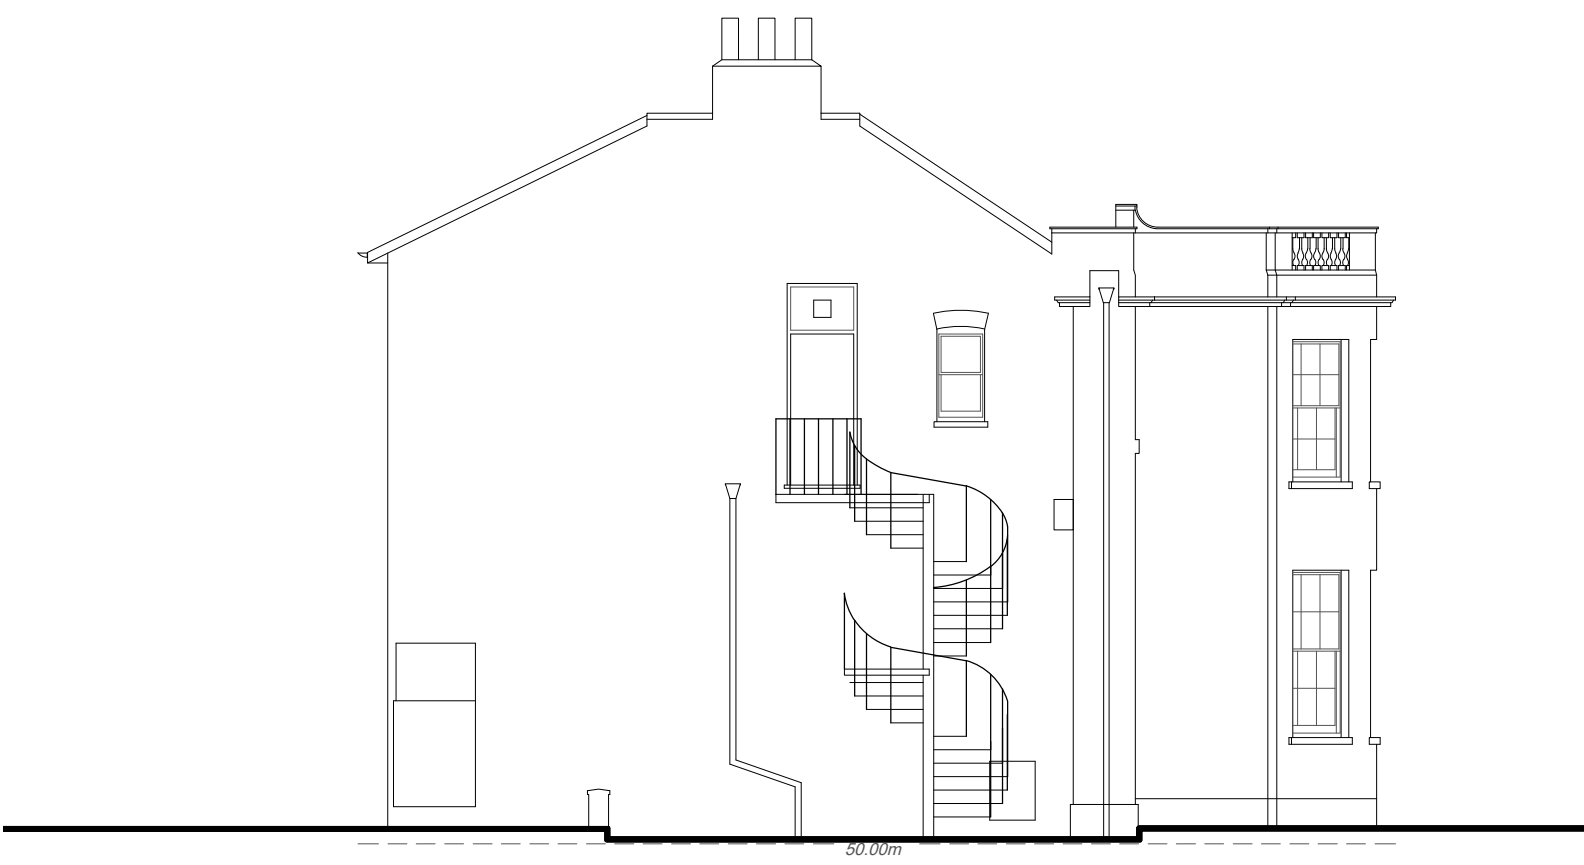

NORTH ELEVATION



EAST ELEVATION



SOUTH ELEVATION



WEST ELEVATION



SHAUN TANNER
ARCHITECTURE & PLANNING
www.stlarchitecture.co.uk studio@stlarchitecture.co.uk 0118 989 0808

CLIENT ITS PERSONNEL
PROJECT YEOMANARY HOUSE, 131 CASTLE HILL,
READING RG1 7TA
DRAWING EXISTING ELEVATIONS

STATUS PLANNING **DATE** NOV 2020
SCALE 1:100 @ A1 **DRAWN** STL **CHECKED** NO **3556/102** **REV** A
THIS DRAWING MUST NOT BE SCALED UNLESS ISSUED FOR PLANNING PURPOSES. ALL DIMENSIONS ARE TO BE VERIFIED PRIOR TO SETTING OUT, COMMENCING WORK, OR PRODUCTION OF FABRICATION DRAWINGS. REPORT ANY DISCREPANCIES TO THE SUPERVISING OFFICER IMMEDIATELY. ©

