


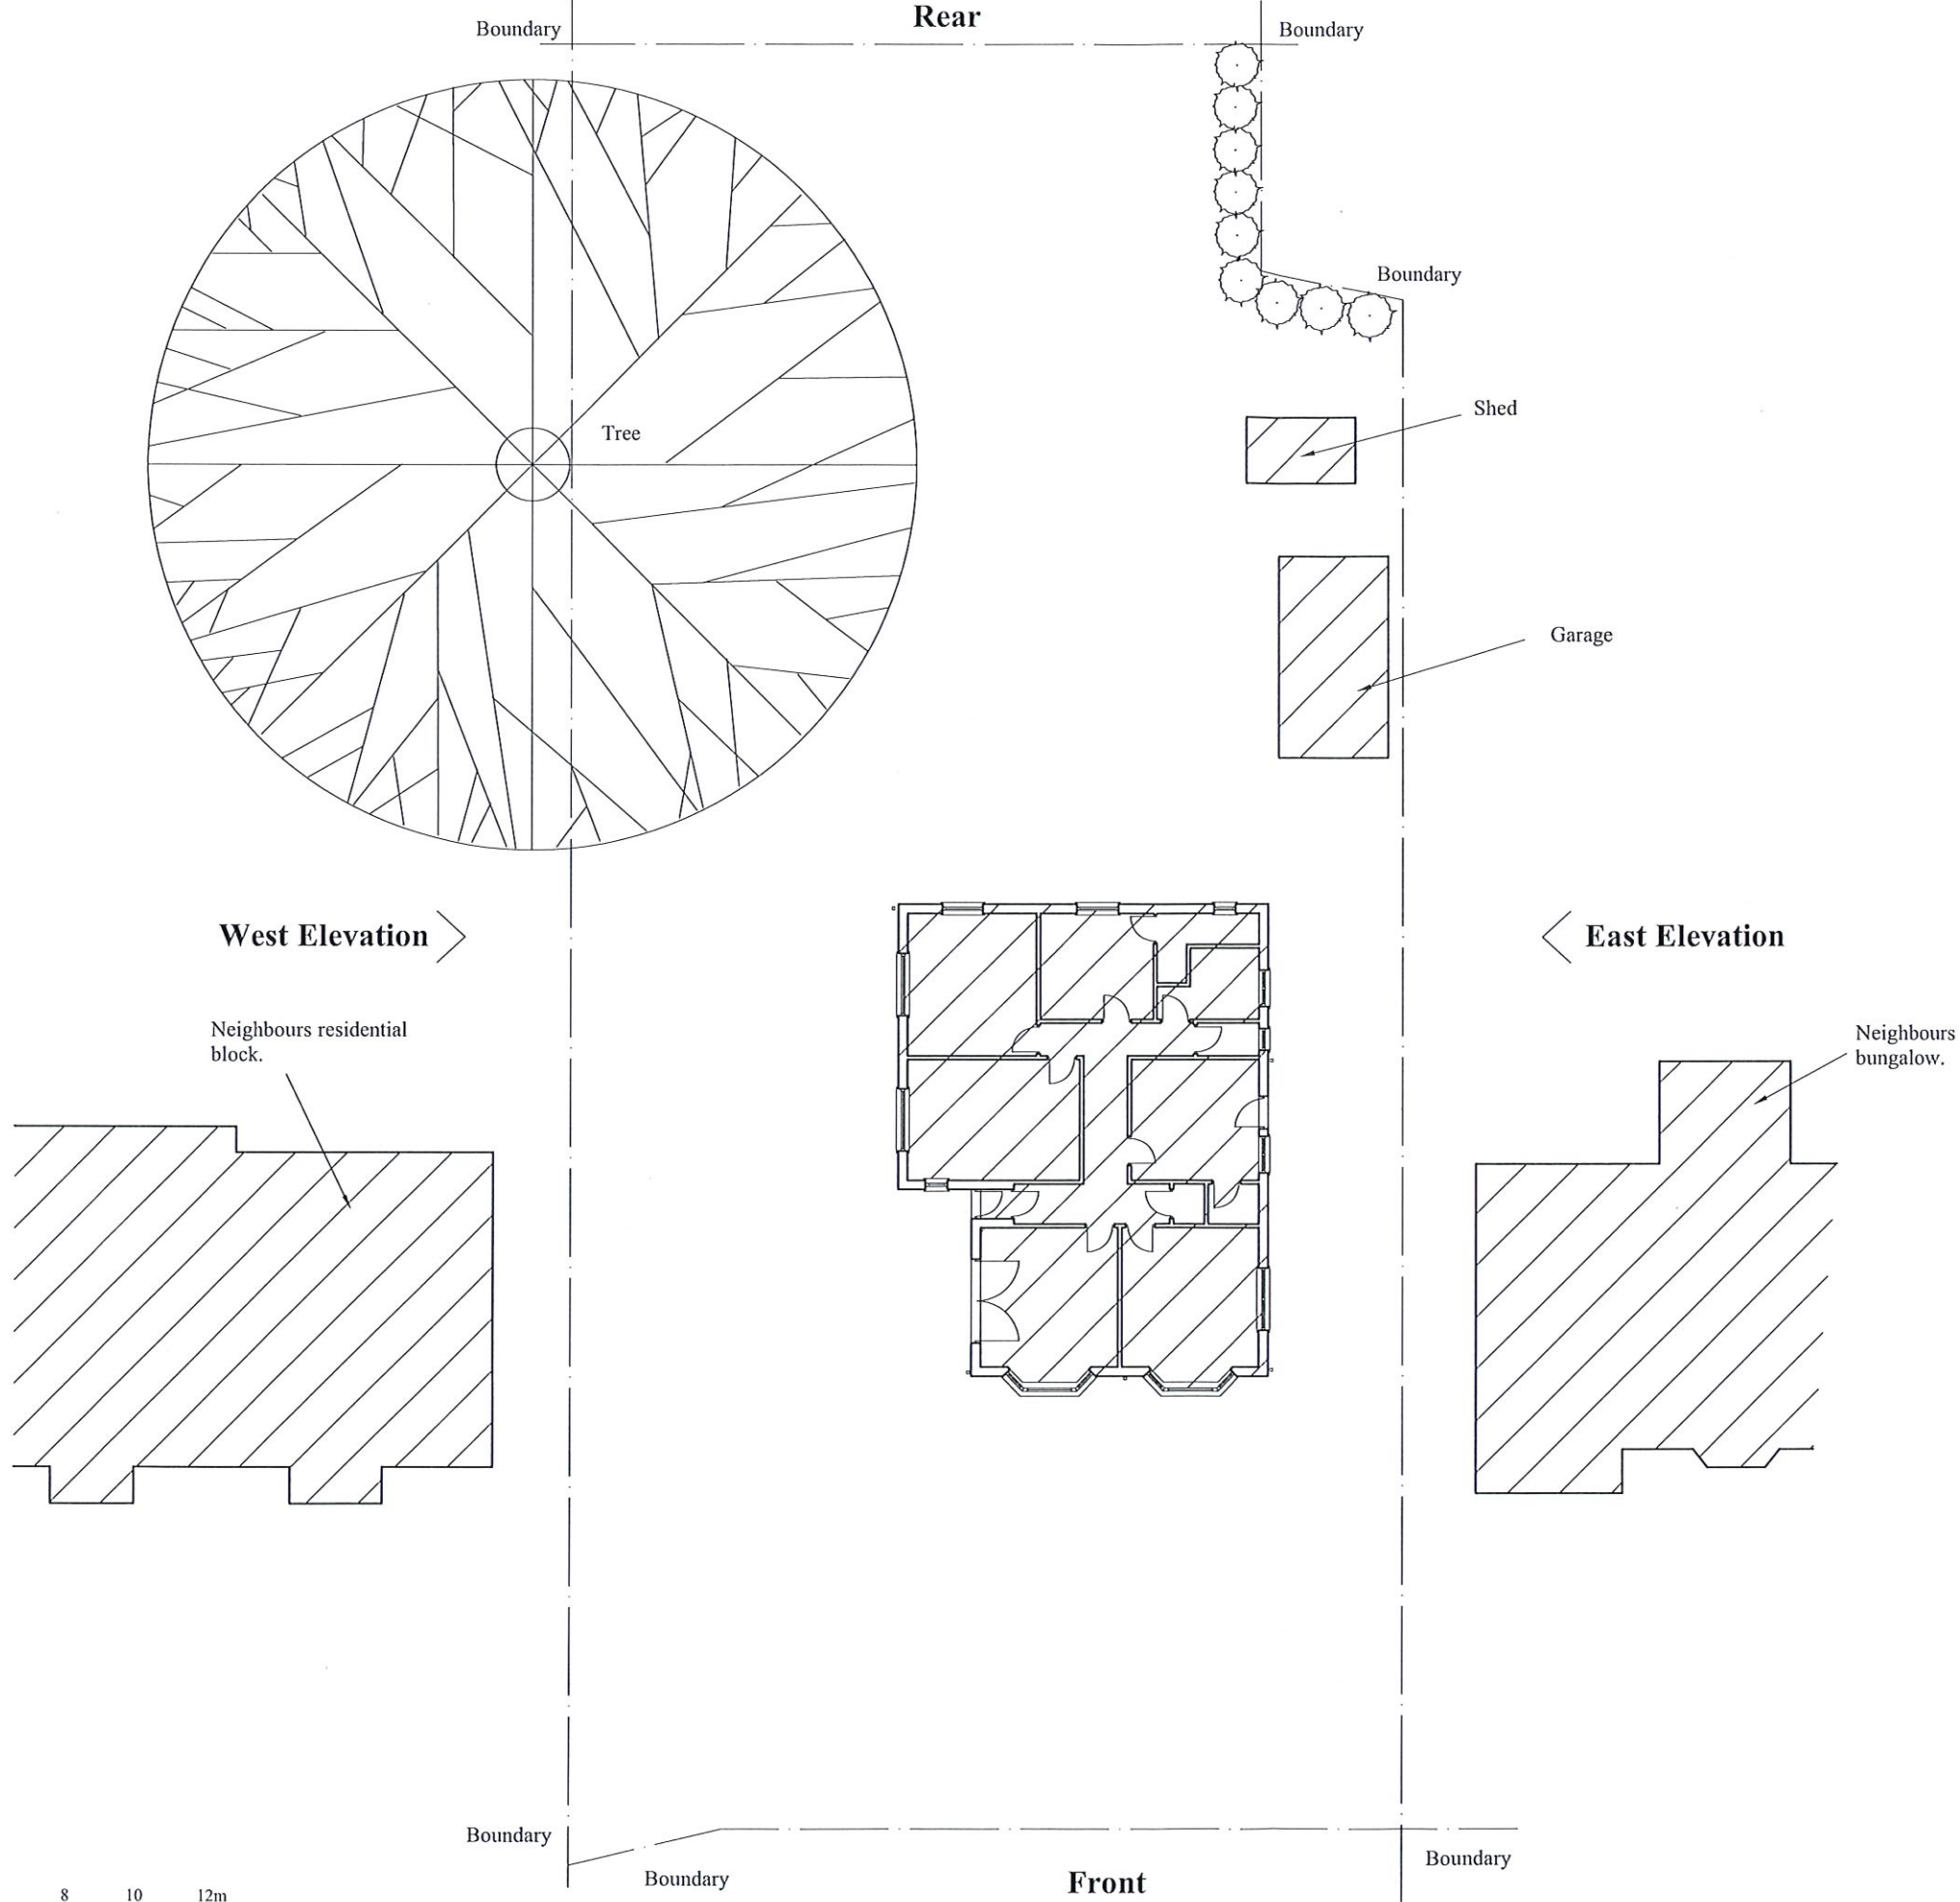


Only use figured dimensions. All dimensions are to be checked prior to use. This drawing remains the copyright of Eurohaus Ltd. and may not be reproduced without their permission. Unauthorised reproduction is a breach of copyright. All discrepancies are to be reported prior to construction.

NOTES RELATING TO THIS DRAWING

Do not use this drawing to build from without it being noted as issued for 'Construction' in the title panel below.

REVISIONS

DATE	DESCRIPTION OF REVISION.	BY	REV.

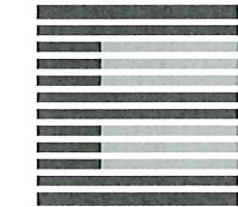

EUROHAUS
ENGLAND & GERMANY


WWW.EUROHAUS.CO.UK
WWW.EUROHAUS-PRODUCTS.DE

ARCHITECTURE
CONSTRUCTION CONSULTANTS
PROPERTY SERVICES

PROJECT	96 Bath Road Reading RG30 2EU
CLIENT	Tara Construction Ltd
TITLE	Plot Plan As Existing
DRAWN BY	TM
SCALE	1:200 @ A3
DATE	Aug 2020
ISSUE FOR	Planning
CHECKED	AJM

DRNG. NO.	7922/ 002	Rev.	
-----------	-----------	------	--

THIS DRAWING IS THE COPYRIGHT OF EUROHAUS LTD. ONLY THOSE WITH WHOM WE HAVE CONTRACTED MAY COPY OR USE IT.
NO LIABILITY IS ACCEPTED FOR UNAUTHORISED USE.

 

Scale 1:200

Plot Plan As Existing 96 Bath Road


Only use figured dimensions. All dimensions are to be checked prior to use. This drawing remains the copyright of Eurohaus Ltd. and may not be reproduced without their permission. Unauthorised reproduction is a breach of copyright. All discrepancies are to be reported prior to construction.

NOTES RELATING TO THIS DRAWING

Do not use this drawing to build from without it being noted as issued for 'Construction' in the title panel below.

REVISIONS

DATE	DESCRIPTION OF REVISION.	BY	REV.

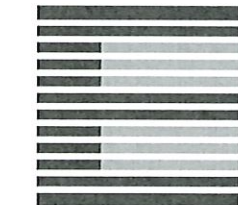

EUROHAUS
ENGLAND & GERMANY

WWW.EUROHAUS.CO.UK
WWW.EUROHAUS-PRODUCTS.DE

ARCHITECTURE
CONSTRUCTION CONSULTANTS
PROPERTY SERVICES

PROJECT	96 Bath Road Reading RG30 2EU
CLIENT	Tara Construction Ltd
TITLE	Ground Floor As Existing
DRAWN BY	TM
SCALE	1:100 @ A3
DATE	Aug 2020
ISSUE FOR	Planning
CHECKED	AJM


DRNG. NO.	7922/ 003	Rev.	
-----------	-----------	------	--

THIS DRAWING IS THE COPYRIGHT OF EUROHAUS LTD. ONLY THOSE WITH WHOM WE HAVE CONTRACTED MAY COPY OR USE IT.
NO LIABILITY IS ACCEPTED FOR UNAUTHORISED USE.

Boundary

Rear

Boundary

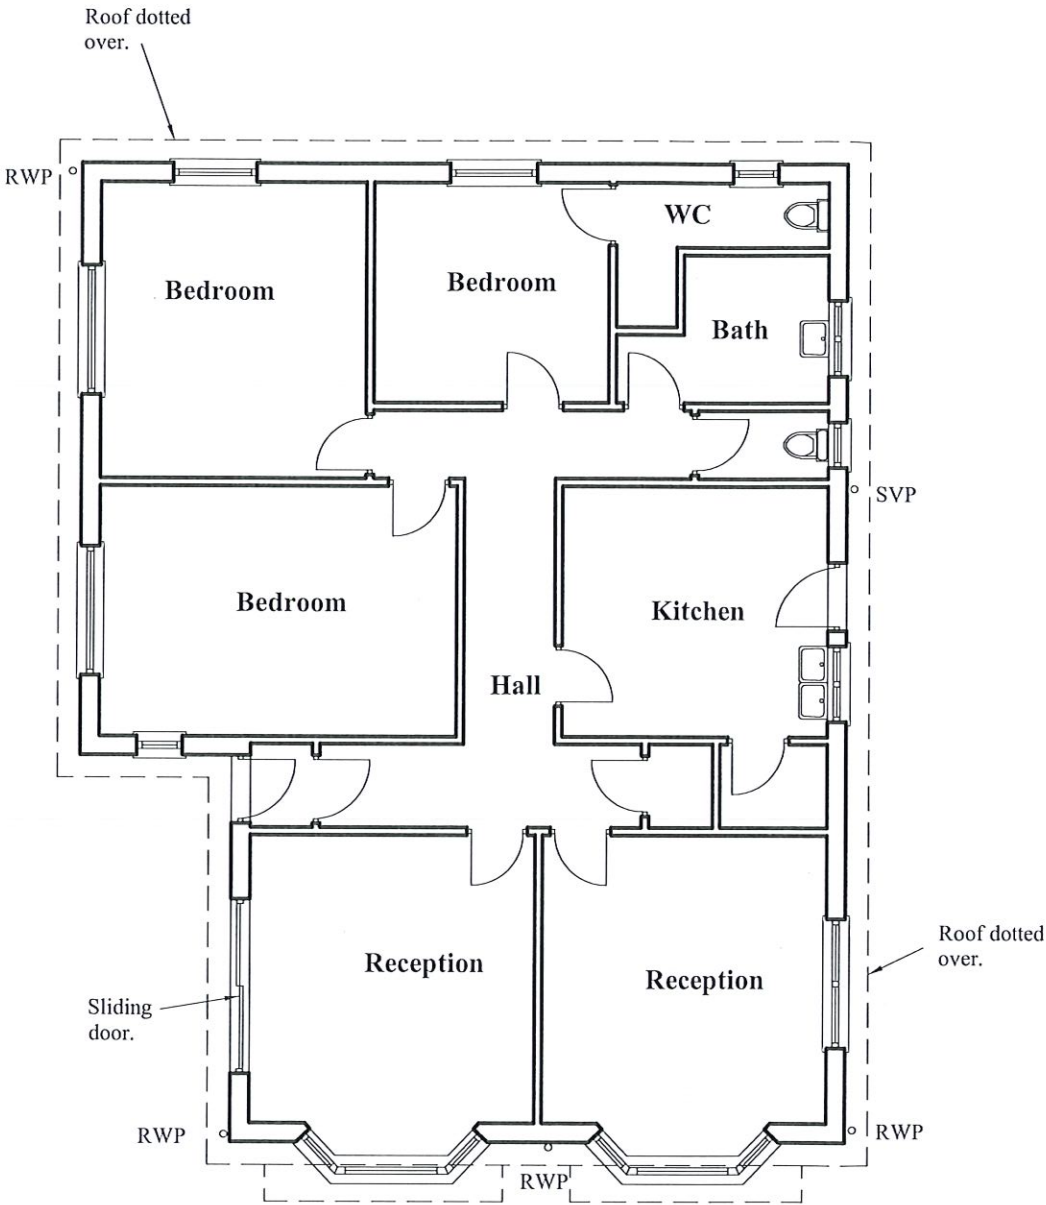


West

East

Boundary

Front

Boundary

 

Scale 1:100

Ground Floor As Existing

96 Bath Road

Only use figured dimensions. All dimensions are to be checked prior to use. This drawing remains the copyright of Eurohaus Ltd. and may not be reproduced without their permission. Unauthorised reproduction is a breach of copyright. All discrepancies are to be reported prior to construction.

NOTES RELATING TO THIS DRAWING

Do not use this drawing to build from without it being noted as issued for 'Construction' in the title panel below.

REVISIONS

DATE	DESCRIPTION OF REVISION.	BY	REV.



WWW.EUROHAUS.CO.UK
WWW.EUROHAUS-PRODUCTS.DE

ARCHITECTURE
CONSTRUCTION CONSULTANTS
PROPERTY SERVICES

PROJECT	96 Bath Road Reading RG30 2EU
CLIENT	Tara Construction Ltd
TITLE	Roof Plan As Existing
DRAWN BY	TM
SCALE	1:100 @ A3
DATE	Aug 2020
ISSUE FOR	Planning
CHECKED	AJM


DRNG. NO.	7922/ 004	Rev.	
-----------	-----------	------	--

THIS DRAWING IS THE COPYRIGHT OF EUROHAUS LTD. ONLY THOSE WITH WHOM WE HAVE CONTRACTED MAY COPY OR USE IT.
NO LIABILITY IS ACCEPTED FOR UNAUTHORISED USE.

Boundary

Rear


Boundary

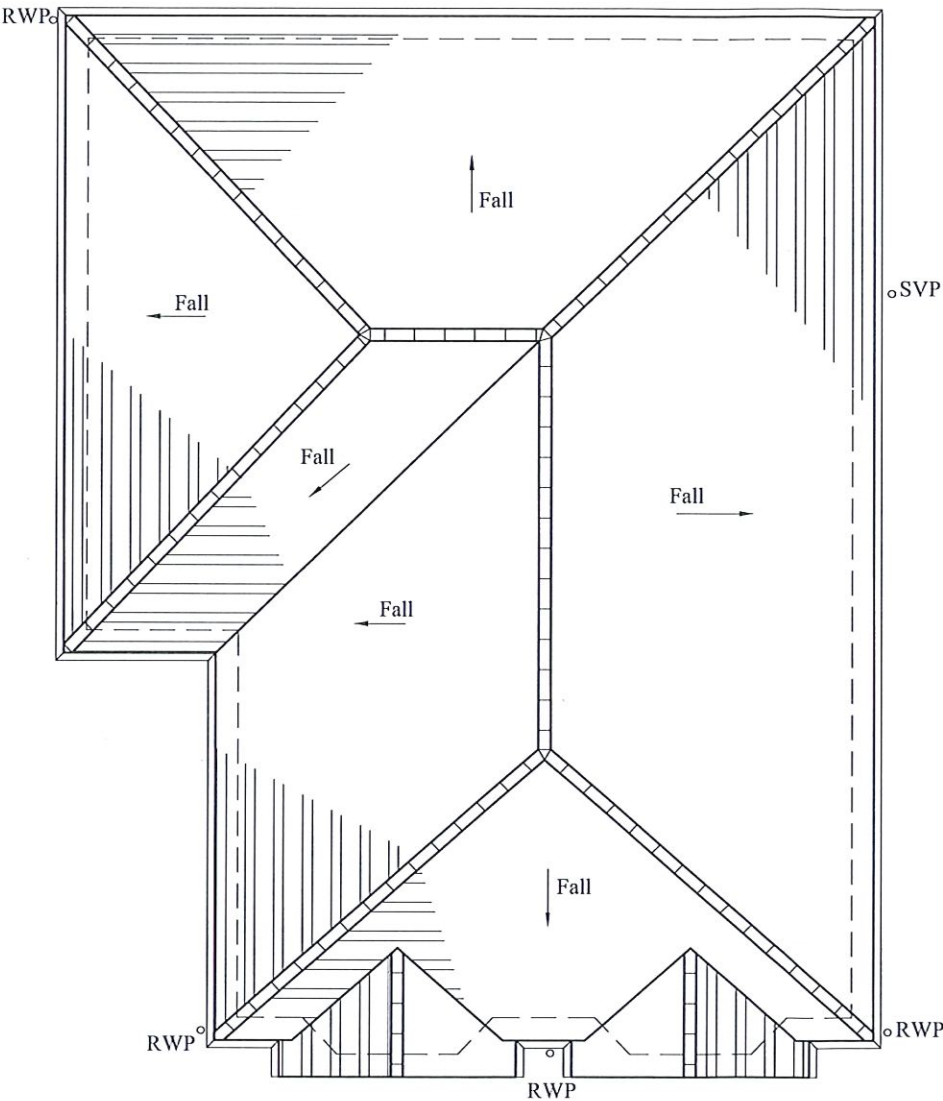

Boundary

Front

Boundary

 

Scale 1:100

Roof Plan As Existing

96 Bath Road


Only use figured dimensions. All dimensions are to be checked prior to use. This drawing remains the copyright of Eurohaus Ltd. and may not be reproduced without their permission. Unauthorised reproduction is a breach of copyright. All discrepancies are to be reported prior to construction.

NOTES RELATING TO THIS DRAWING

Do not use this drawing to build from without it being noted as issued for 'Construction' in the title panel below.

REVISIONS

DATE	DESCRIPTION OF REVISION.	BY	REV.

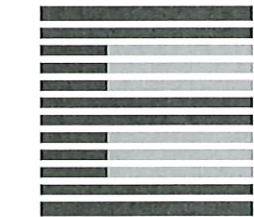

EUROHAUS
ENGLAND & GERMANY

WWW.EUROHAUS.CO.UK
WWW.EUROHAUS-PRODUCTS.DE

ARCHITECTURE
CONSTRUCTION CONSULTANTS
PROPERTY SERVICES


PROJECT	96 Bath Road Reading RG30 2EU
CLIENT	Tara Construction Ltd
TITLE	Front Elevation As Existing And Proposed
DRAWN BY	JM
SCALE	1:100 @ A3
DATE	Aug 2020
ISSUE FOR	Planning
CHECKED	AJM

DRNG. NO.	7922/ 005	Rev.	
-----------	-----------	------	--

THIS DRAWING IS THE COPYRIGHT OF EUROHAUS LTD. ONLY THOSE WITH WHOM WE HAVE CONTRACTED MAY COPY OR USE IT.
NO LIABILITY IS ACCEPTED FOR UNAUTHORISED USE.

West Elevation >



< East Elevation

 

Scale 1:100

Front Elevation As Existing
And Proposed

96 Bath Road

 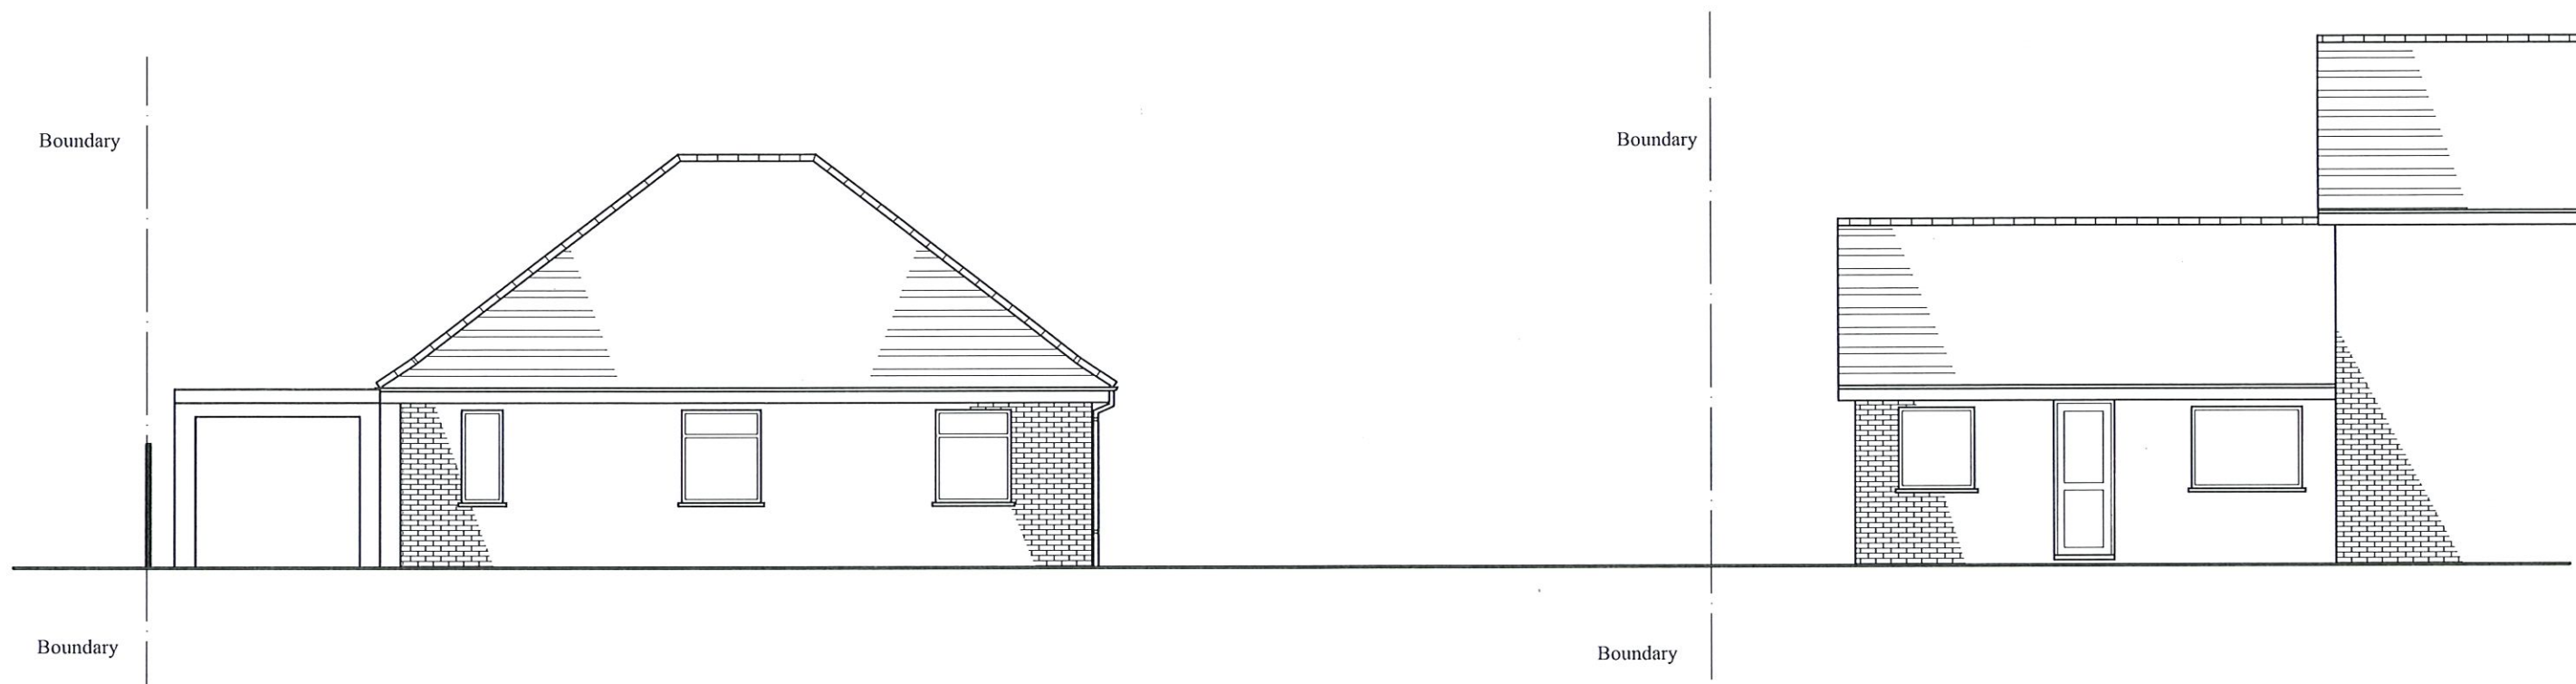

Scale 1:100

Rear Elevation As Existing

REVISIONS

DATE	DESCRIPTION OF REVISION.	BY	REV.



WWW.EUROHAUS.CO.UK
WWW.EUROHAUS-PRODUCTS.DE

ARCHITECTURE
CONSTRUCTION CONSULTANTS
PROPERTY SERVICES

96 Bath Road

PROJECT	96 Bath Road Reading RG30 2EU
CLIENT	Tara Construction Ltd
TITLE	Rear Elevation As Existing
DRAWN BY	TM
SCALE	1:100 @ A3
DATE	Aug 2020
ISSUE FOR	Planning
CHECKED	AJM

DRNG. NO.	7922/ 006	Rev.	
-----------	-----------	------	--

THIS DRAWING IS THE COPYRIGHT OF EUROHAUS LTD. ONLY THOSE WITH WHOM WE HAVE
CONTRACTED MAY COPY OR USE IT.
NO LIABILITY IS ACCEPTED FOR UNAUTHORISED USE.

Only use figured dimensions. All dimensions are to be checked prior to use. This drawing remains the copyright of Eurohaus Ltd. and may not be reproduced without their permission. Unauthorised reproduction is a breach of copyright. All discrepancies are to be reported prior to construction.

NOTES RELATING TO THIS DRAWING

Do not use this drawing to build from without it being noted as issued for 'Construction' in the title panel below.

Only use figured dimensions. All dimensions are to be checked prior to use. This drawing remains the copyright of Eurohaus Ltd. and may not be reproduced without their permission. Unauthorised reproduction is a breach of copyright. All discrepancies are to be reported prior to construction.


NOTES RELATING TO THIS DRAWING

Do not use this drawing to build from without it being noted as issued for 'Construction' in the title panel below.

REVISIONS

DATE	DESCRIPTION OF REVISION.	BY	REV.

Rear

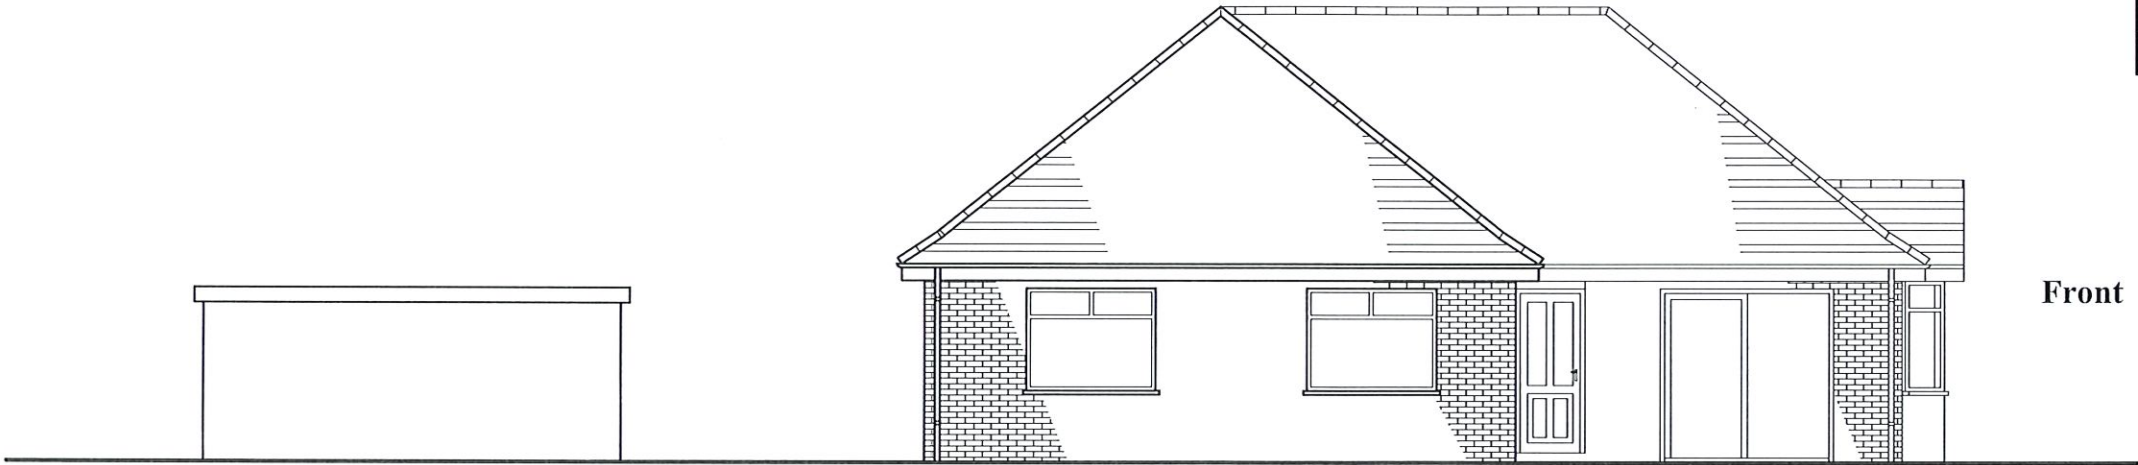

Front




WWW.EUROHAUS.CO.UK
WWW.EUROHAUS-PRODUCTS.DE

ARCHITECTURE
CONSTRUCTION CONSULTANTS
PROPERTY SERVICES

PROJECT	96 Bath Road Reading RG30 2EU
CLIENT	Tara Construction Ltd
TITLE	West Elevation As Existing
DRAWN BY	TM
SCALE	1:100 @ A3
DATE	Aug 2020
ISSUE FOR	Planning
CHECKED	AJM

DRNG. NO.	7922/ 007	Rev.	
-----------	-----------	------	--

THIS DRAWING IS THE COPYRIGHT OF EUROHAUS LTD. ONLY THOSE WITH WHOM WE HAVE CONTRACTED MAY COPY OR USE IT.
NO LIABILITY IS ACCEPTED FOR UNAUTHORISED USE.

 

Scale 1:100

West Elevation As Existing

96 Bath Road

Only use figured dimensions. All dimensions are to be checked prior to use. This drawing remains the copyright of Eurohaus Ltd. and may not be reproduced without their permission. Unauthorised reproduction is a breach of copyright. All discrepancies are to be reported prior to construction.

NOTES RELATING TO THIS DRAWING

Do not use this drawing to build from without it being noted as issued for 'Construction' in the title panel below.

REVISIONS

DATE	DESCRIPTION OF REVISION.	BY	REV.




WWW.EUROHAUS.CO.UK
WWW.EUROHAUS-PRODUCTS.DE

ARCHITECTURE
CONSTRUCTION CONSULTANTS
PROPERTY SERVICES

PROJECT	96 Bath Road Reading RG30 2EU
CLIENT	Tara Construction Ltd
TITLE	East Elevation As Existing
DRAWN BY	TM
SCALE	1:100 @ A3
DATE	Aug 2020
ISSUE FOR	Planning
CHECKED	AJM

DRNG. NO.	7922/ 008	Rev.	
-----------	-----------	------	--

THIS DRAWING IS THE COPYRIGHT OF EUROHAUS LTD. ONLY THOSE WITH WHOM WE HAVE CONTRACTED MAY COPY OR USE IT.
NO LIABILITY IS ACCEPTED FOR UNAUTHORISED USE.

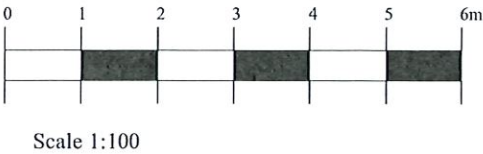

East Elevation As Existing

96 Bath Road



Existing Photos

96 Bath Road


Only use figured dimensions. All dimensions are to be checked prior to use. This drawing remains the copyright of Eurohaus Ltd. and may not be reproduced without their permission. Unauthorised reproduction is a breach of copyright. All discrepancies are to be reported prior to construction.

NOTES RELATING TO THIS DRAWING

Do not use this drawing to build from without it being noted as issued for 'Construction' in the title panel below.

REVISIONS

DATE	DESCRIPTION OF REVISION.	BY	REV.

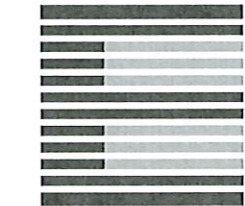

EUROHAUS
ENGLAND & GERMANY

WWW.EUROHAUS.CO.UK
WWW.EUROHAUS-PRODUCTS.DE

ARCHITECTURE
CONSTRUCTION CONSULTANTS
PROPERTY SERVICES

PROJECT	96 Bath Road Reading RG30 2EU
CLIENT	Tara Construction Ltd
TITLE	Existing Photos
DRAWN BY	TM
SCALE	NTS
DATE	Aug 2020
ISSUE FOR	Planning
CHECKED	AJM

DRNG. NO.	7922/ 009	Rev.	
-----------	-----------	------	--

THIS DRAWING IS THE COPYRIGHT OF EUROHAUS LTD. ONLY THOSE WITH WHOM WE HAVE CONTRACTED MAY COPY OR USE IT.
NO LIABILITY IS ACCEPTED FOR UNAUTHORISED USE.