



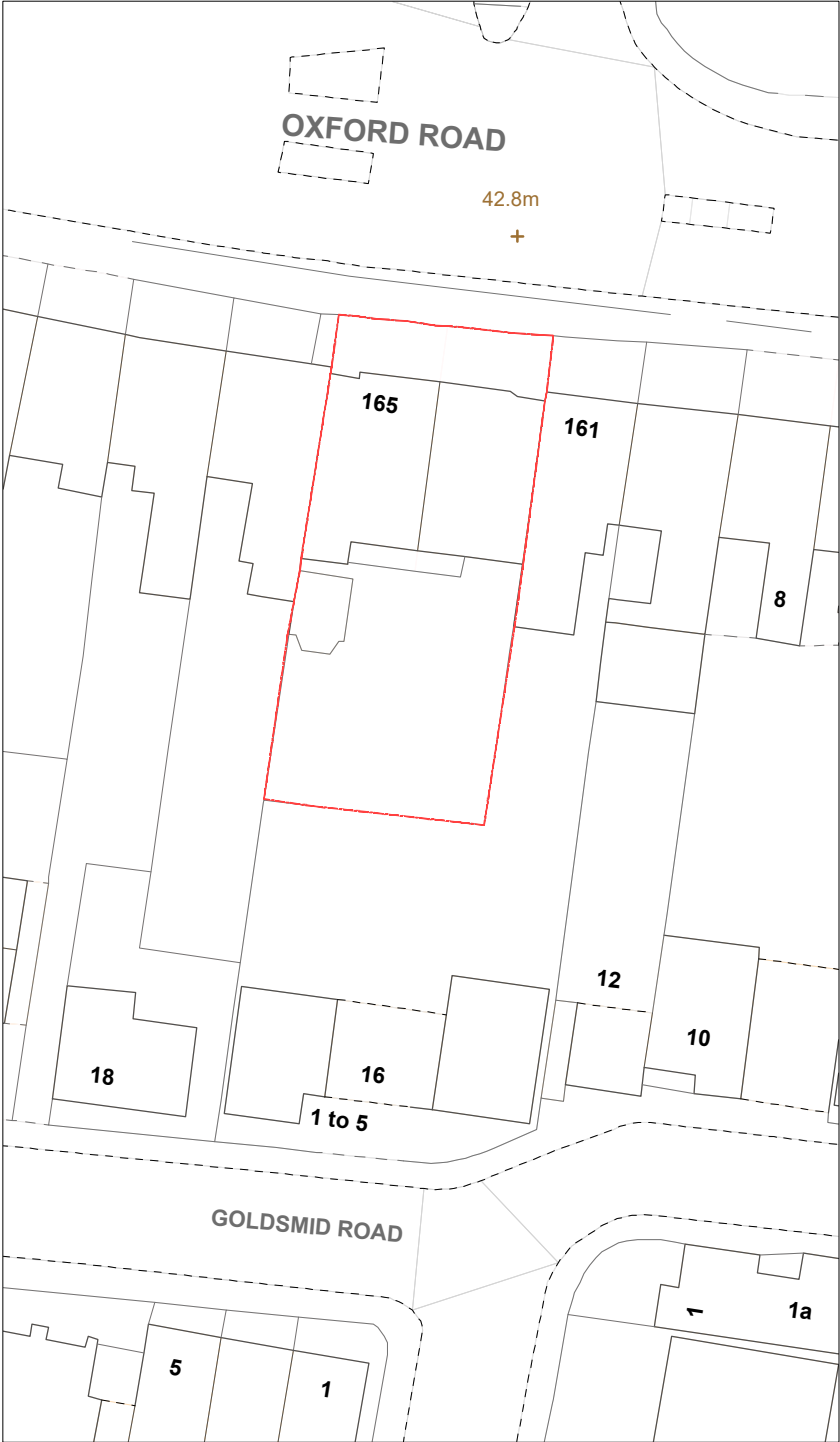




01 Block Plan
1:500

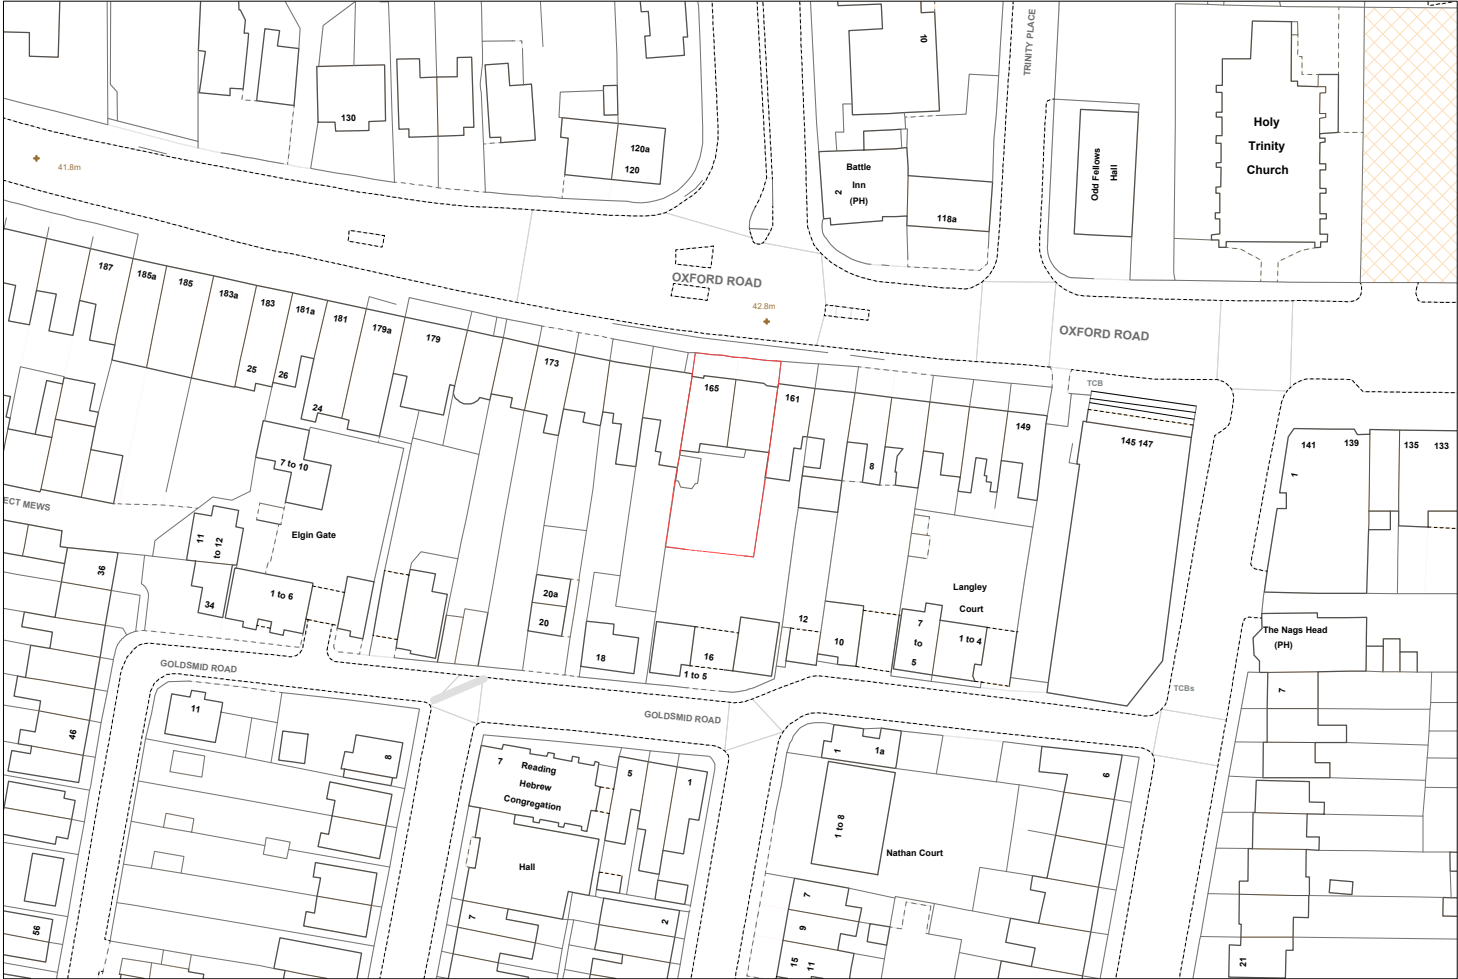

02 Location Plan
1:1250

THE CONTRACTOR MUST VERIFY ALL DIMENSIONS ON SITE BEFORE MAKING SHOP DRAWINGS OR COMMENCING WORK OF ANY KIND. NO DIMENSIONS TO BE SCALED FROM THIS DRAWING

1. THE BOUNDARIES SHOWN ARE BASED ON INFORMATION BY OTHERS. ALL BOUNDARIES TO BE VERIFIED ON SITE PRIOR TO COMMENCING CONSTRUCTION.
2. TOPOGRAPHICAL LEVELS TO BE CONFIRMED.
3. DESIGN & QUOTED AREAS ARE SUBJECT TO DESIGN DEVELOPMENT & STATUTORY CONSENTS.
4. ALL SURVEY INFORMATION SHOWN IS SUBJECT TO FURTHER SITE INVESTIGATION DURING DEMOLITION.

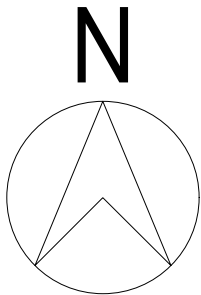  

X	XX.XX.XX	-	MC
REV	DATE	REVISIONS	CHK

**mohsin
cooper**

ARCHITECTS

MOHSIN COOPER LIMITED, 7 HOVE MANOR PARADE,
HOVE STREET, HOVE, EAST SUSSEX, BN3 2DF
www.mohsincooper.com

© COPYRIGHT EXISTS ON THE DESIGN
AND INFORMATION SHOWN ON THIS DRAWING

PROJECT :
165 Oxford Road, Reading

CLIENT :
Perfect Smile Dental Surgery, 25-27 Kew Road,
Richmond, Surrey, TW9 2NQ

DRAWING TITLE :
Proposed Block & Site Plan

SCALE : 1:500/1250@A3	DRAWN : AM	DATE : 17.12.20
	CHECKED : MC	DATE : 17.12.20

NUMBER: 0344-P-009	REVISION: -
-------------------------------------	-----------------------

STATUS: S2	PLANNING APPLICATION
-----------------------------	---------------------------------