



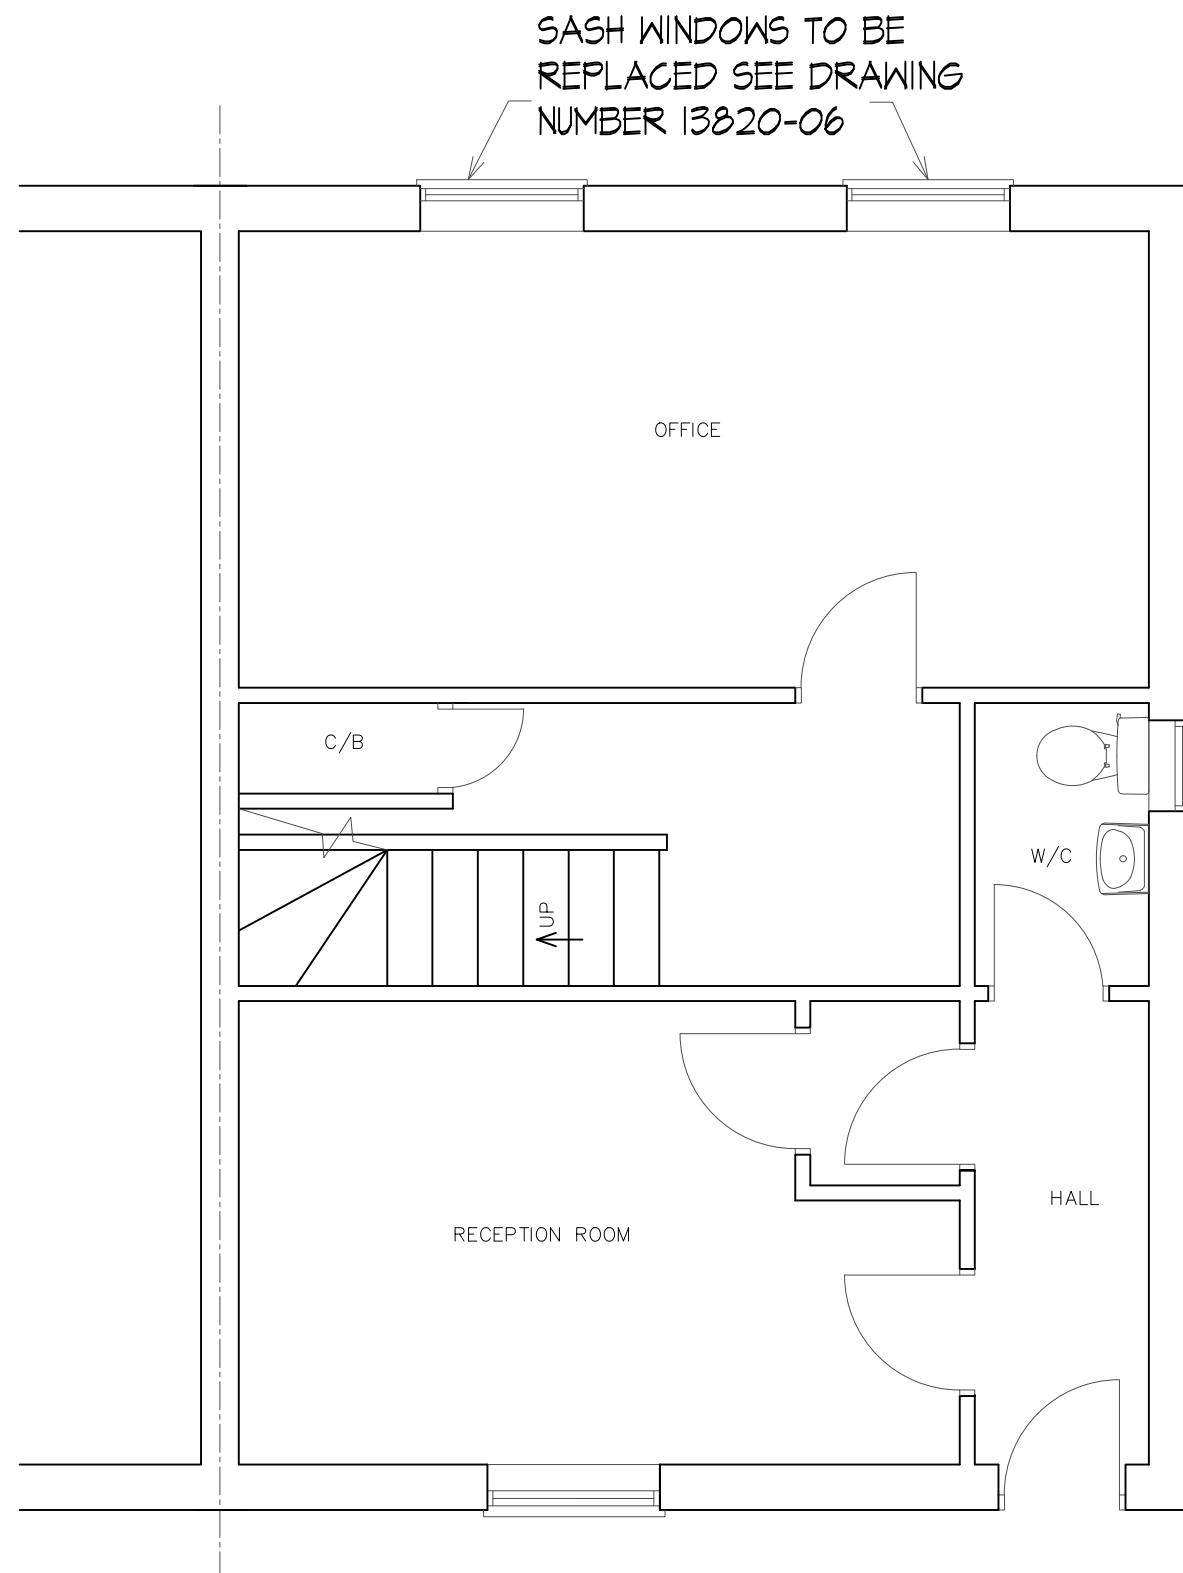

EXISTING GROUND FLOOR PLAN

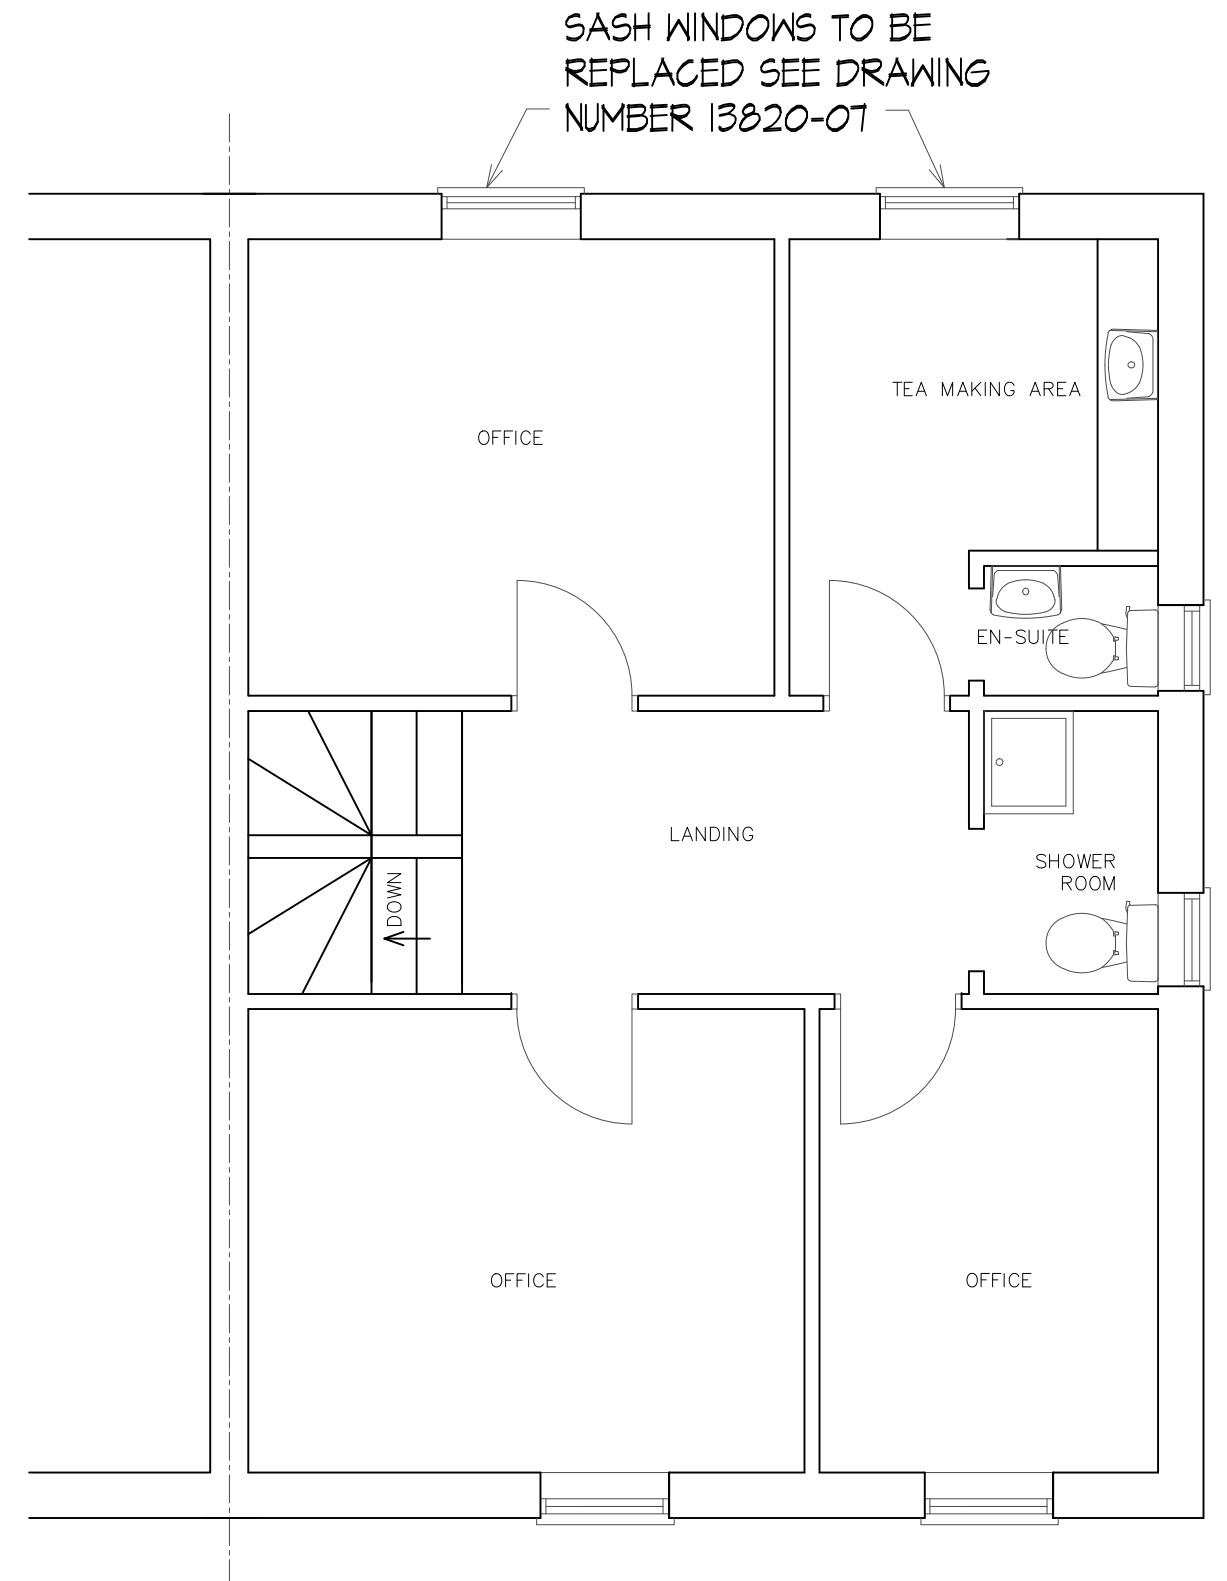

EXISTING FIRST FLOOR PLAN

PROJECT: 49 SOUTH STREET READING RG1 4QU	DRAWING TITLE: EXISTING GROUND AND FIRST FLOOR PLAN	 CREATIVE DESIGN & STRUCTURE	UNIT 1, HENSON HOUSE, NEWTOWN ROAD HENLEY-ON-THAMES, RG9 1HG TEL: 01491411922	DRAWN: E.R	DRAWING NO. 13820-03	REV.
				SCALE: 1:50 @ A3		
				DATE: OCTOBER 2020		
				STATUS: PLANNING		