


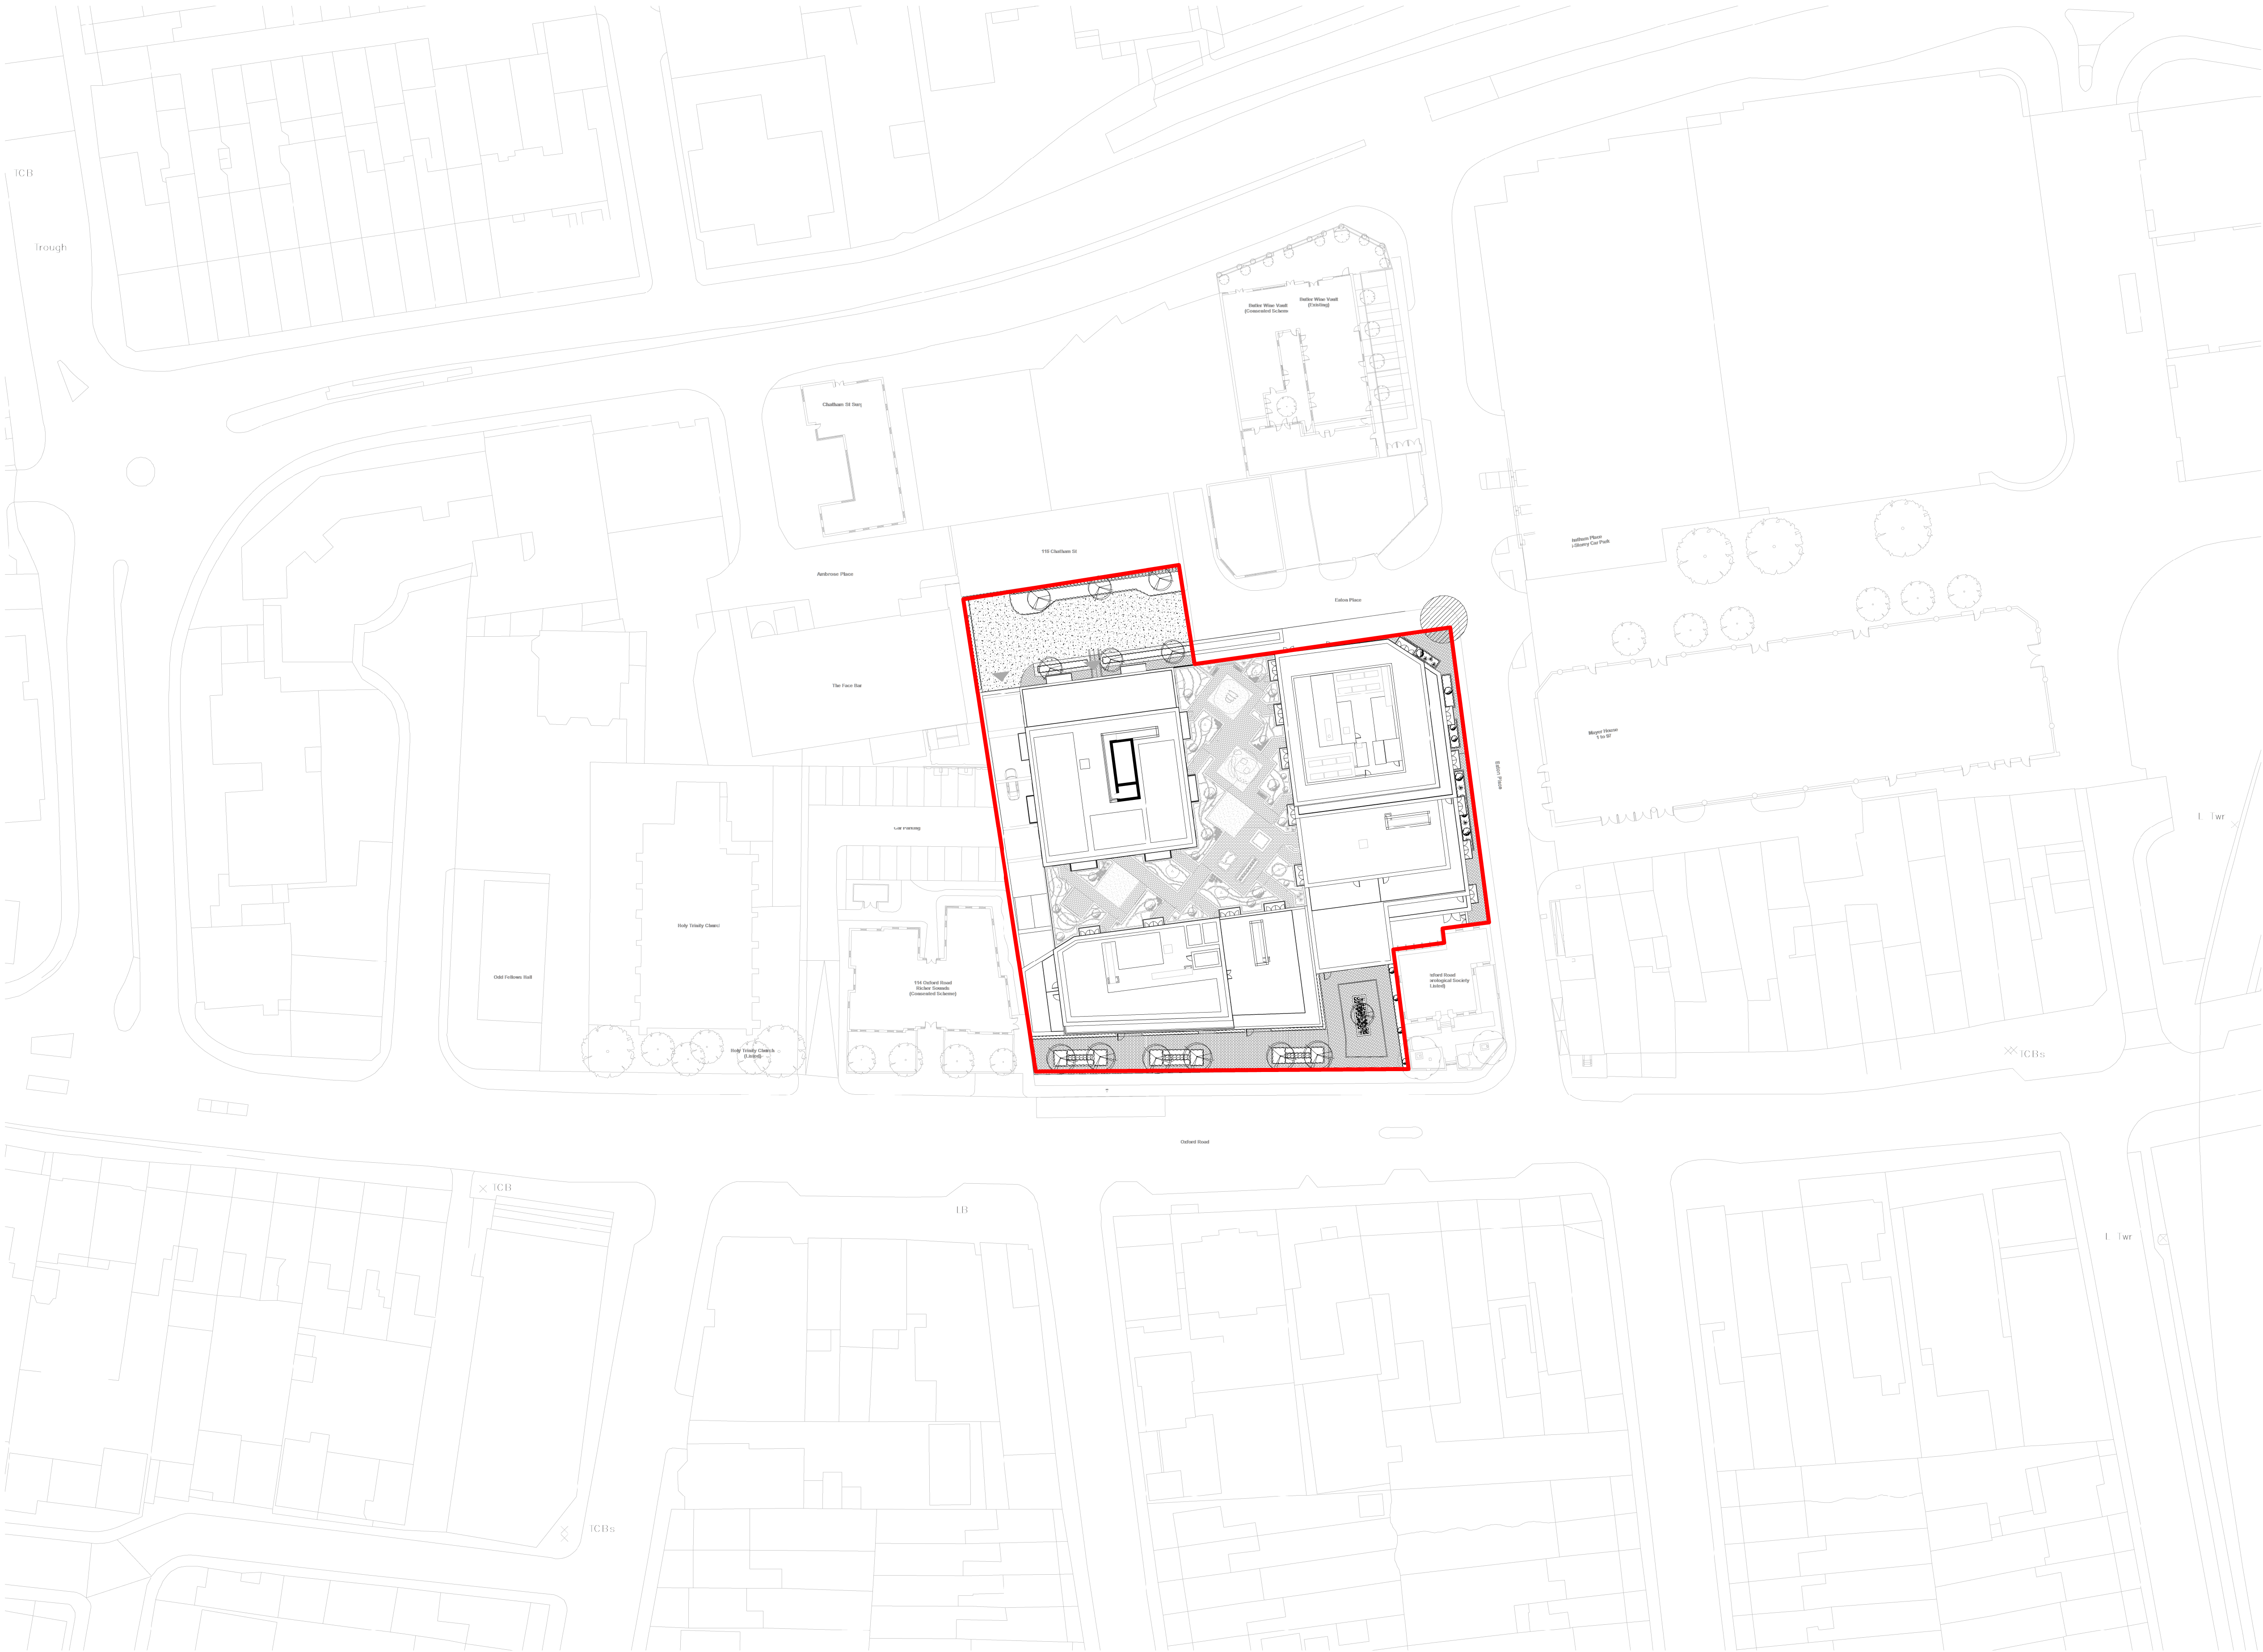

Do not scale from this drawing. All dimensions to be checked on site. All omissions and discrepancies to be reported to the Architect immediately

This work is copyright and shall not be reproduced or used for any other purpose without the written permission of Squire and Partners.

Key Plan

Site Boundary

Description	Date	Dwn/Chk	Rev
SQUIRE & PARTNERS			
Squire and Partners LLP The Department Store 248 Ferndale Road, London SW9 8FR T: 020 7278 5555			
info@squireandpartners.com www.squireandpartners.com			
Project			
Eaton Court Reading, Berkshire RG1 7FU			
Title			
Proposed Site Plan			
Status			
For Information			
Date	Scale @ ISO A1	Job Number	
25/02/21	1 : 500	17110	
Drawing Number			Revision
17110-SQP-ZZ-ZZ-DR-A-20101			

