



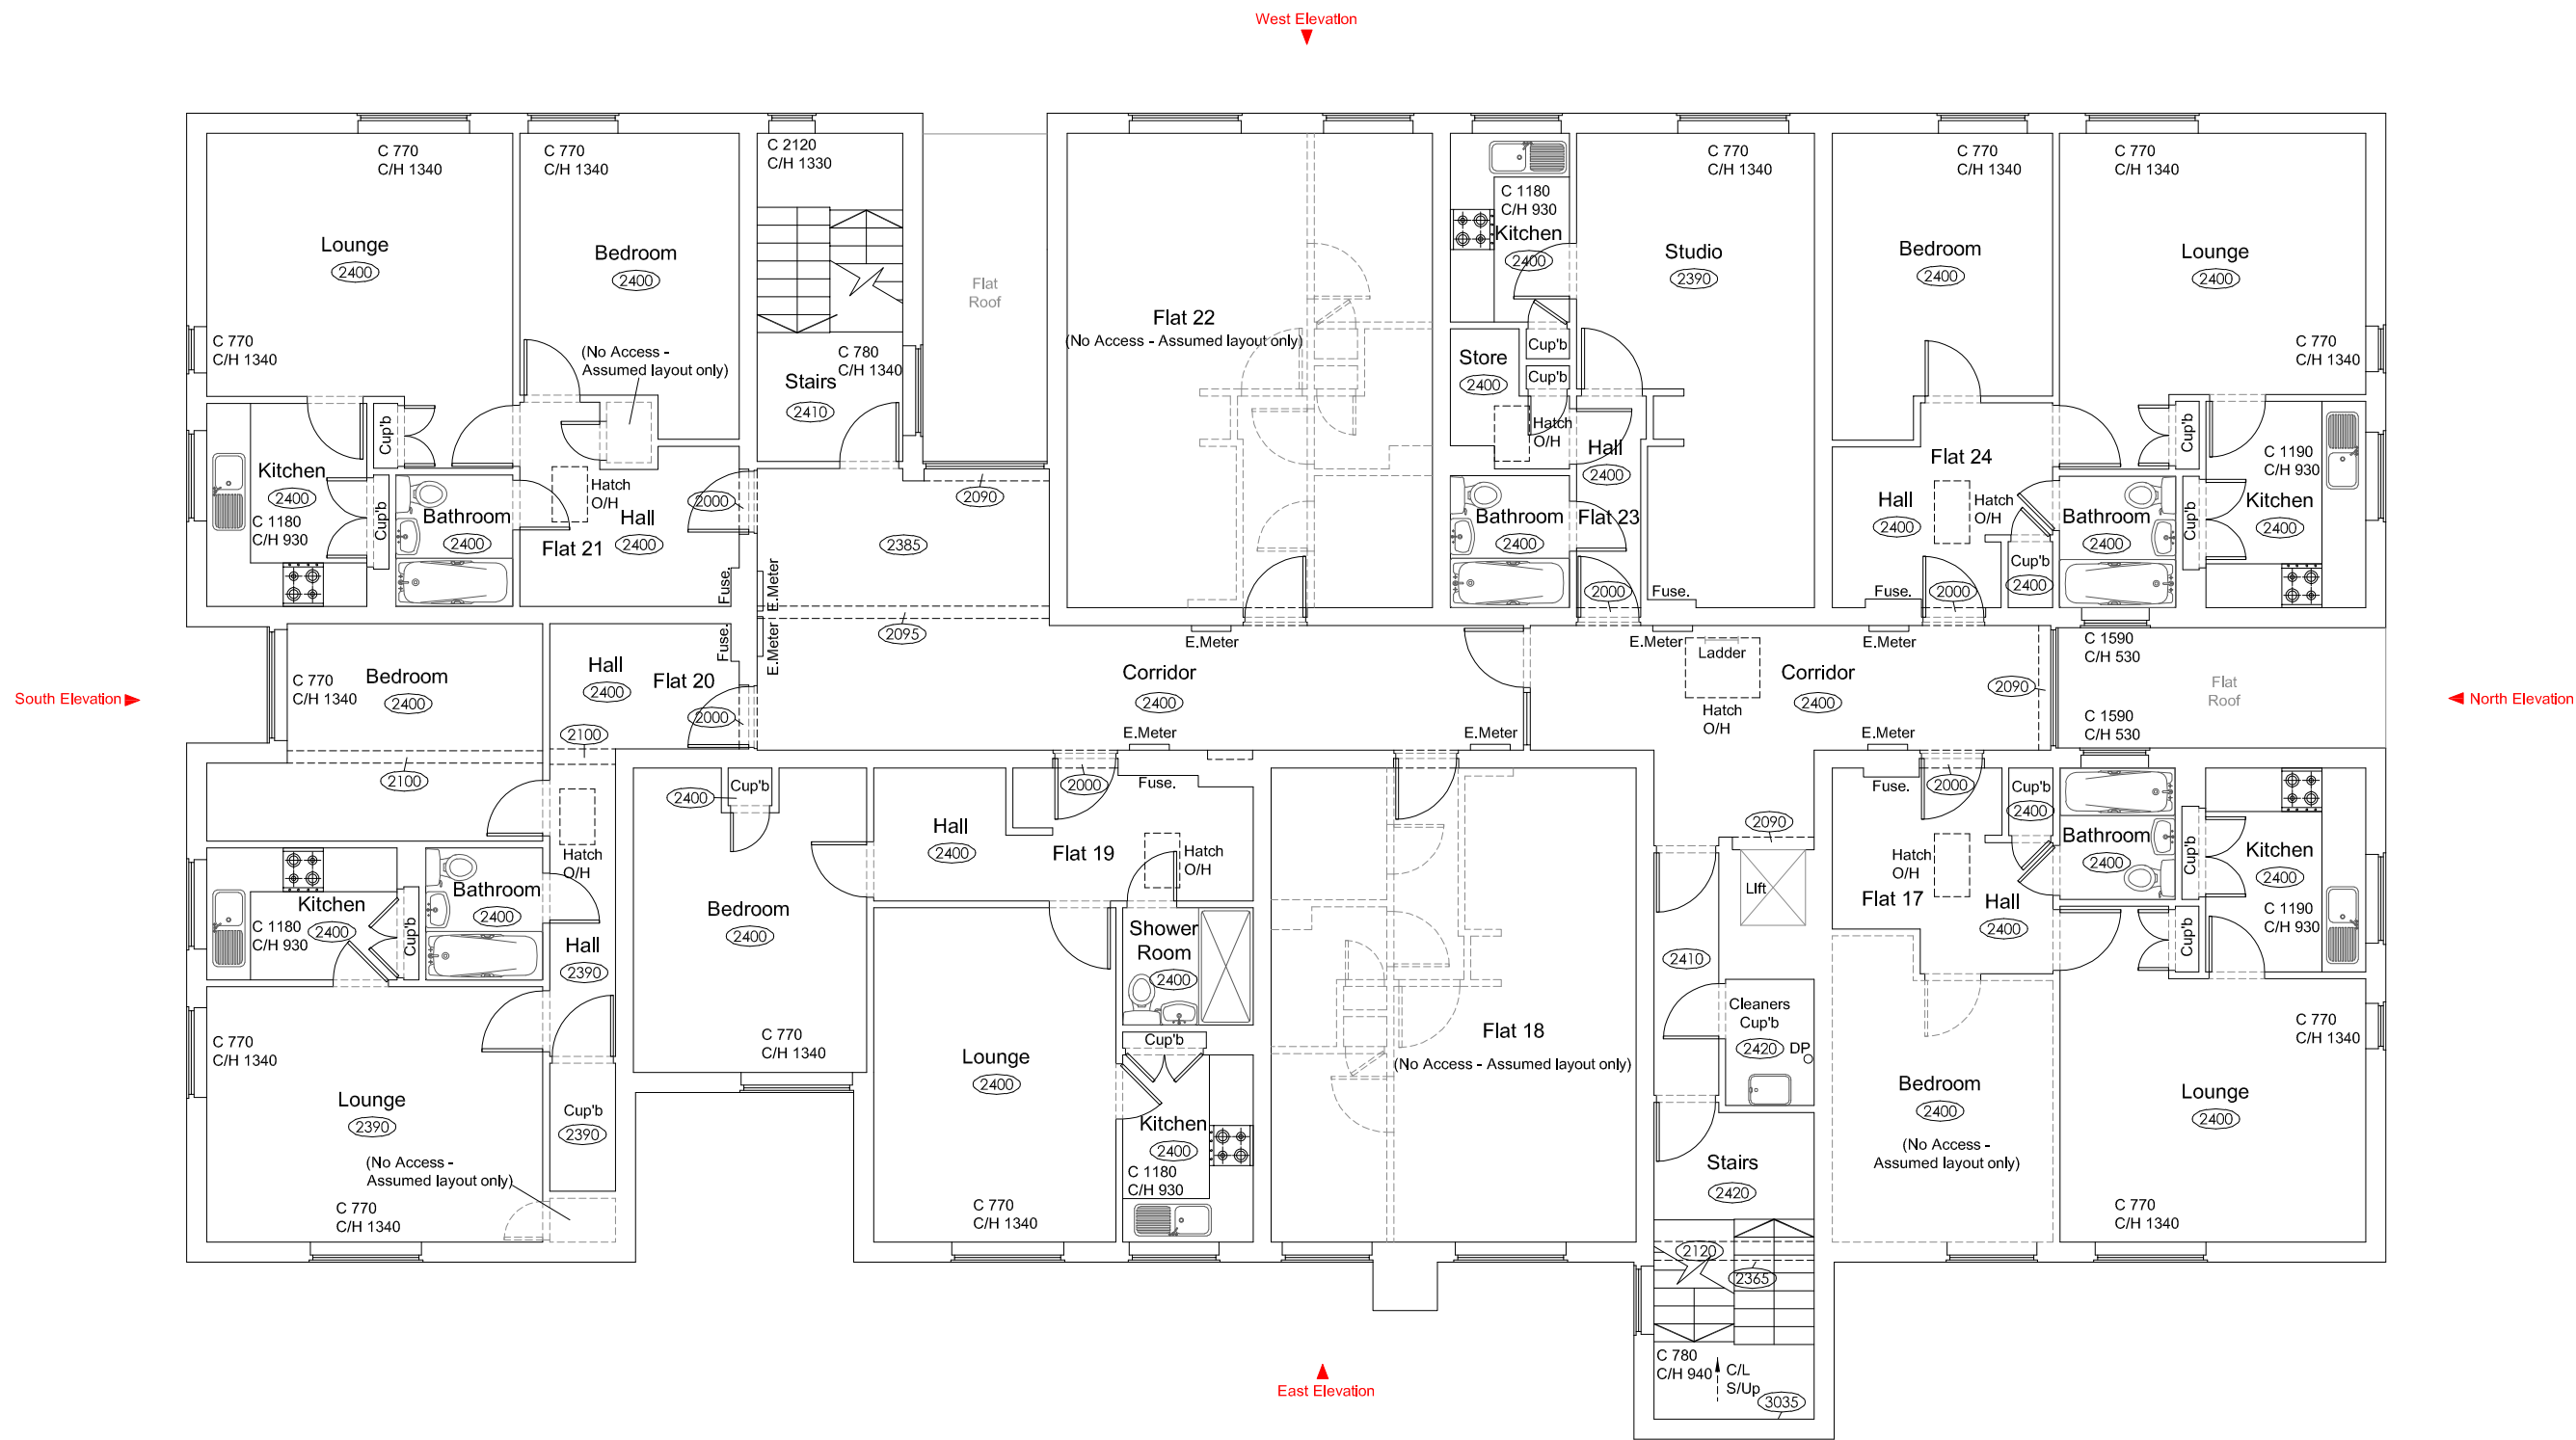

Florence Court - Existing Second Floor Plan

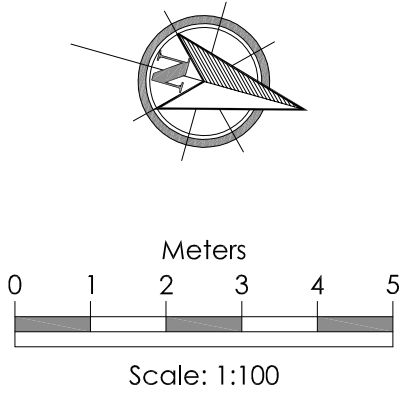

BUILDING SURVEY - LEGEND			
WINDOW DETAIL HEIGHTS:			
FLOOR TO CILL HEIGHT	C	SUSPENDED CEILING	S/C
CILL TO HEAD OF WINDOW	C/H	FALSE CEILING	FIG
CILL TO SPRING	C/S	CEILING	C/L
		SKYLIGHT	S/L
ARCH DETAIL HEIGHTS:			
FLOOR TO SPRING	S	UNDERSIDE	U/S
FLOOR TO HEAD	H	OVERHEAD	O/H
		FLOOR TO FLOOR HEIGHT	FL-FL
		FLOOR LEVEL	FL
		THRESHOLD LEVEL	THL
DRAINAGE:			
INSPECTION COVER	IC	BEAM LEVEL	BL
COVER LEVEL	CL	SOFFIT LEVEL	SFL
INVERT LEVEL	IL	EAVES LEVEL	EL
GULLY	G	RIDGE LEVEL	RL
RAIN WATER PIPE	RP	FINISHED FLOOR LEVEL	PFL
SOIL VENT PIPE	SVP	SLOPE UP	S/Up
VENT PIPE	VP	UP ARROW	UP ARROW
		FLOOR TO CEILING HEIGHT	(1234)

Notes:
North Point is indicative only.

Rev.	Date
Do not scale from this drawing. Dimensions to be verified on site by contractor prior to commencement of work.	
This drawing is the copyright of the practice and may not be reproduced in part or in whole without the prior written consent of the practice.	
© 2020 Faithorn Farrell Timms LLP	



Faithorn Farrell Timms

10 Hunns Mere Way
Woodingdean Business Park
Brighton
BN2 6AH

T 01273 305027

Client Amber Construction	
Project Florence Court Parkside Road Reading	
Drawing Title Existing Second Floor Plan	
Date Nov 2020	Scale 1:100 @ A2
Drawn By SB	Checked By IR
Project No. T3-0997	Drawing No. Rev. T3-0997-FC01