

NOTES



Revision		
Rev	Notes	Date
A	Planning Issue	03/09/2021

KEY

- Existing walls
- Existing furniture
- Boundary line
- Level line
- 1.5m head height
- 1.8m head height

JOB TITLE

Demolition of existing garage, proposed ground floor and two-storey side extension, first floor internal alterations, floor plan redesign and all associated works at 7 Waybrook Crescent, RG1 5RG

STATUS

Planning Drawings

DRAWING TITLE

Existing Floor Plan

CLIENT

Gemma Tarling

SCALE

1 : 100 at A3

DRAWN

AR


DATE

Sept 2021

CHECKED

MF

DRAWING NO. B102000 - 1100 A

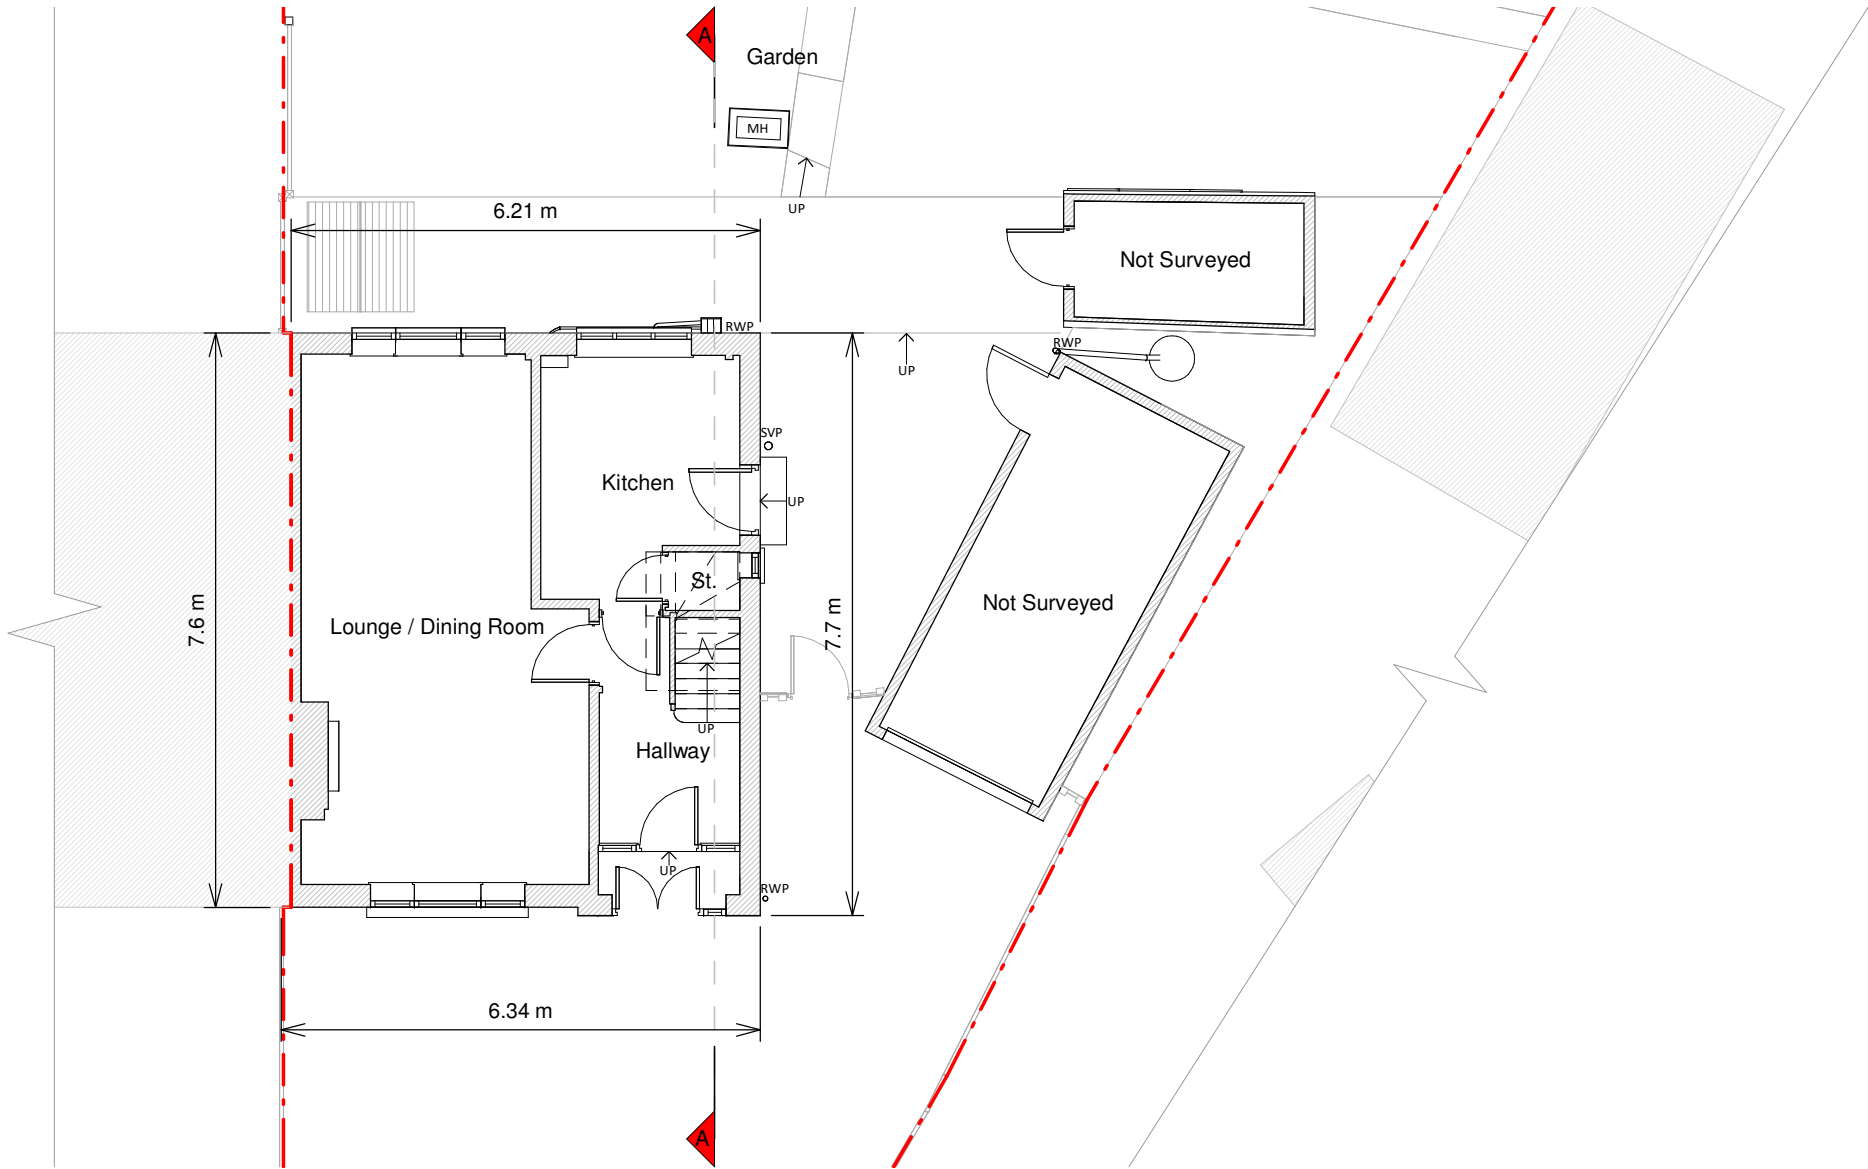

Ground Floor Plan

