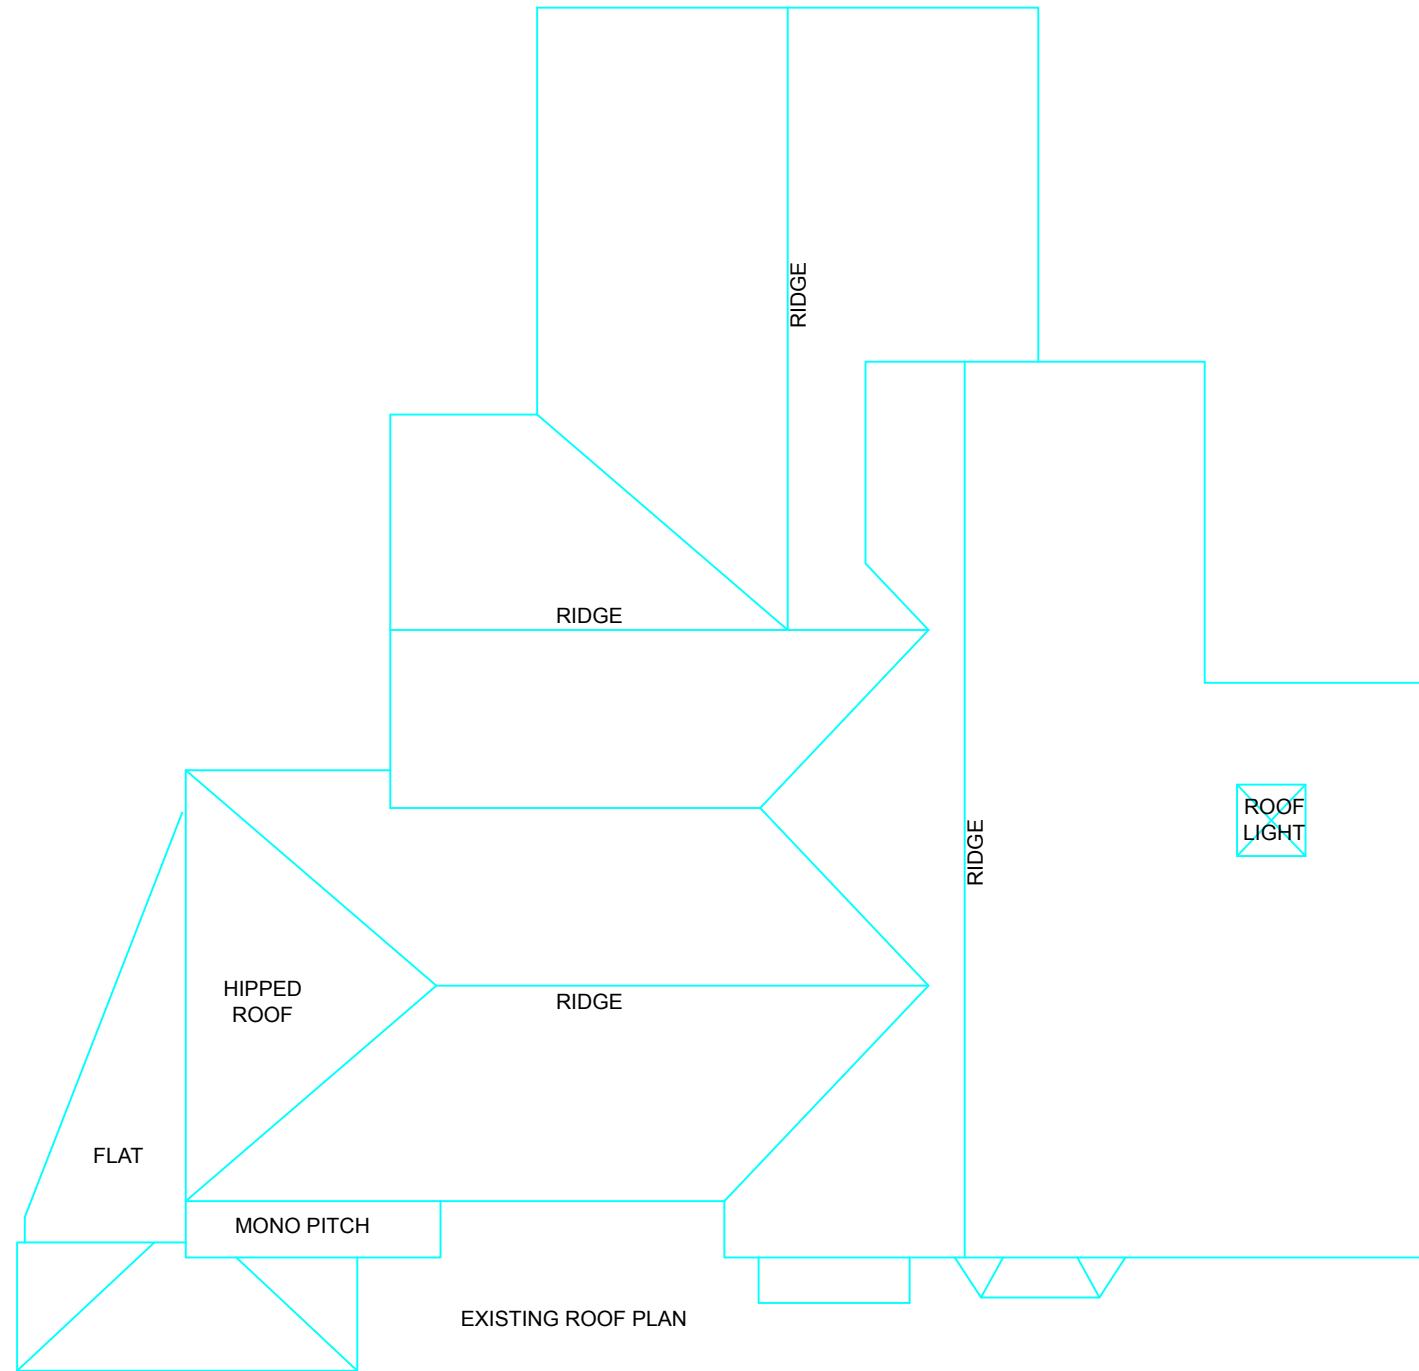


	PROJECT:	22 Longbarn Lane Reading	DRAWN BY:	P.S.	DRAWING TITLE:		ArchDezine Limited archdeziner7@gmail.com
	PROPOSED LOFT CONVERSION AND SIDE EXTENSION		DATE:	16/06/2021	EXISTING ROOF PLAN		
			SCALE:	1:100@A3	DRAWING NUMBER:	LL-03	
			FILENAME:	21041			