


1. ENTRANCE HALL
2. STORE
3. KITCHEN
4. LIVING AREA
5. BEDROOM
6. BATH/SHOWER ROOM
7. CLOAKROOM
8. GARDEN


CONTRACTORS MUST VERIFY ALL DIMENSIONS ON SITE BEFORE COMMENCING
WORK. FIGURED DIMENSIONS TO TAKE PRECEDENCE OVER SCALED DIMENSIONS.

THE ARCHITECT IS TO BE NOTIFIED OF ANY DISCREPANCIES IN THE DRAWINGS IMMEDIATELY & ANY DISCREPANCY IN SITE CONDITIONS TO THOSE NOTIFIED ON THE DRAWINGS TO BE CONVEYED TO THE ARCHITECT PRIOR TO COMMENCEMENT OF AFFECTED WORK.

THE COPYRIGHT OF THIS DRAWING IS RESERVED & IT MUST NOT BE DISTRIBUTED OR COPIED WITHOUT THE PRIOR CONSENT OF THE AUTHOR. ELECTRONIC FILES MUST NOT BE ALTERED OR COPIED.

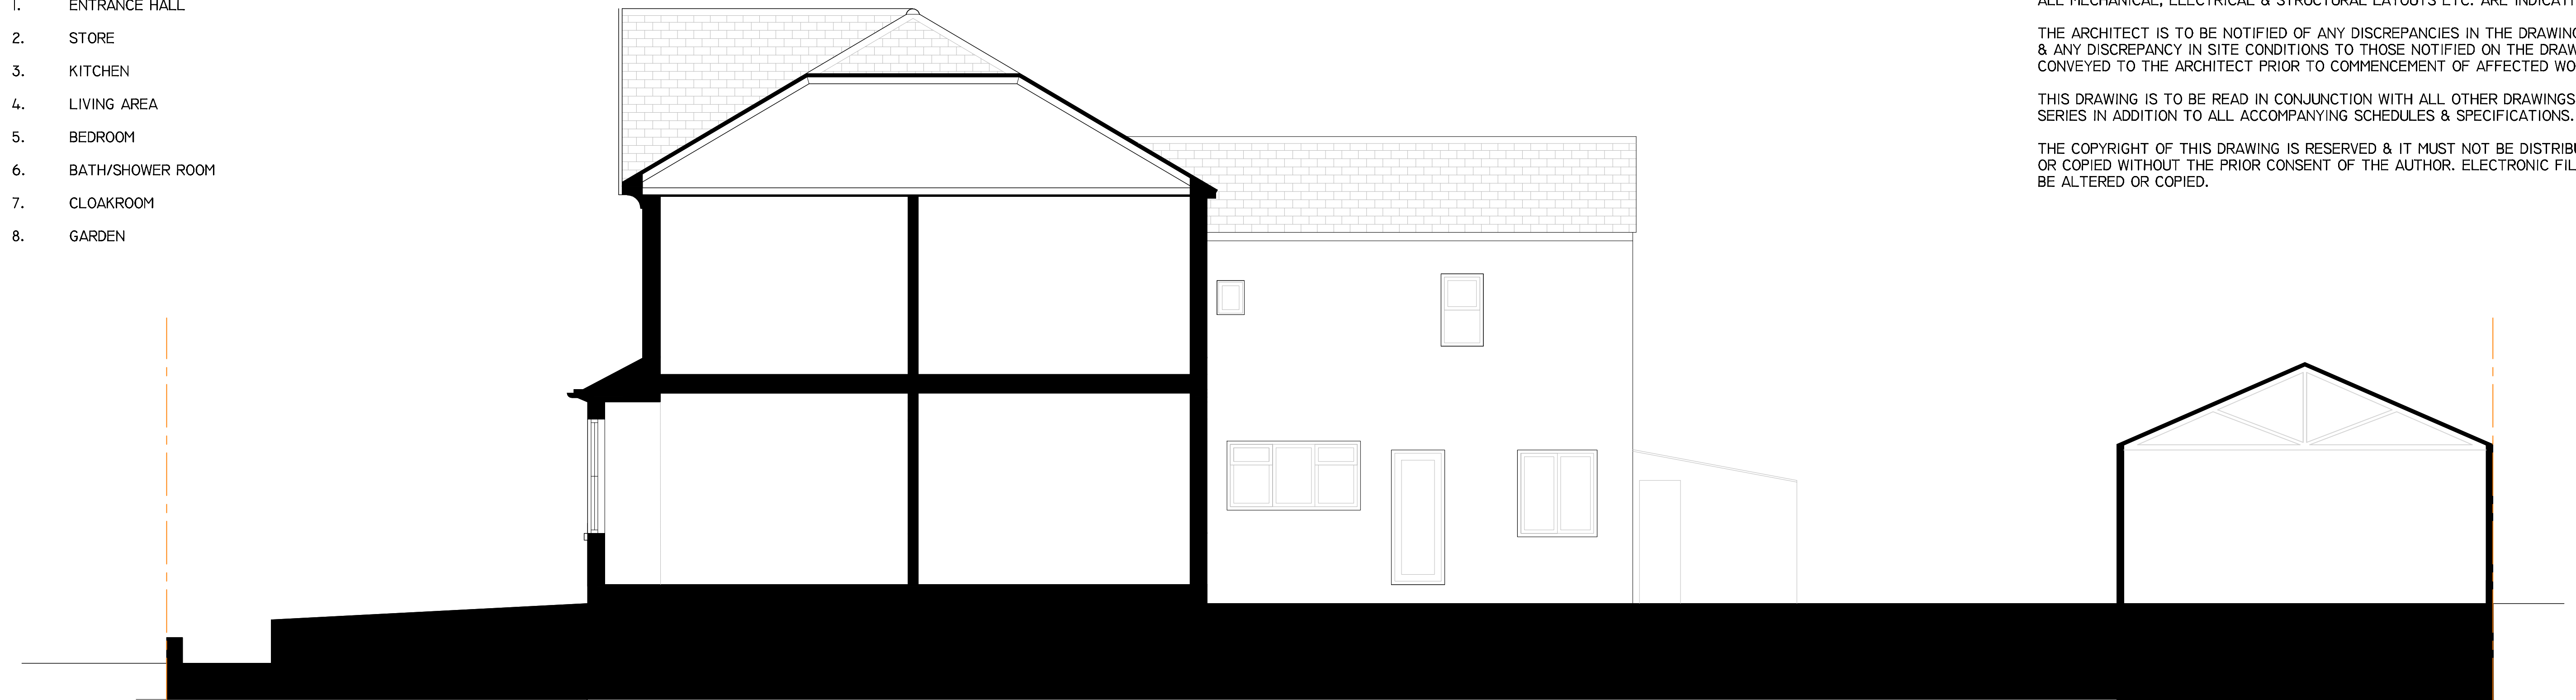

EXISTING SECTION I-I
1:50

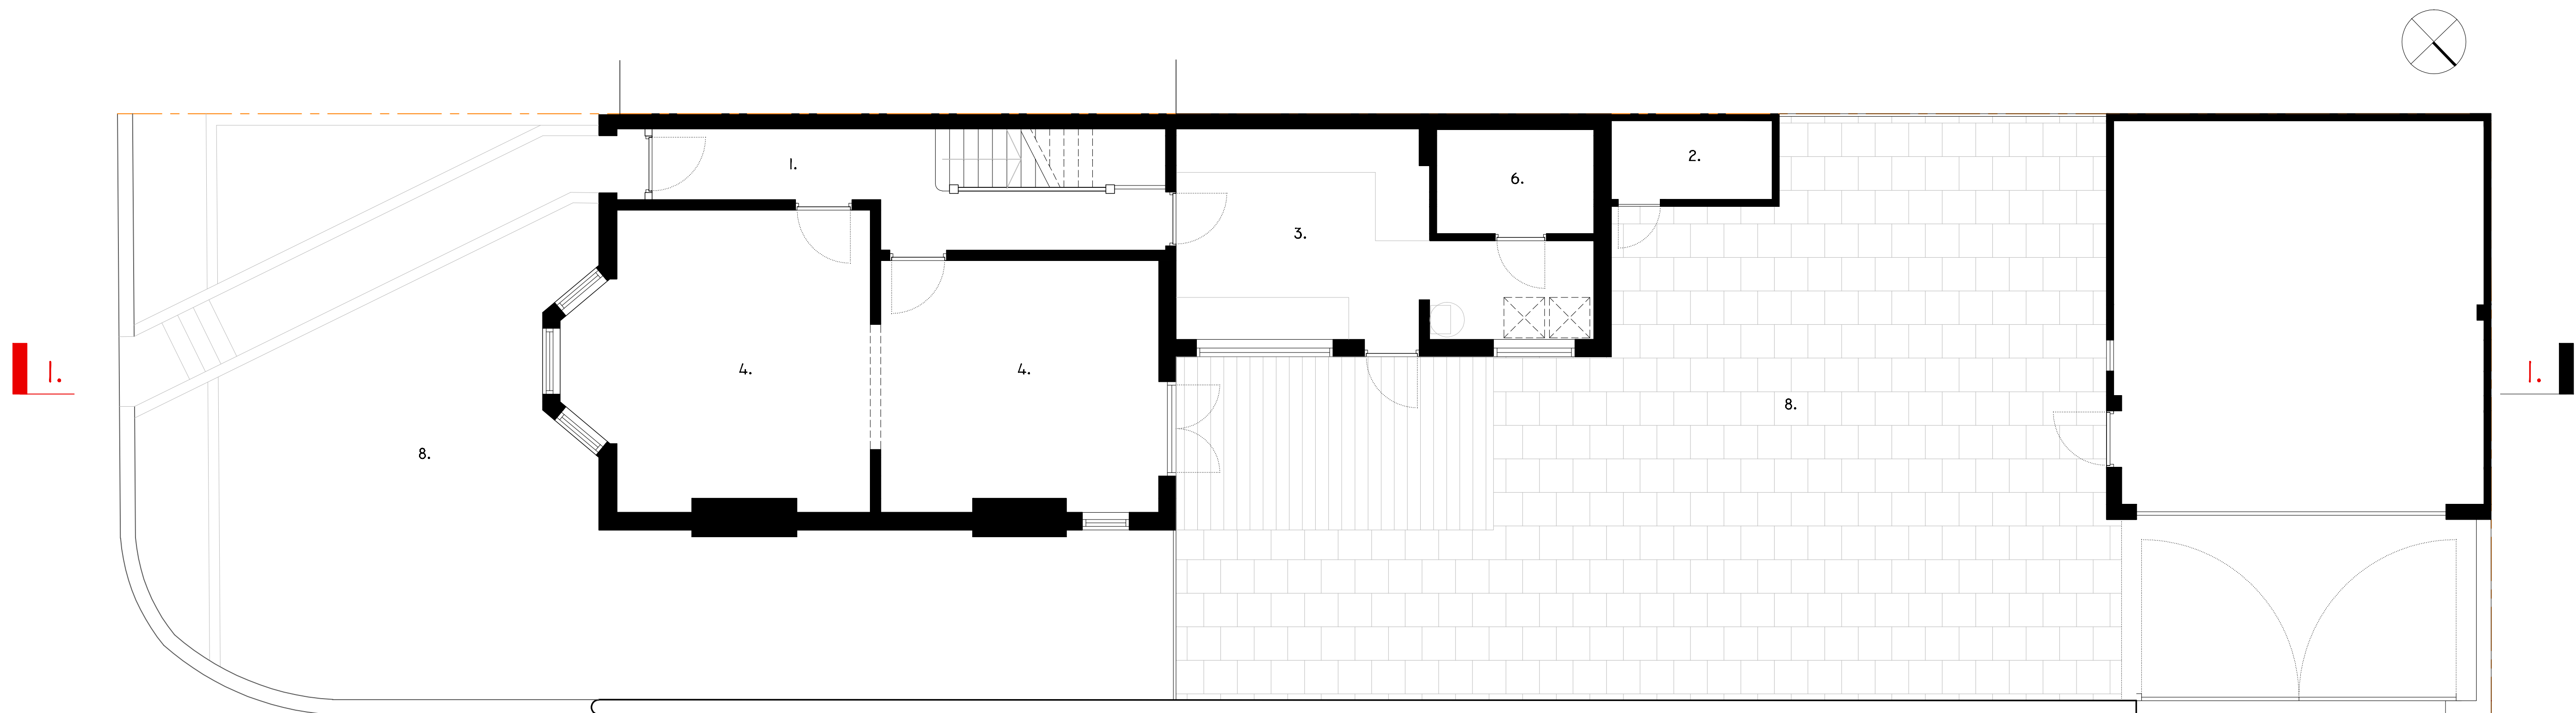

EXISTING GROUND FLOOR PLAN
1:50

REV.			ISSUE STATUS PLANNING		PROJECT	110 BASINGSTOKE ROAD, READING, RG20ET			82 Mount View Road London N4 4JR Tel: 0208 340 2003 Fax: 0207 625 1109 info@etchdesign.com
					DRAWING	EXISTING GROUND FLOOR PLAN & SECTION 1-1			
					DRAWING No.	ED/110BR/101	DRAWN BY	MC	
					DATE	FEB 21	SCALE	1:50	