




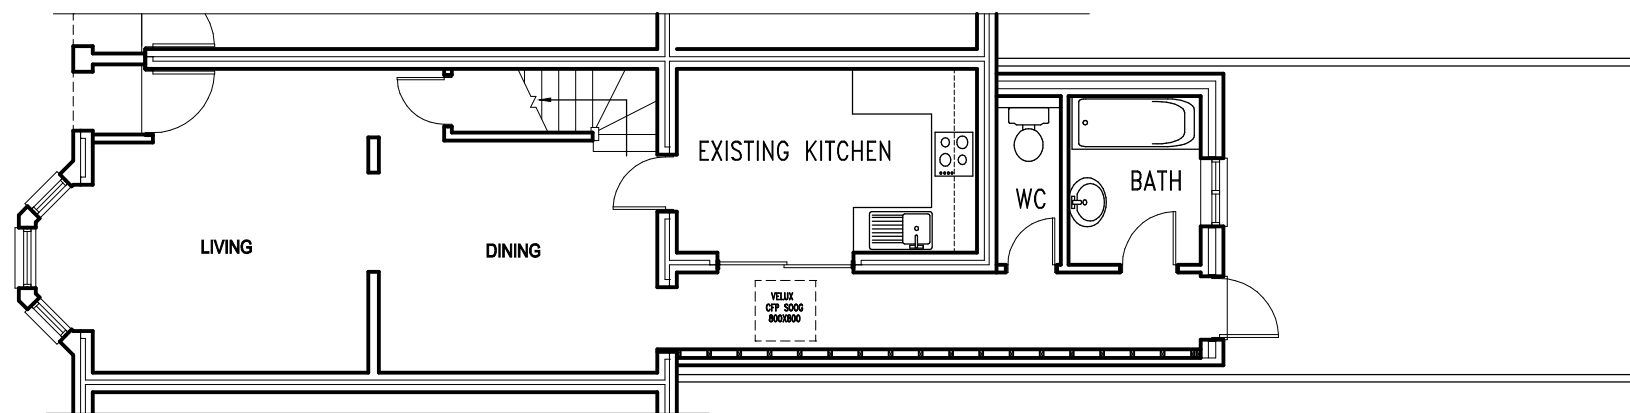


GROUND FLOOR PLAN

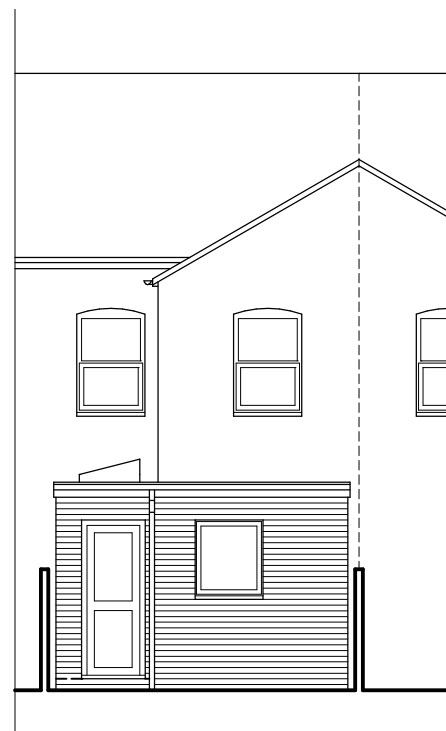

REAR ELEVATION

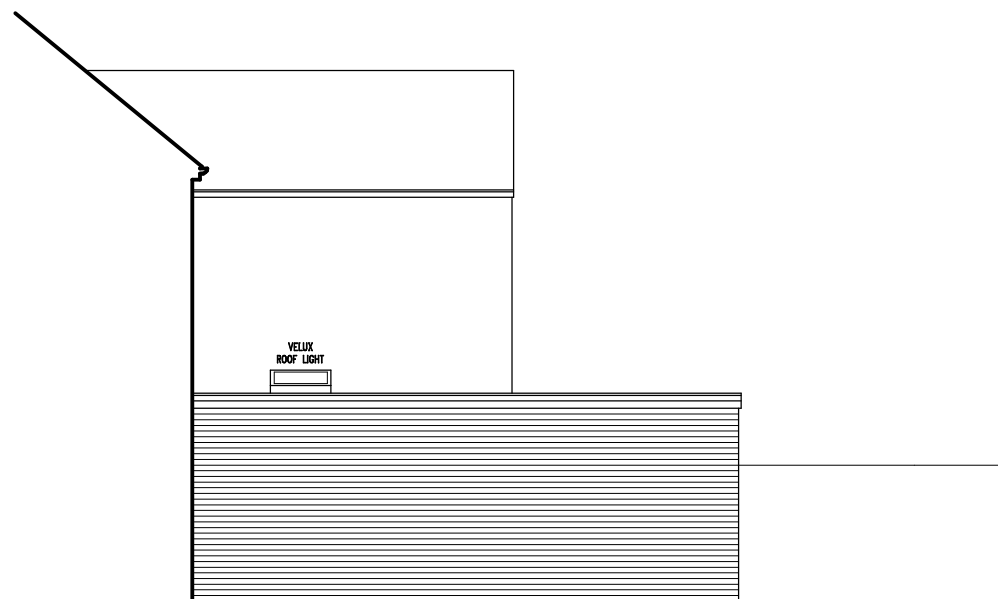

SIDE ELEVATION

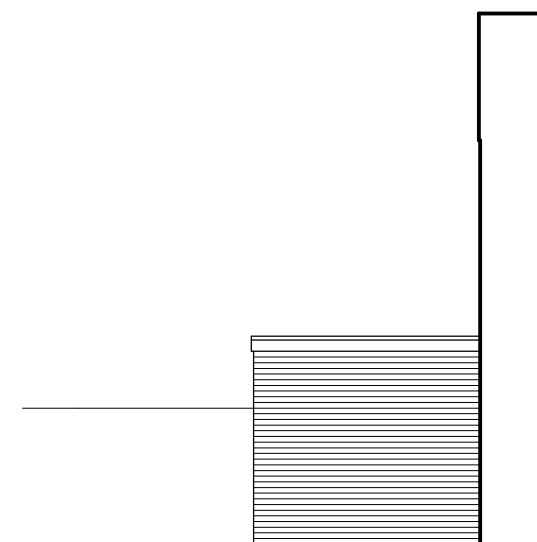

SIDE ELEVATION



PROPOSED ELEVATIONS

Job SINGLE STOREY EXTENSION 30 ADDISON ROAD READING			pioneer designs ltd 17 Kingswood Court, Reading RG30 2AU 01183475590 / 07725338742 pioneerdesignsltd@gmail.com	
Client MRS R TAMANG				
Drawing EXISTING FLOOR PLAN & ELEVATIONS				
Date JANUARY 2021	Scale 1:100	Dwg. No. 210101-2		
			Date 09.01.19	Revisions A CANOPY REMOVED