




EXISTING 1:50

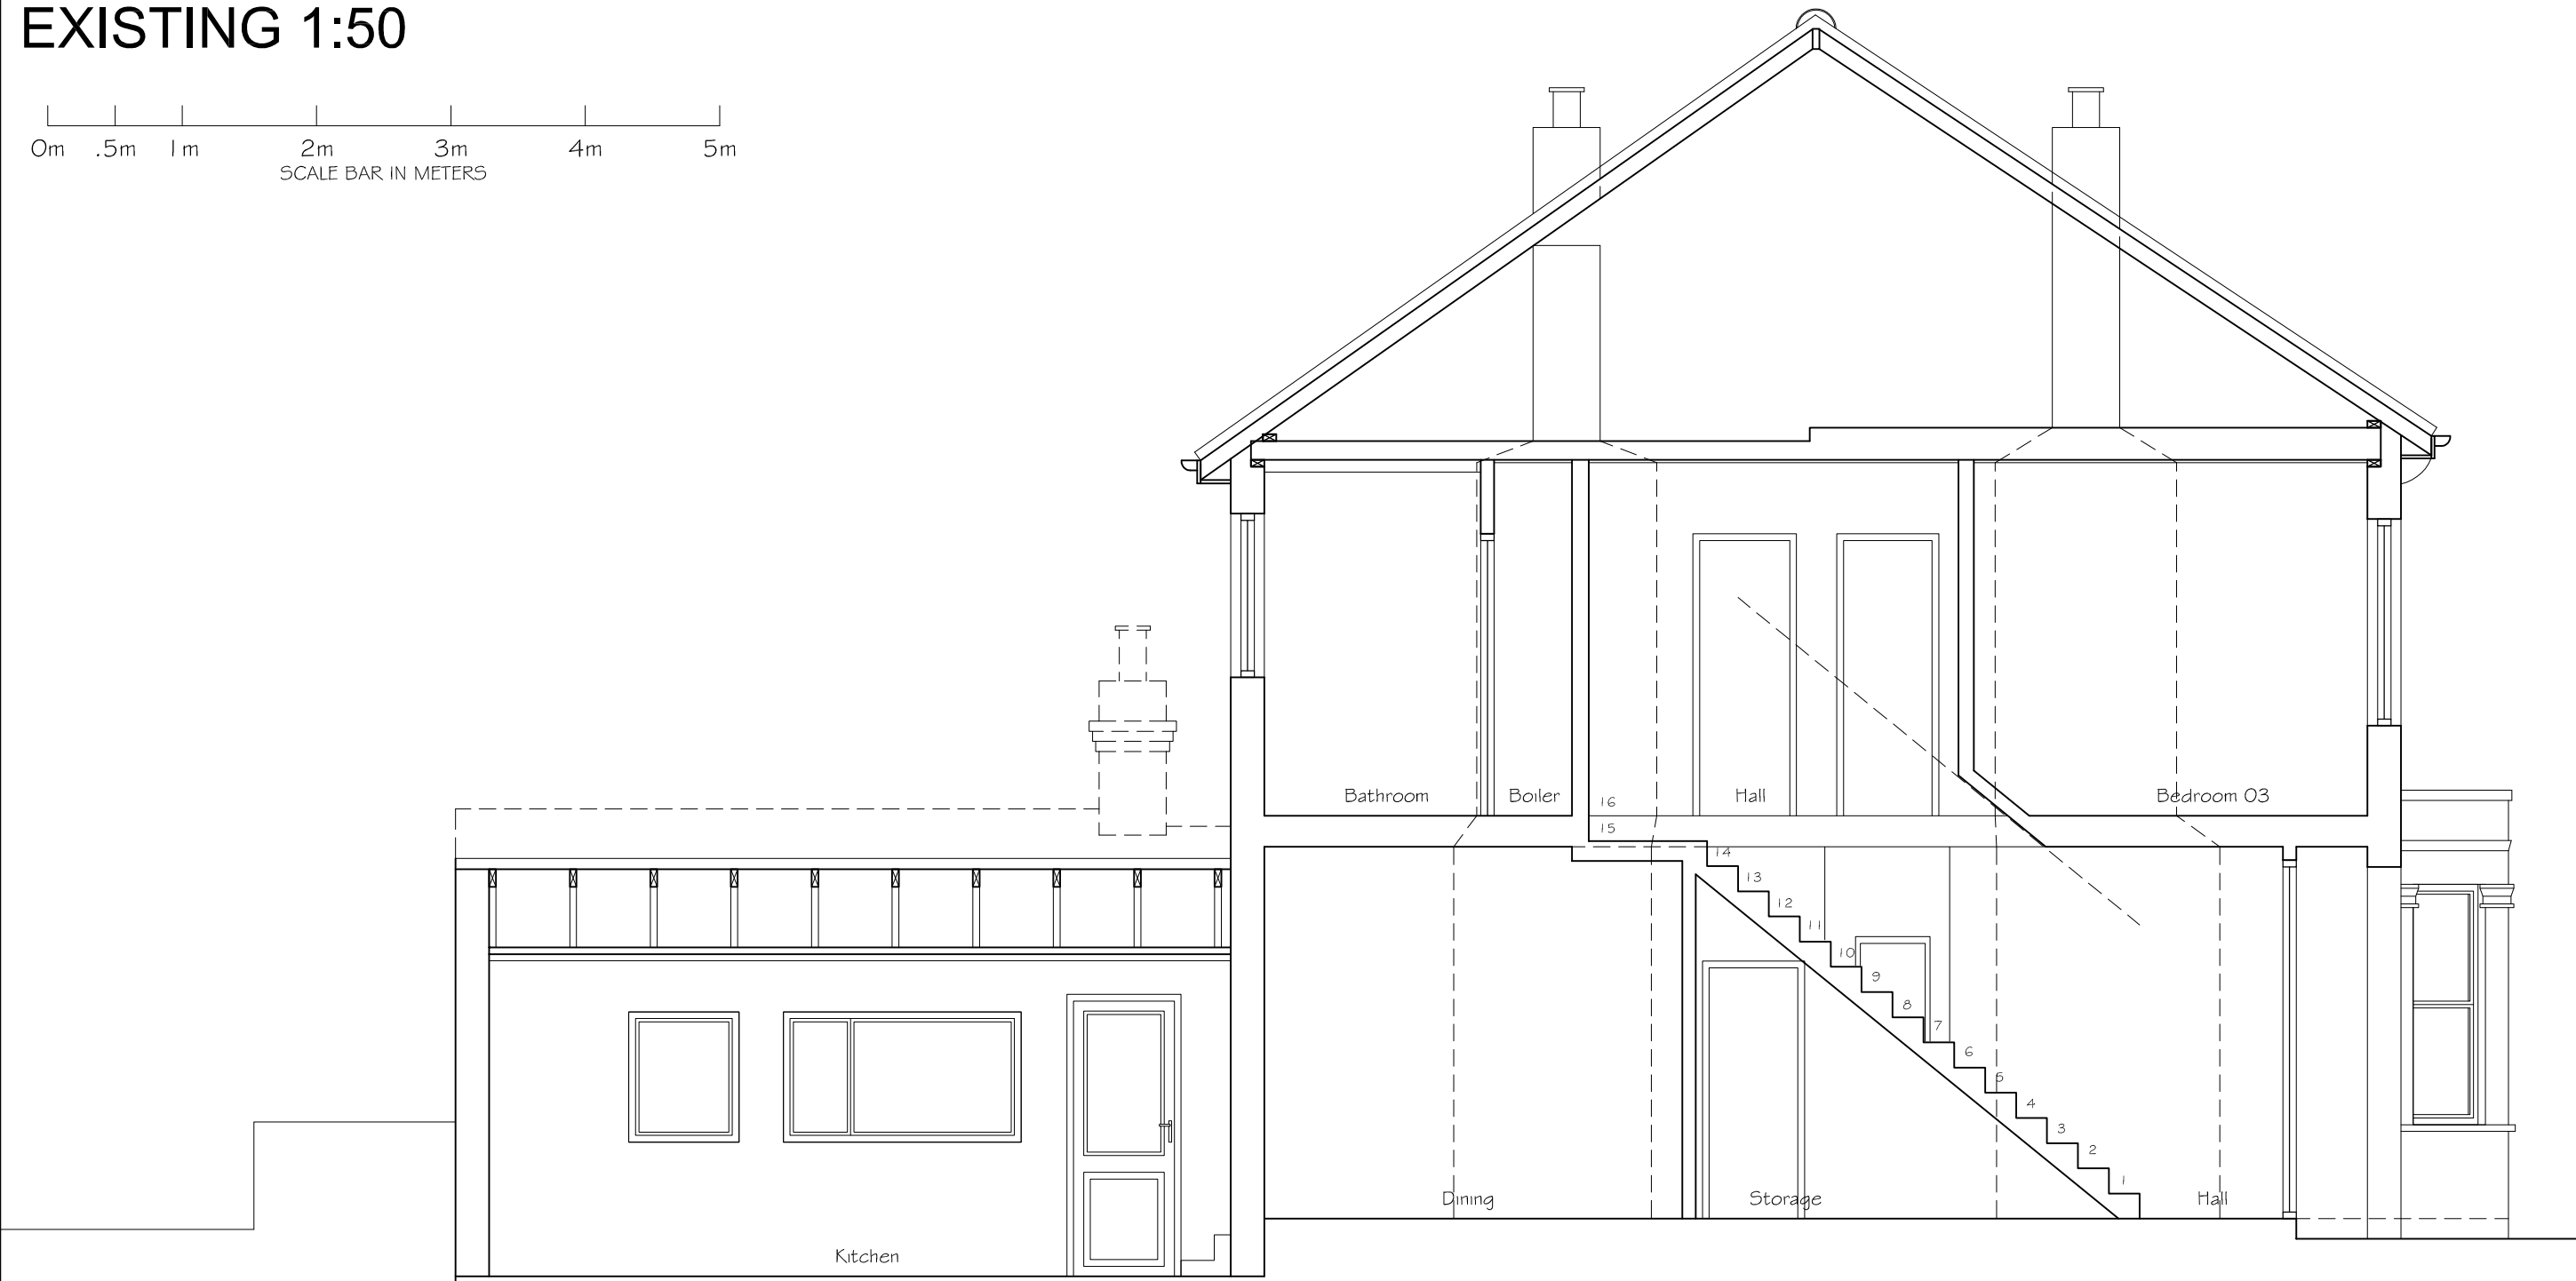

EXISTING SECTION A-A

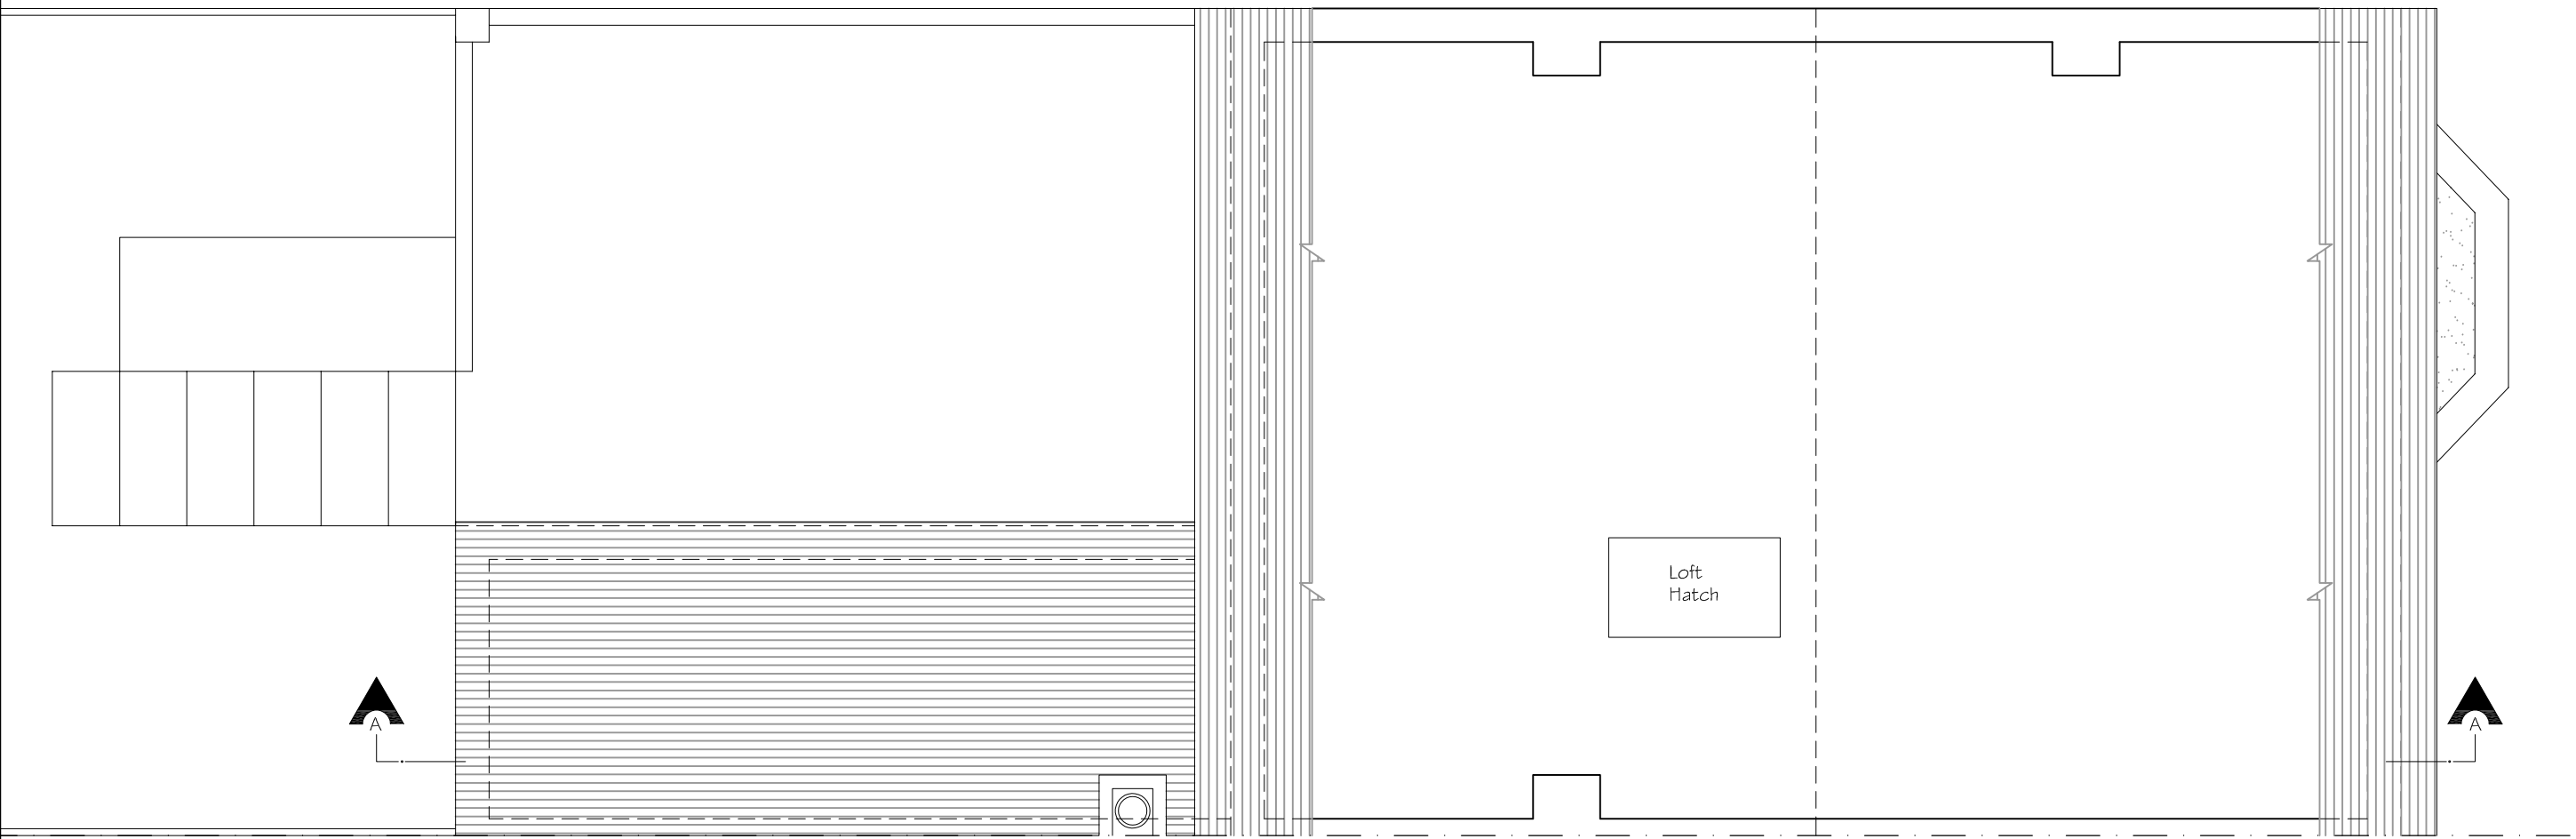

EXISTING LOFT PLAN

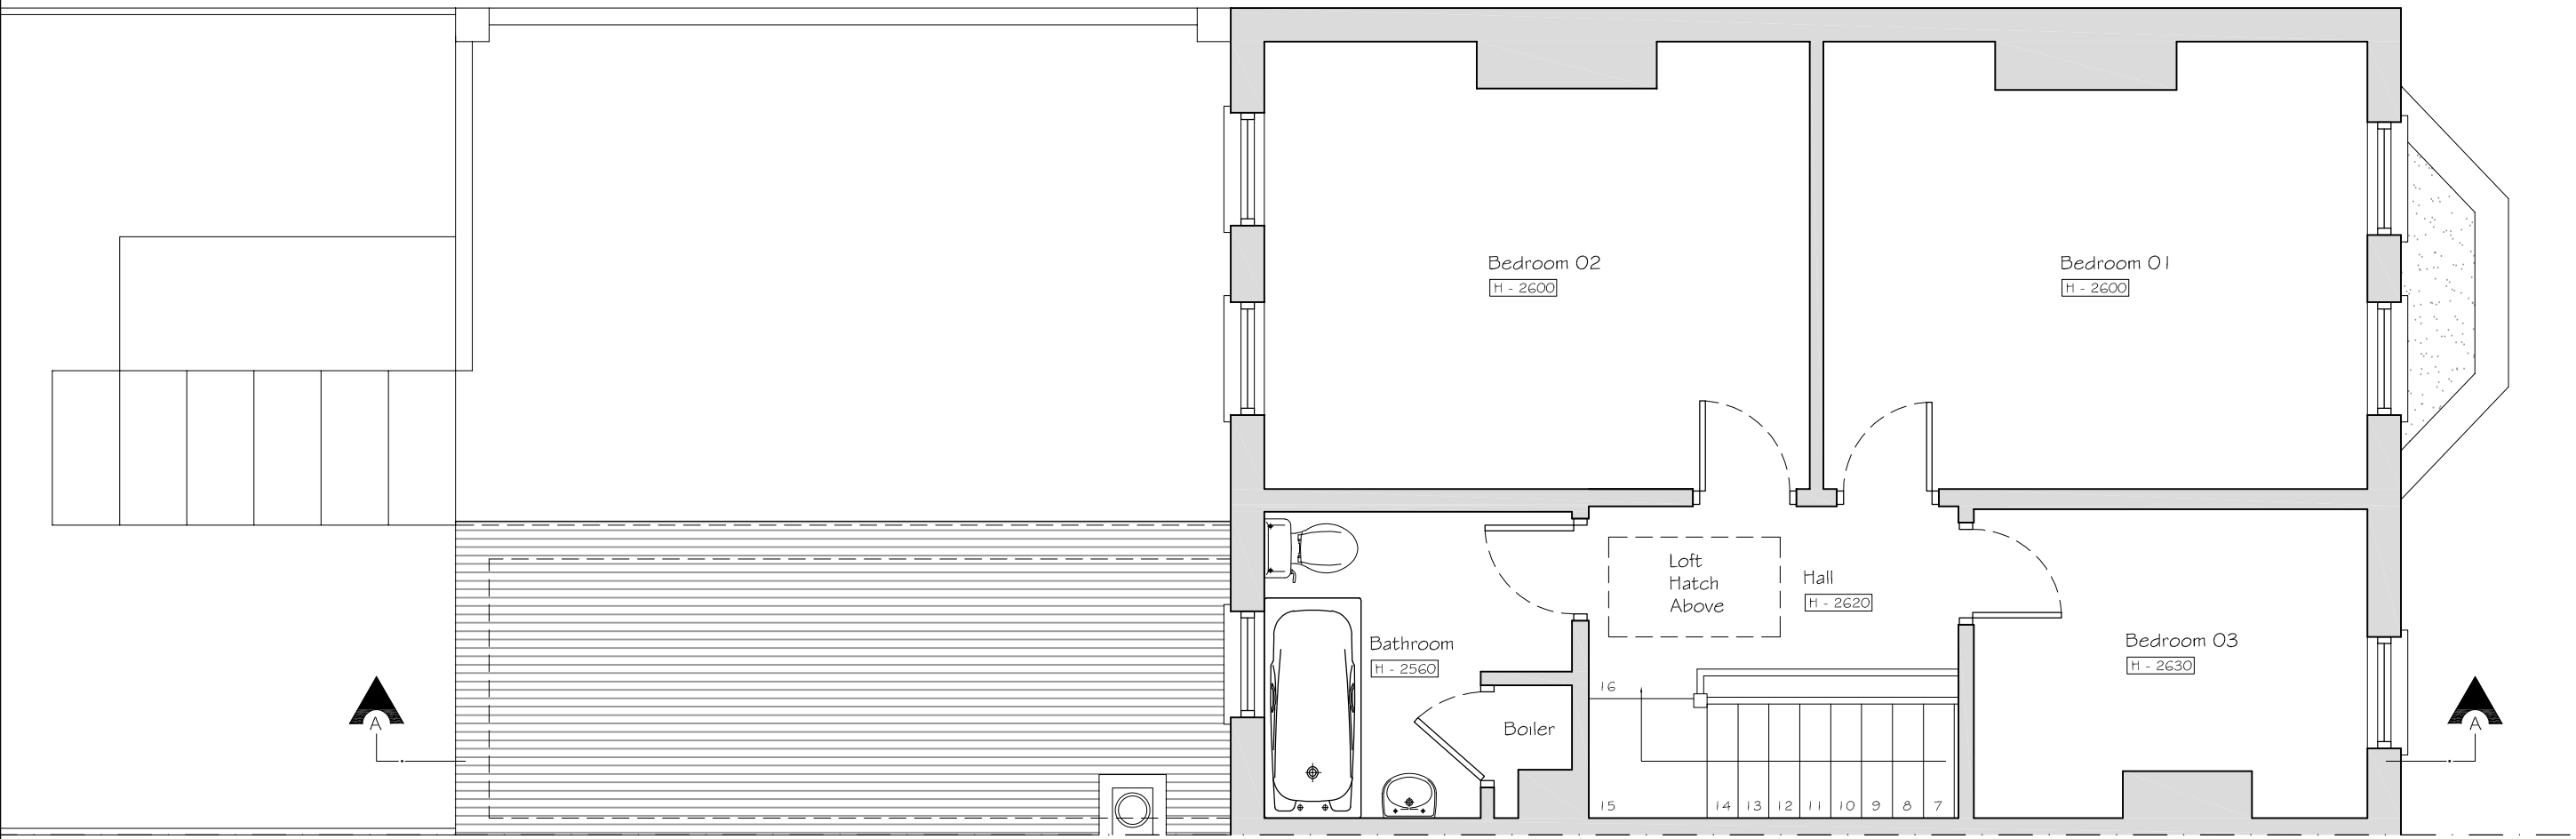


EXISTING FIRST FLOOR PLAN

EXISTING 1:100




EXISTING FRONT ELEVATION

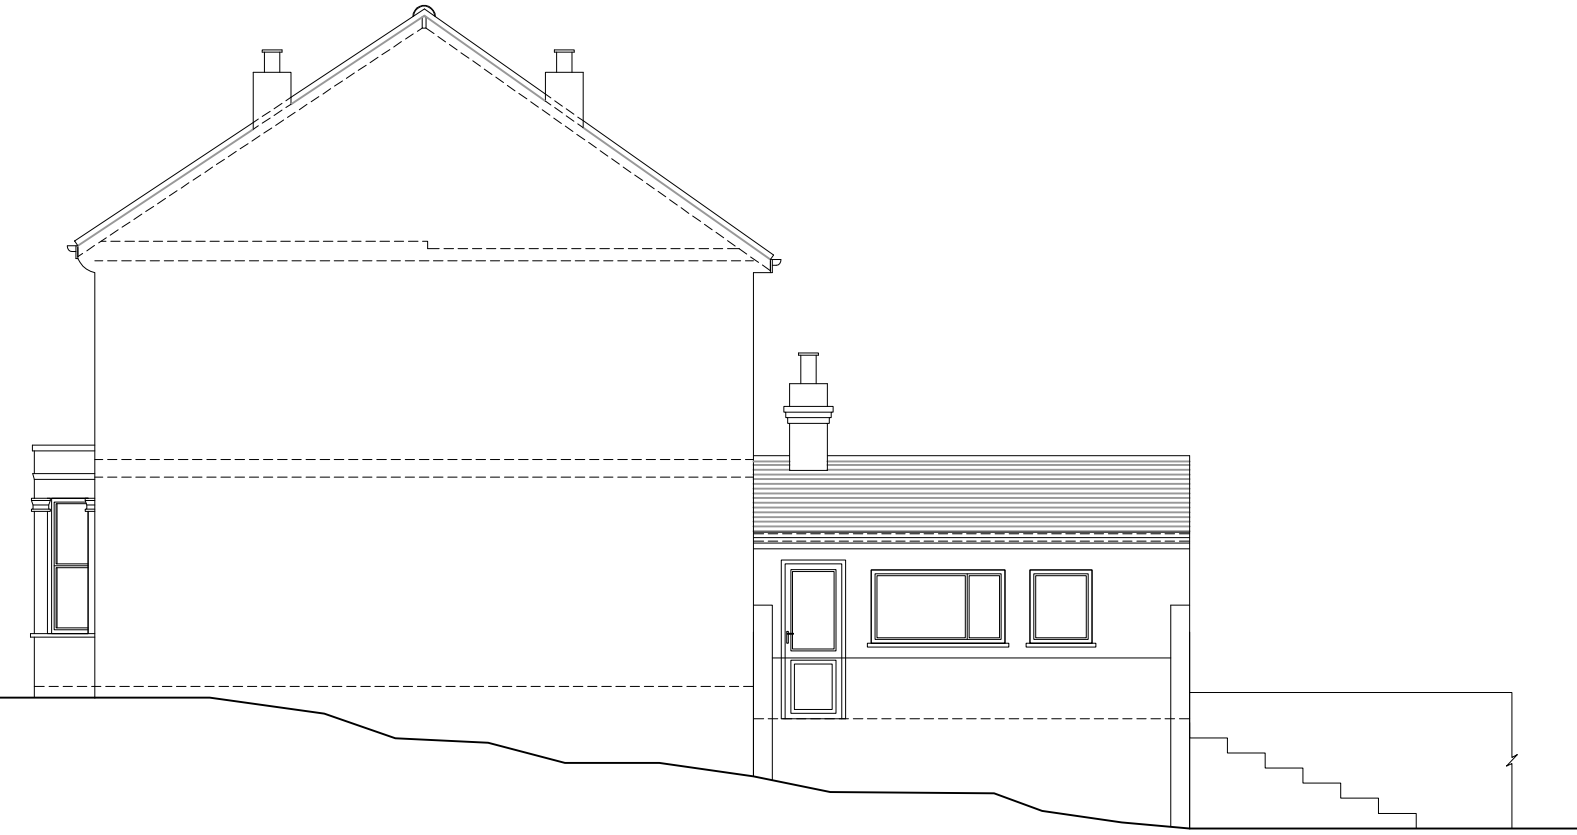


EXISTING SIDE ELEVATION 01




EXISTING REAR ELEVATION

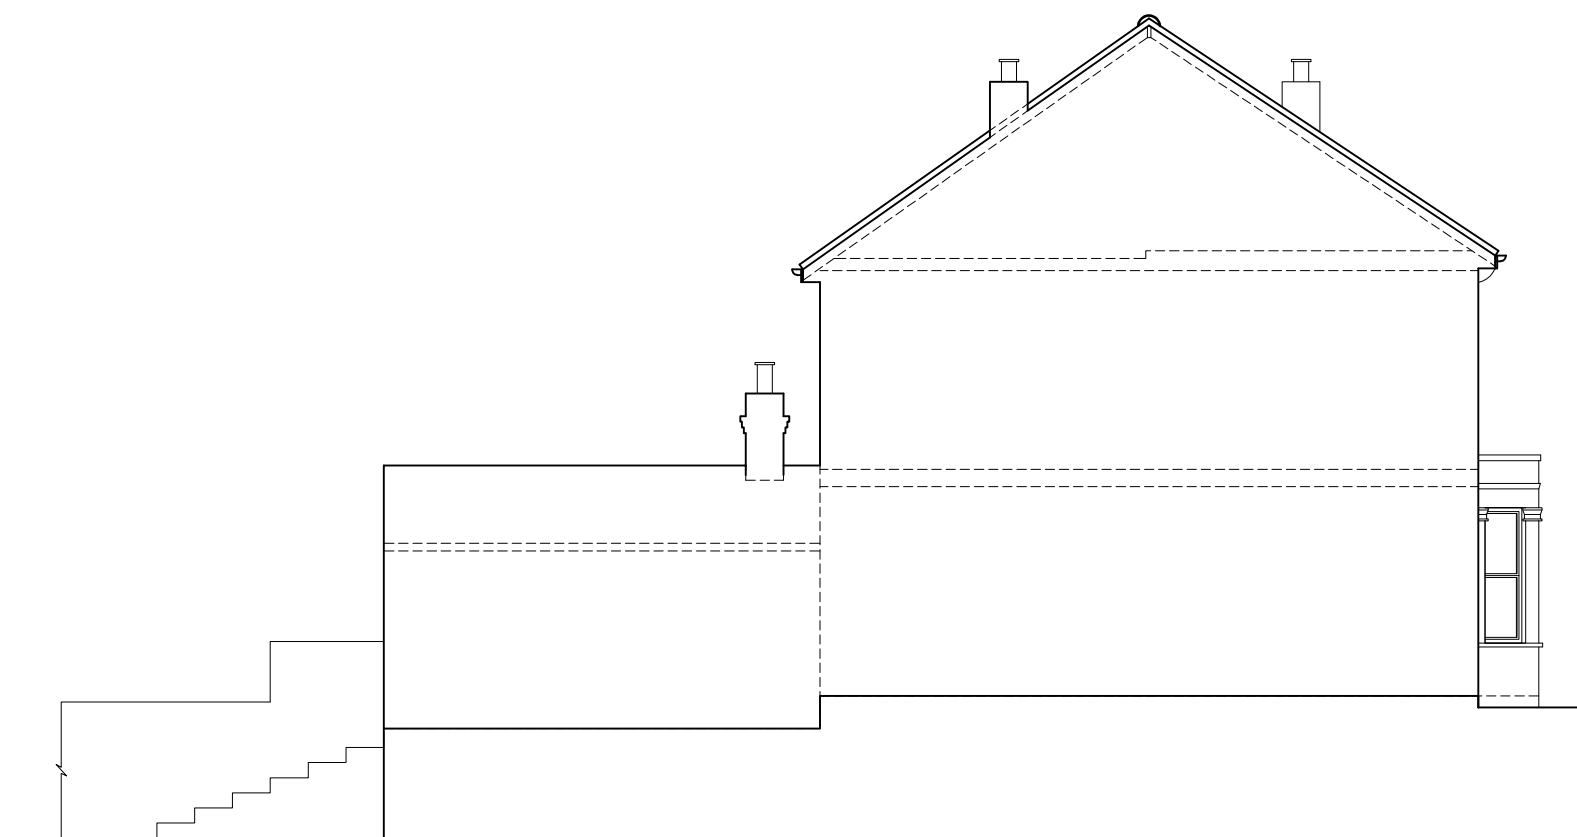

EXISTING SIDE ELEVATION 02

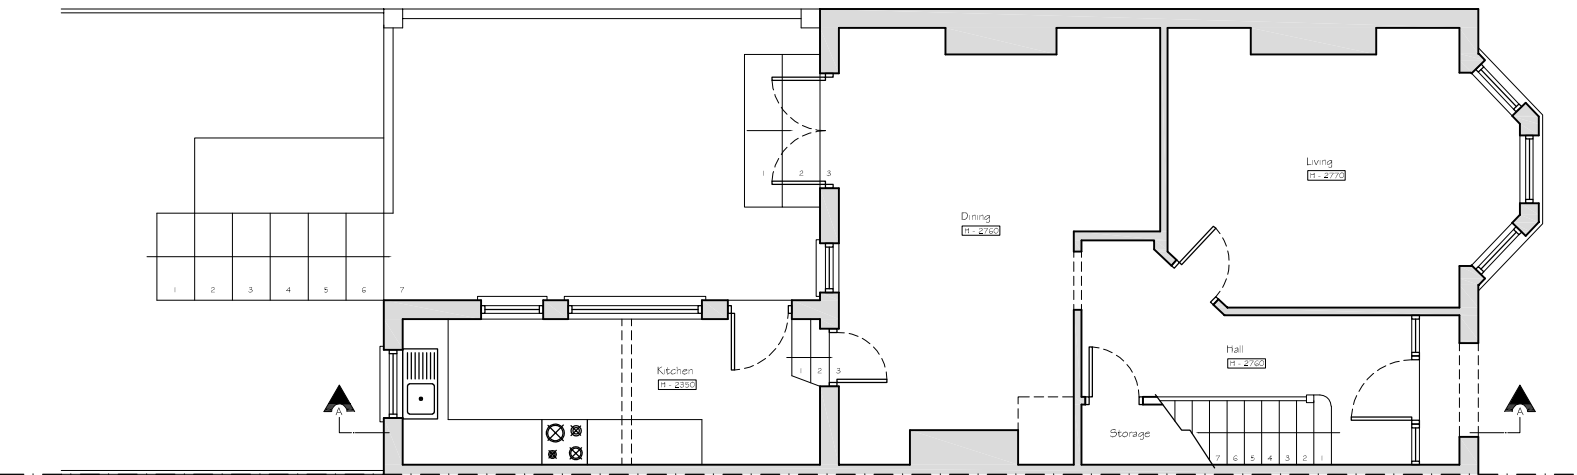

EXISTING GROUND FLOOR PLAN

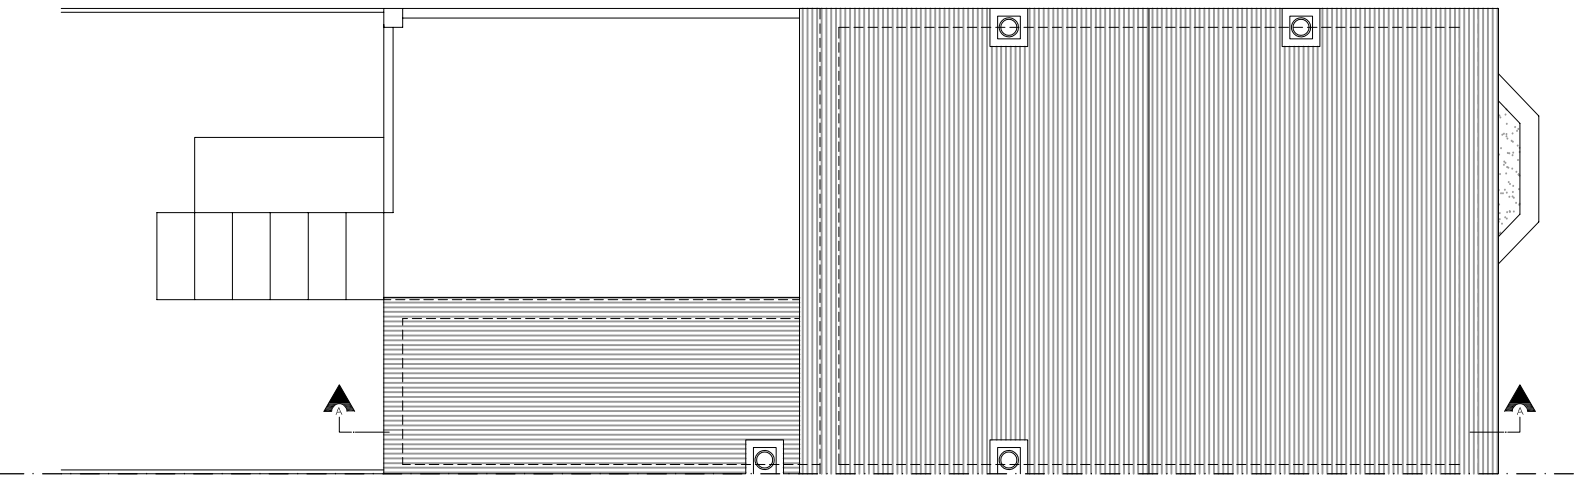

EXISTING ROOF PLAN

Copyright © Studio 136 Architects Ltd
This drawing which is the property of Studio 136 Architects Ltd is the subject of Intellectual Property Rights including copyright and design right and shall not be reproduced, copied, loaned or submitted to any other party without the written consent of Studio 136 Architects Ltd

This drawing is not to be scaled. Only figured dimensions to be taken. Any discrepancies to be reported to the Studio136 Architects Ltd prior to setting out or ordering of any materials

studio

136

architects

6 The Broadway, Wembley, Middlesex, HA9 8JT

Tel/Fax: 020 8907 7131

e-mail: info@studio136.co.uk

Project

LOFT CONVERSION AT
28 BLENHEIM ROAD

RG4 7RS

Client
MR. & MRS. FOSTER
28 BLENHEIM ROAD

RG4 7RS

Drawing Title
EXISTING PLANS
SECTION & ELEVATIONS

Scale 1:100 / 1:50 @ A1	Drawn APRIL 2021	Checked -	Authorised -
Drawing Number ST_APR21_28BLE_001	Rev -		