



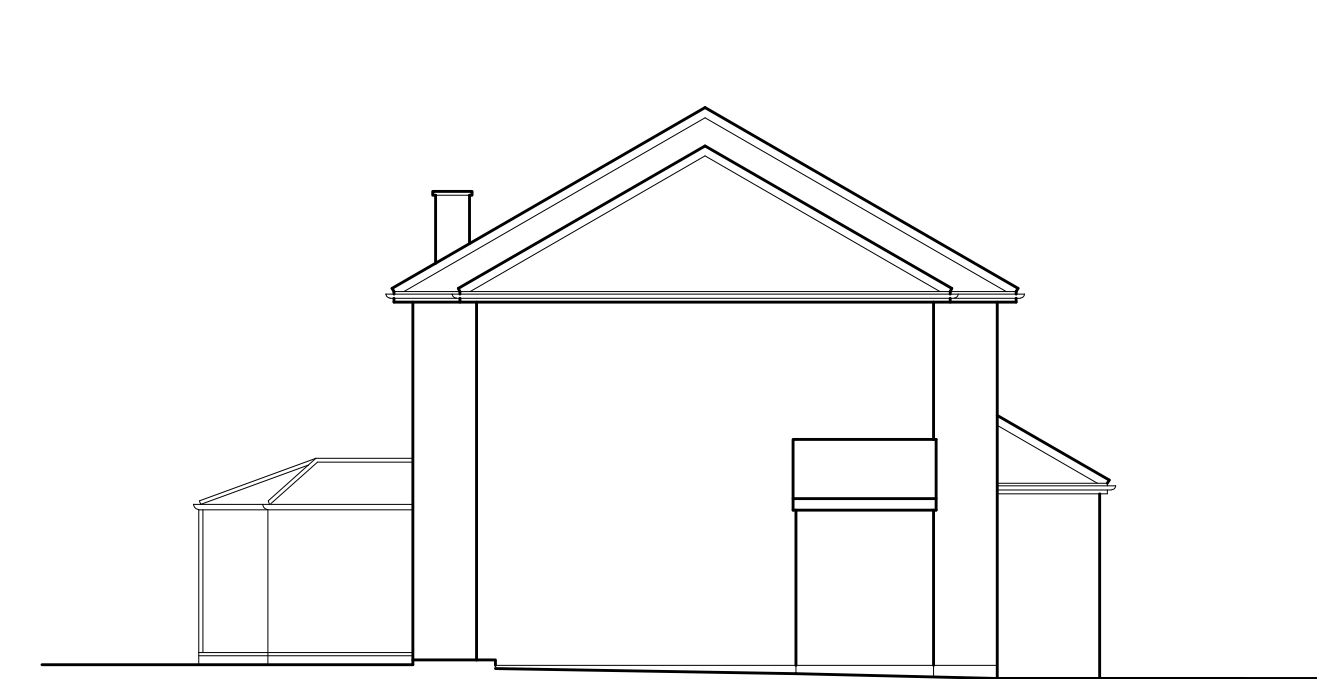



As Existing Side Elevation 1 :100

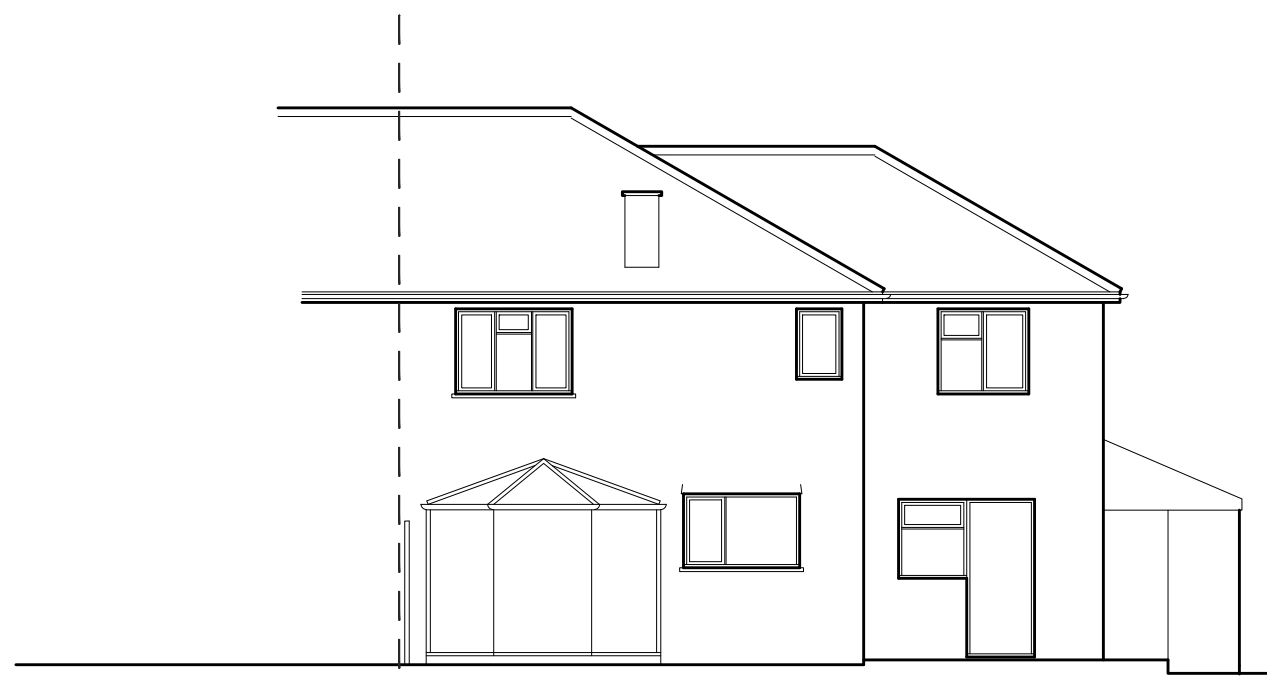


As Existing Rear Elevation 1 :100



As Existing Front Elevation 1 :100

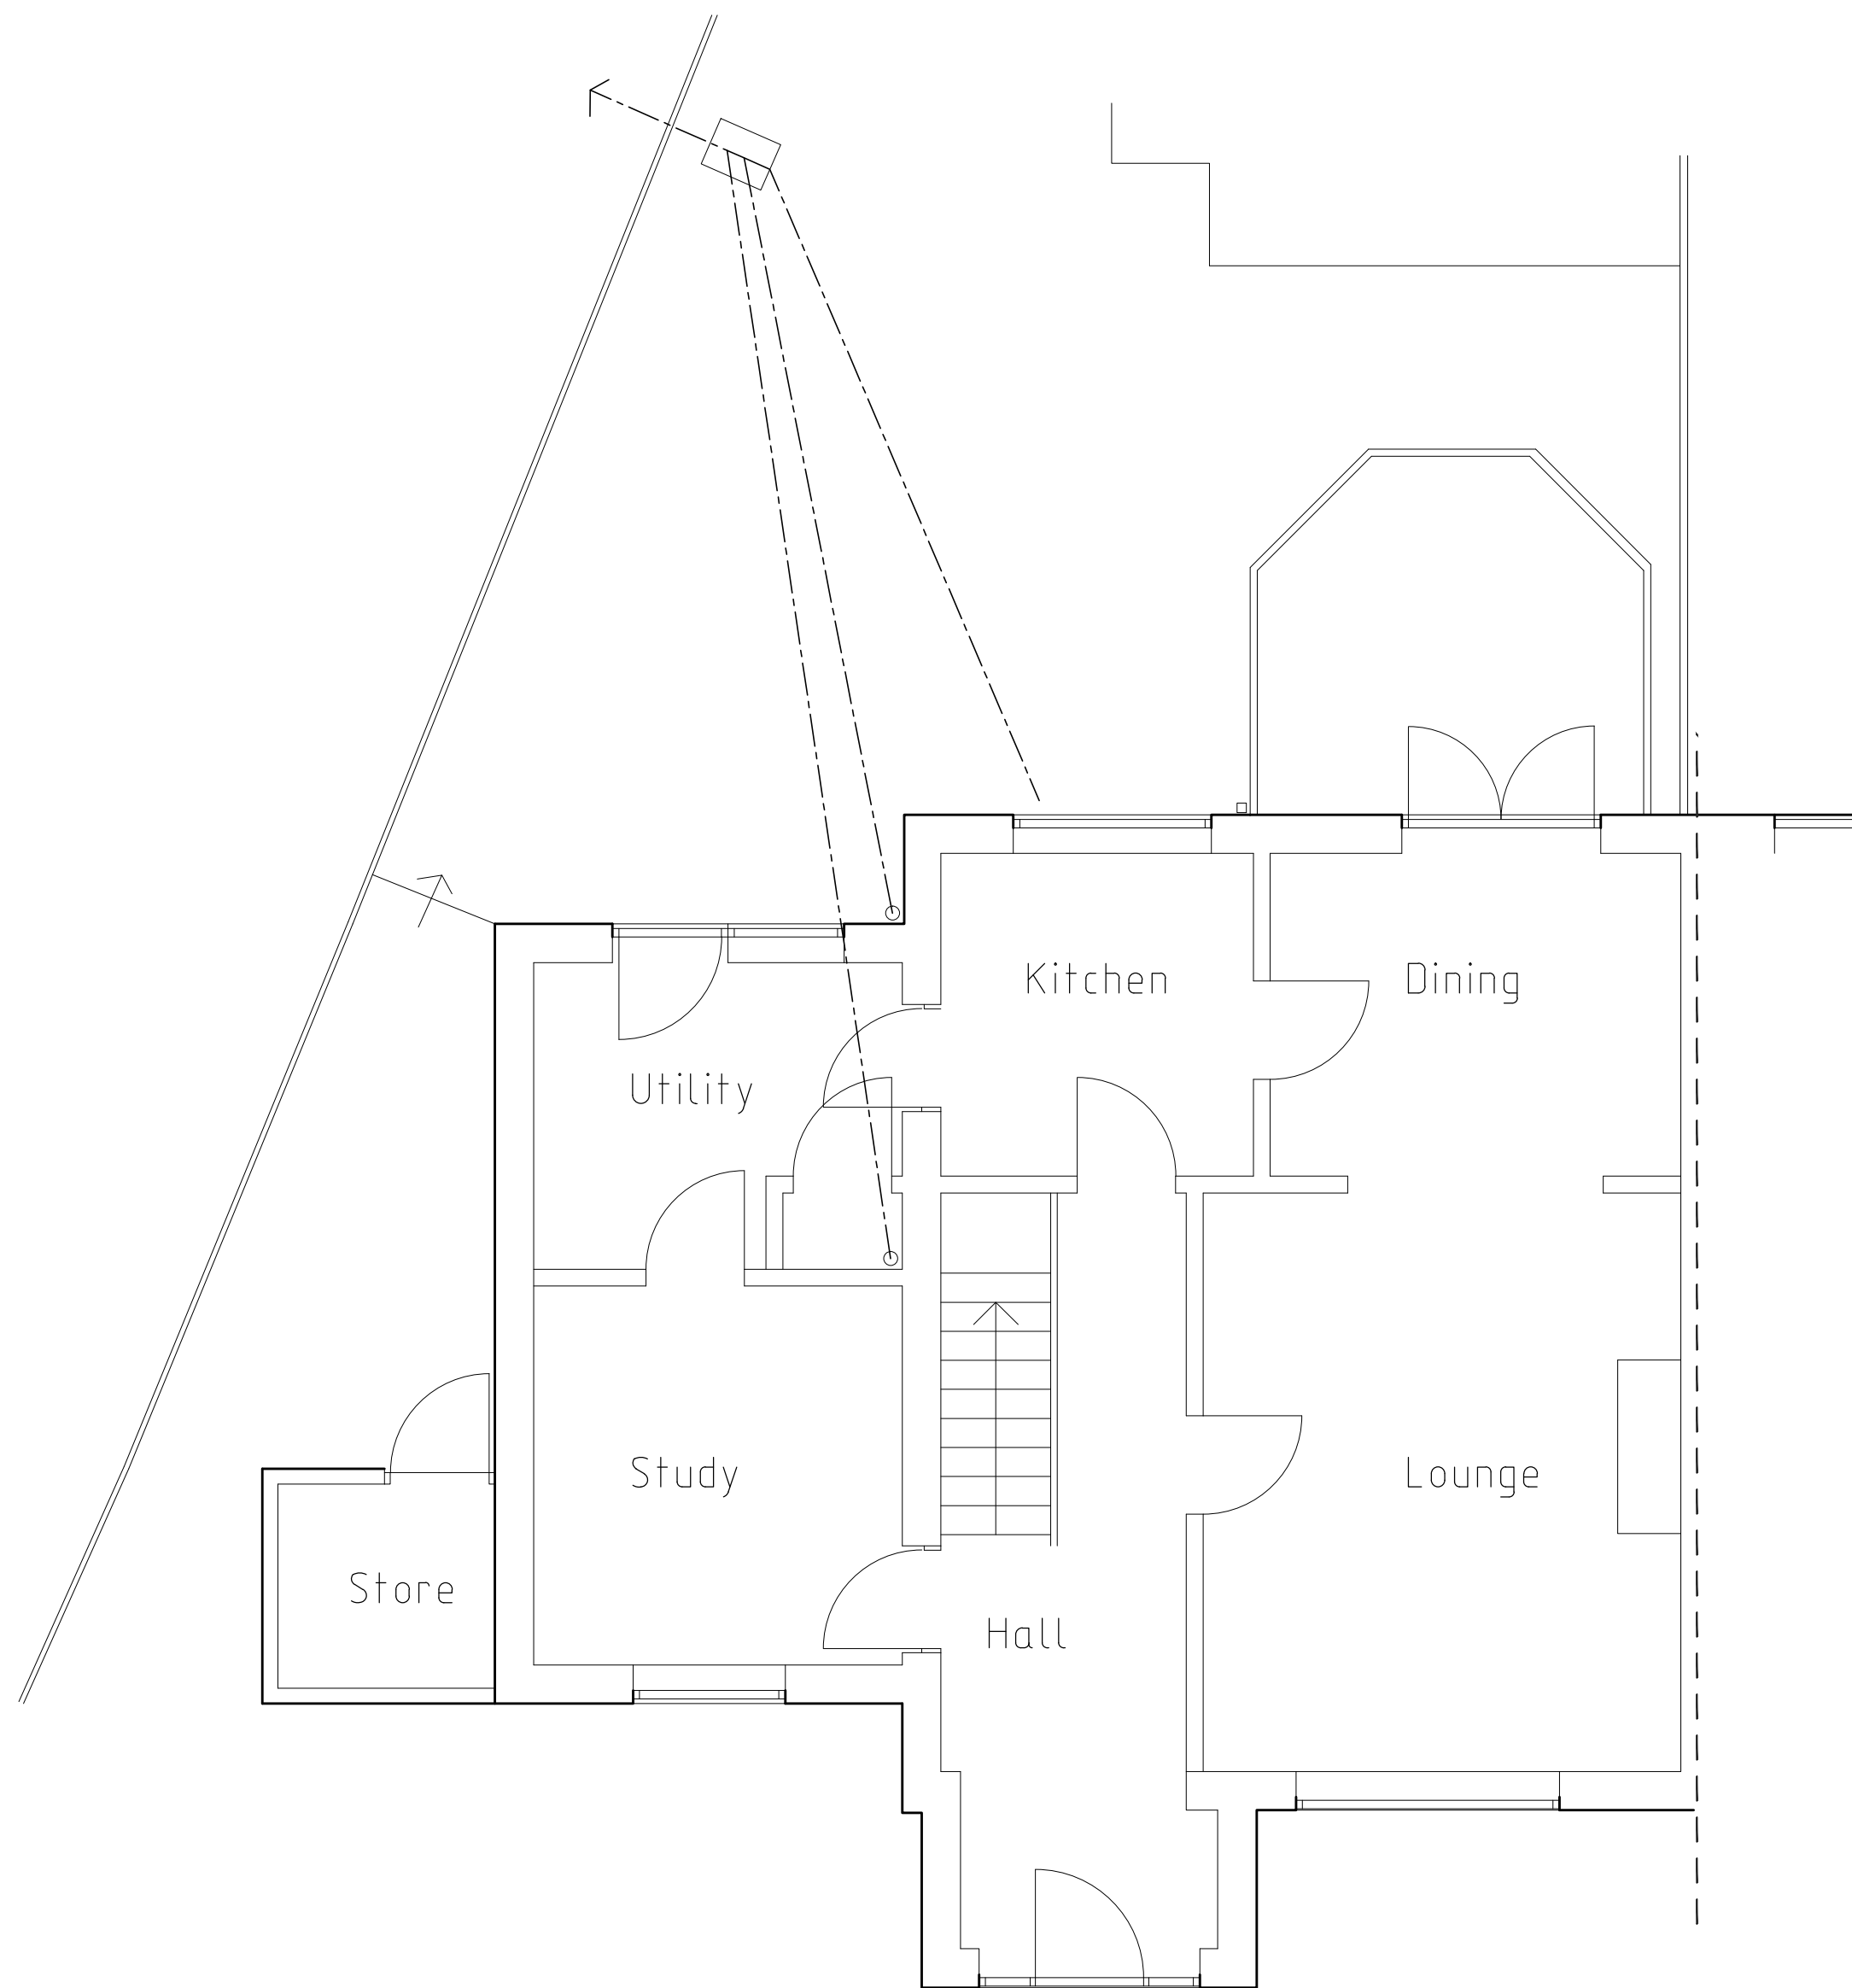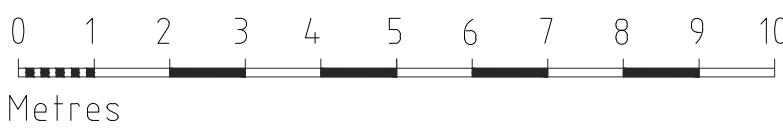

As Existing Ground Floor Plan 1 :50

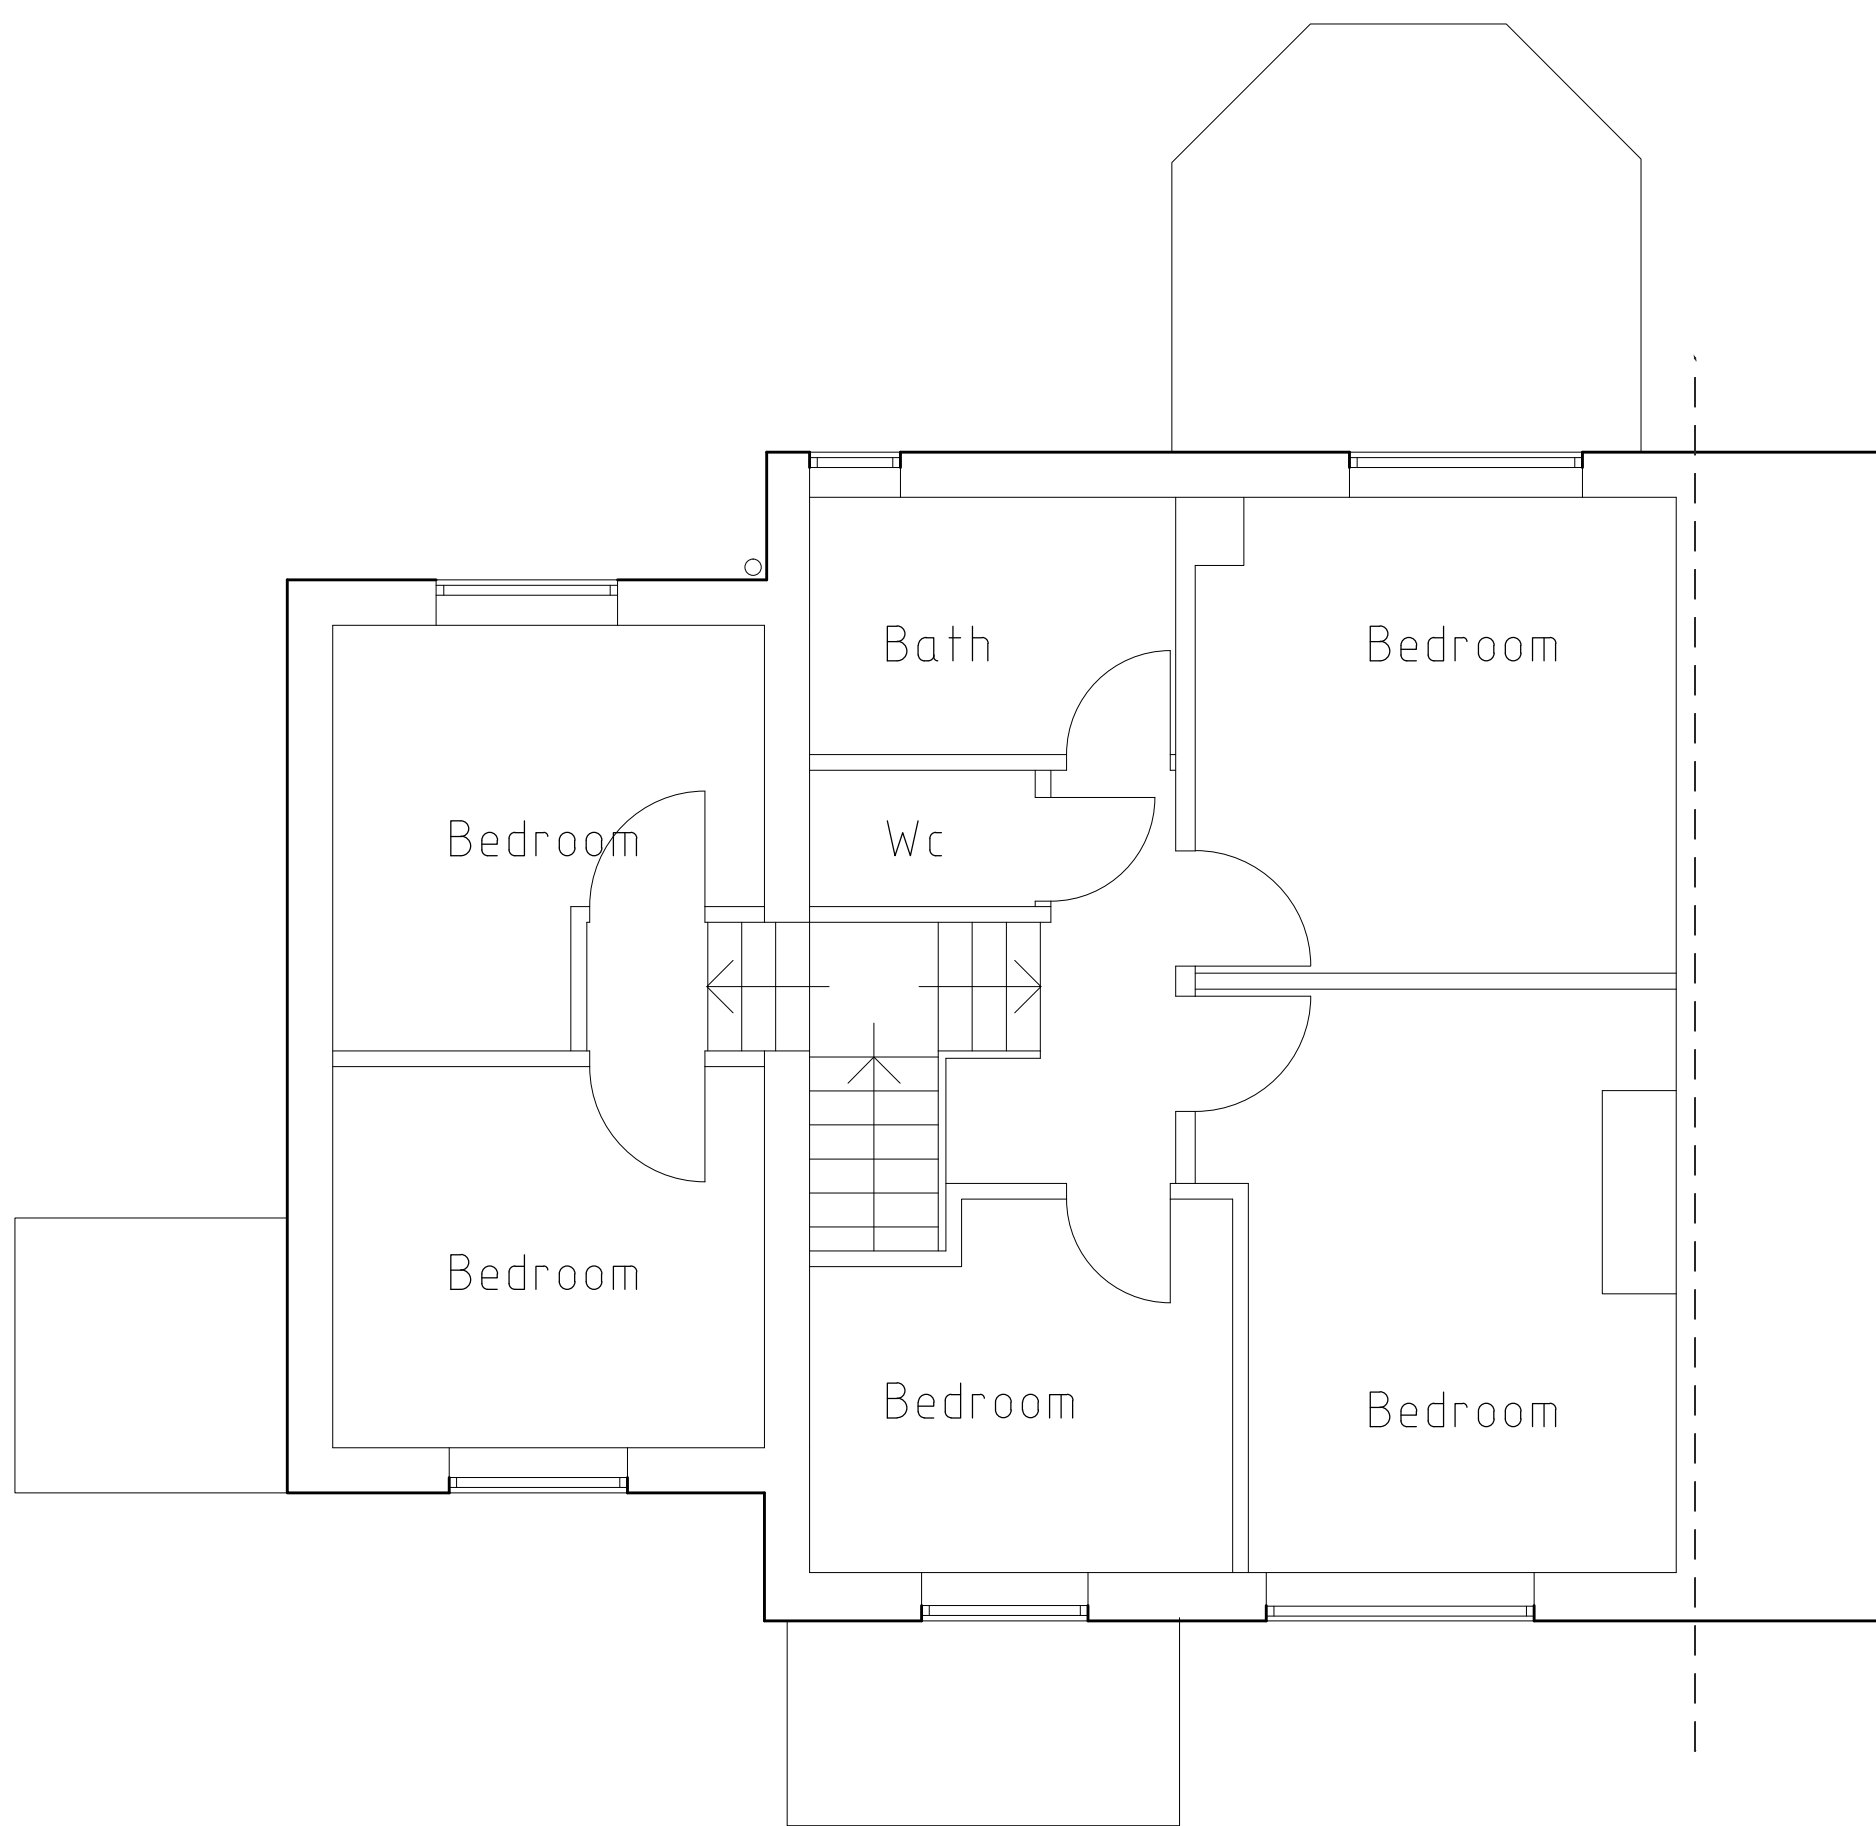

As Existing First Floor Plan 1 :50

	Date	Revision
© copyright		
Client		
Mr & Mrs J Crossan		
Job Title		
19 BLANDFORD ROAD, READING RG2 8RB.		
Drawing Title		
Survey As Existing Plan & Elevations		
Scale AS		
Date	Feb 2021	Drawn by JRB
Drawing No.	S/21/ 02	Rev.
		-