

project

207 Southampton Street
Reading, Berkshire

for
title

Mr Ghatahora
1:50 Plans & Rear Elevation as Existing

drawing no:

1299

1


M D Howlett
architectural consultant

76 Kidmore Road, Caversham, Reading
Berkshire RG4 7NA; Tel/Fax: (0118) 947 7117
Email: pmaarc@globalnet.co.uk


Date: October 2020

1 2 3 4 m (1:50 @ A1)


REAR

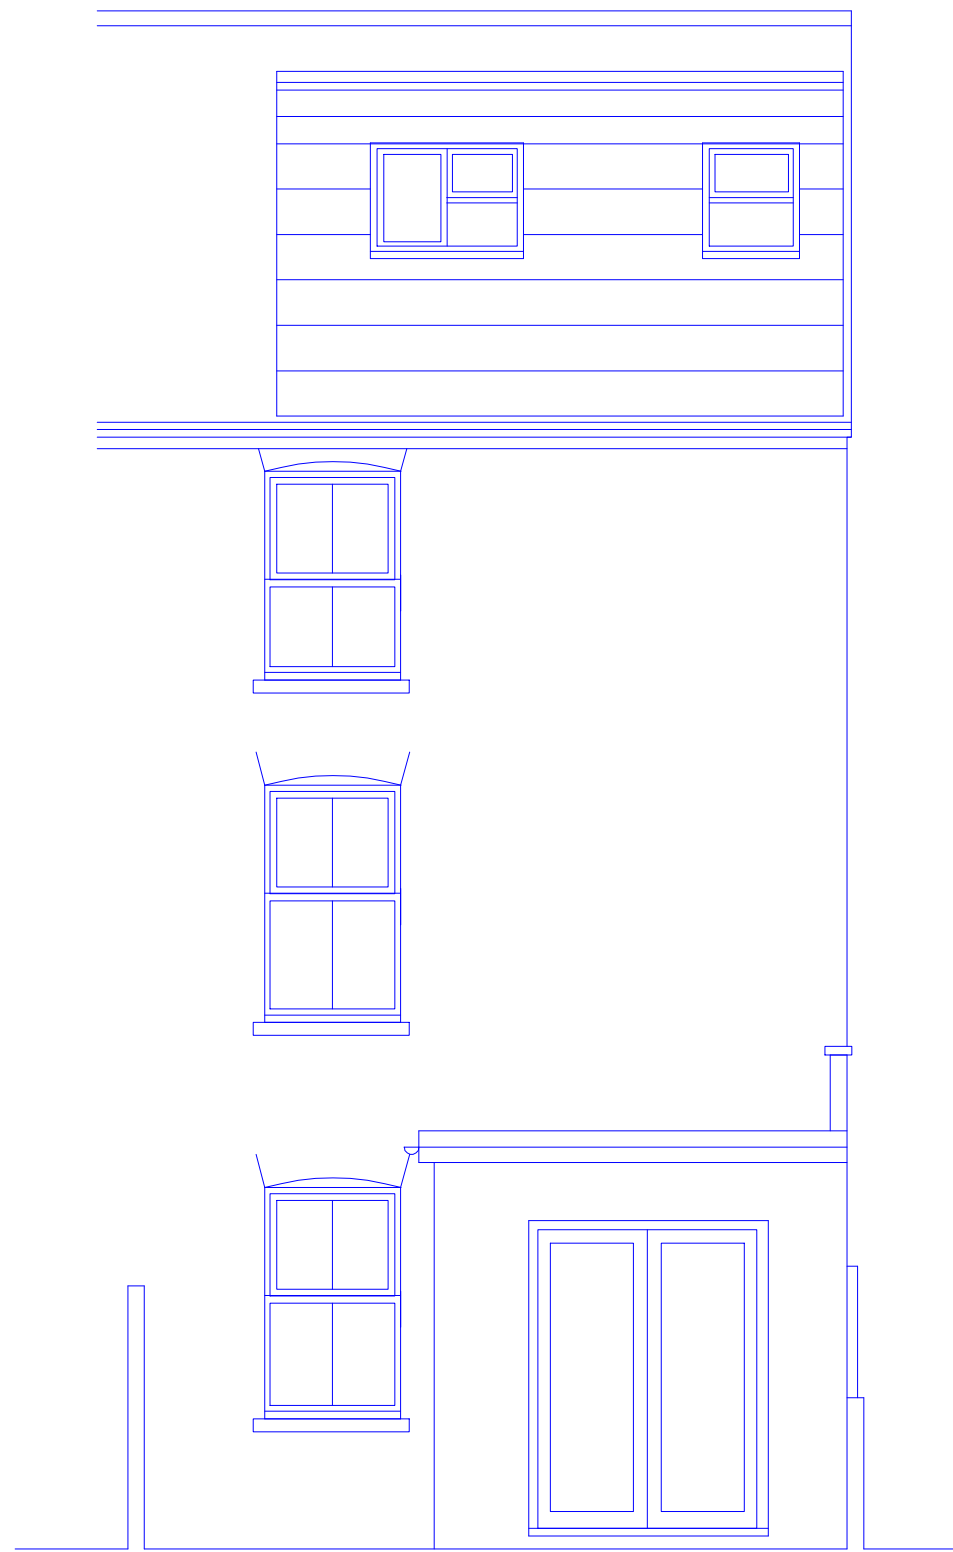


SOUTH

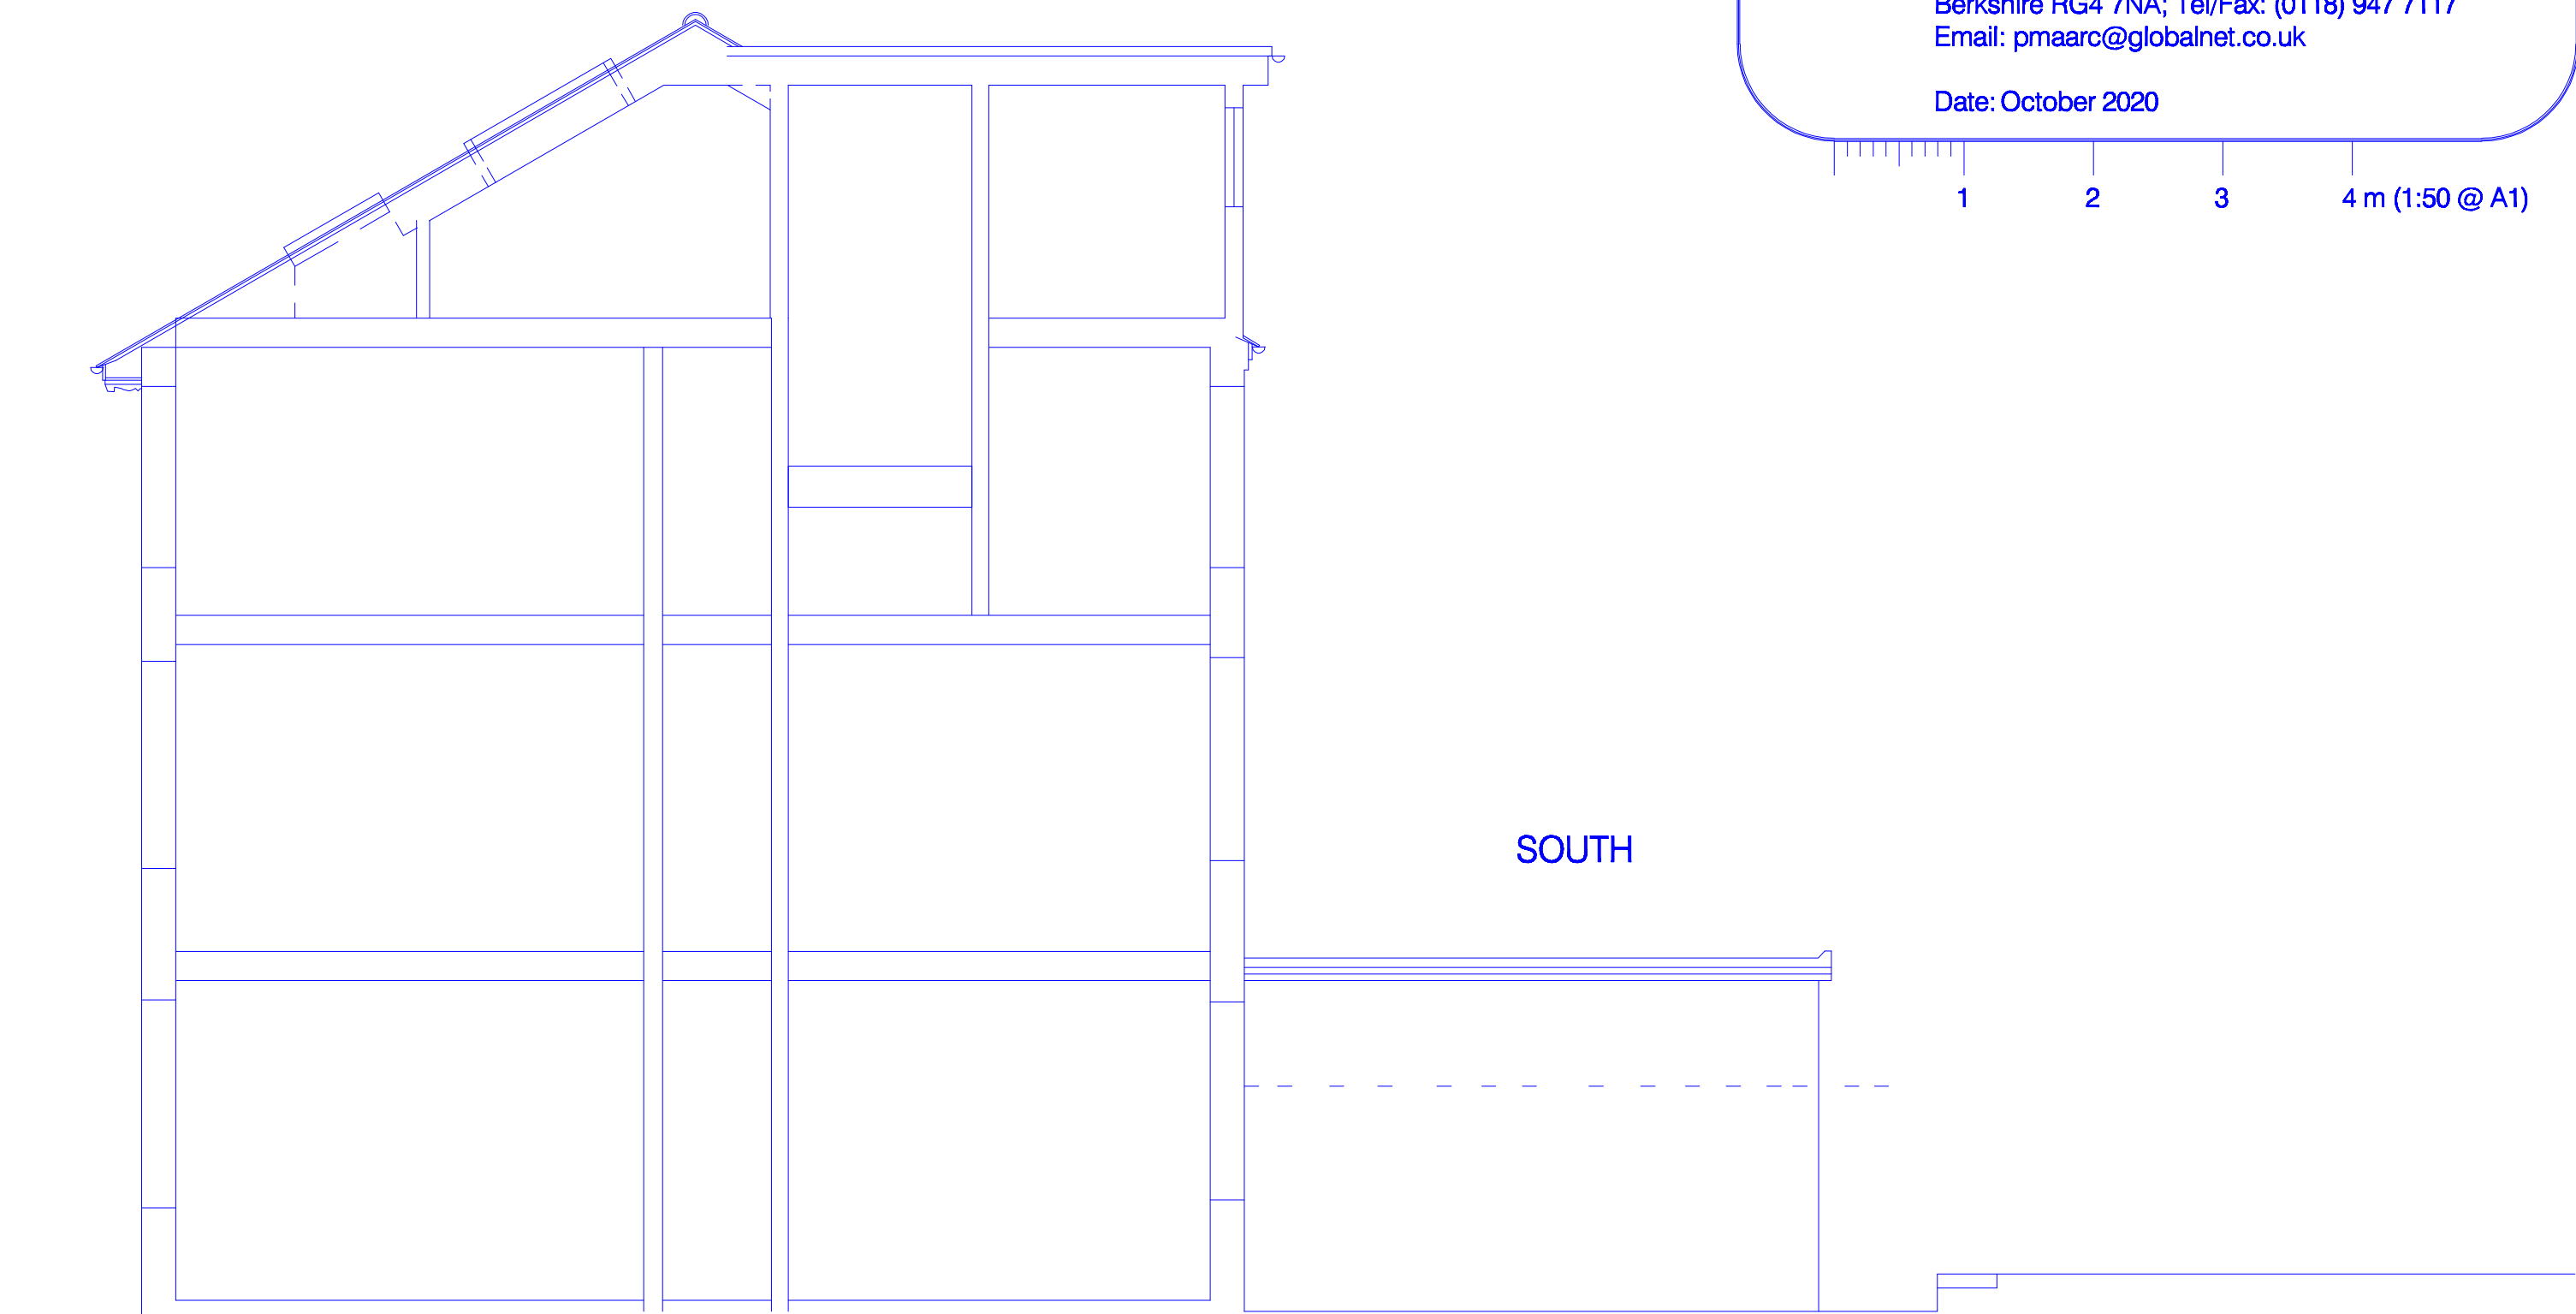


Southampton Street

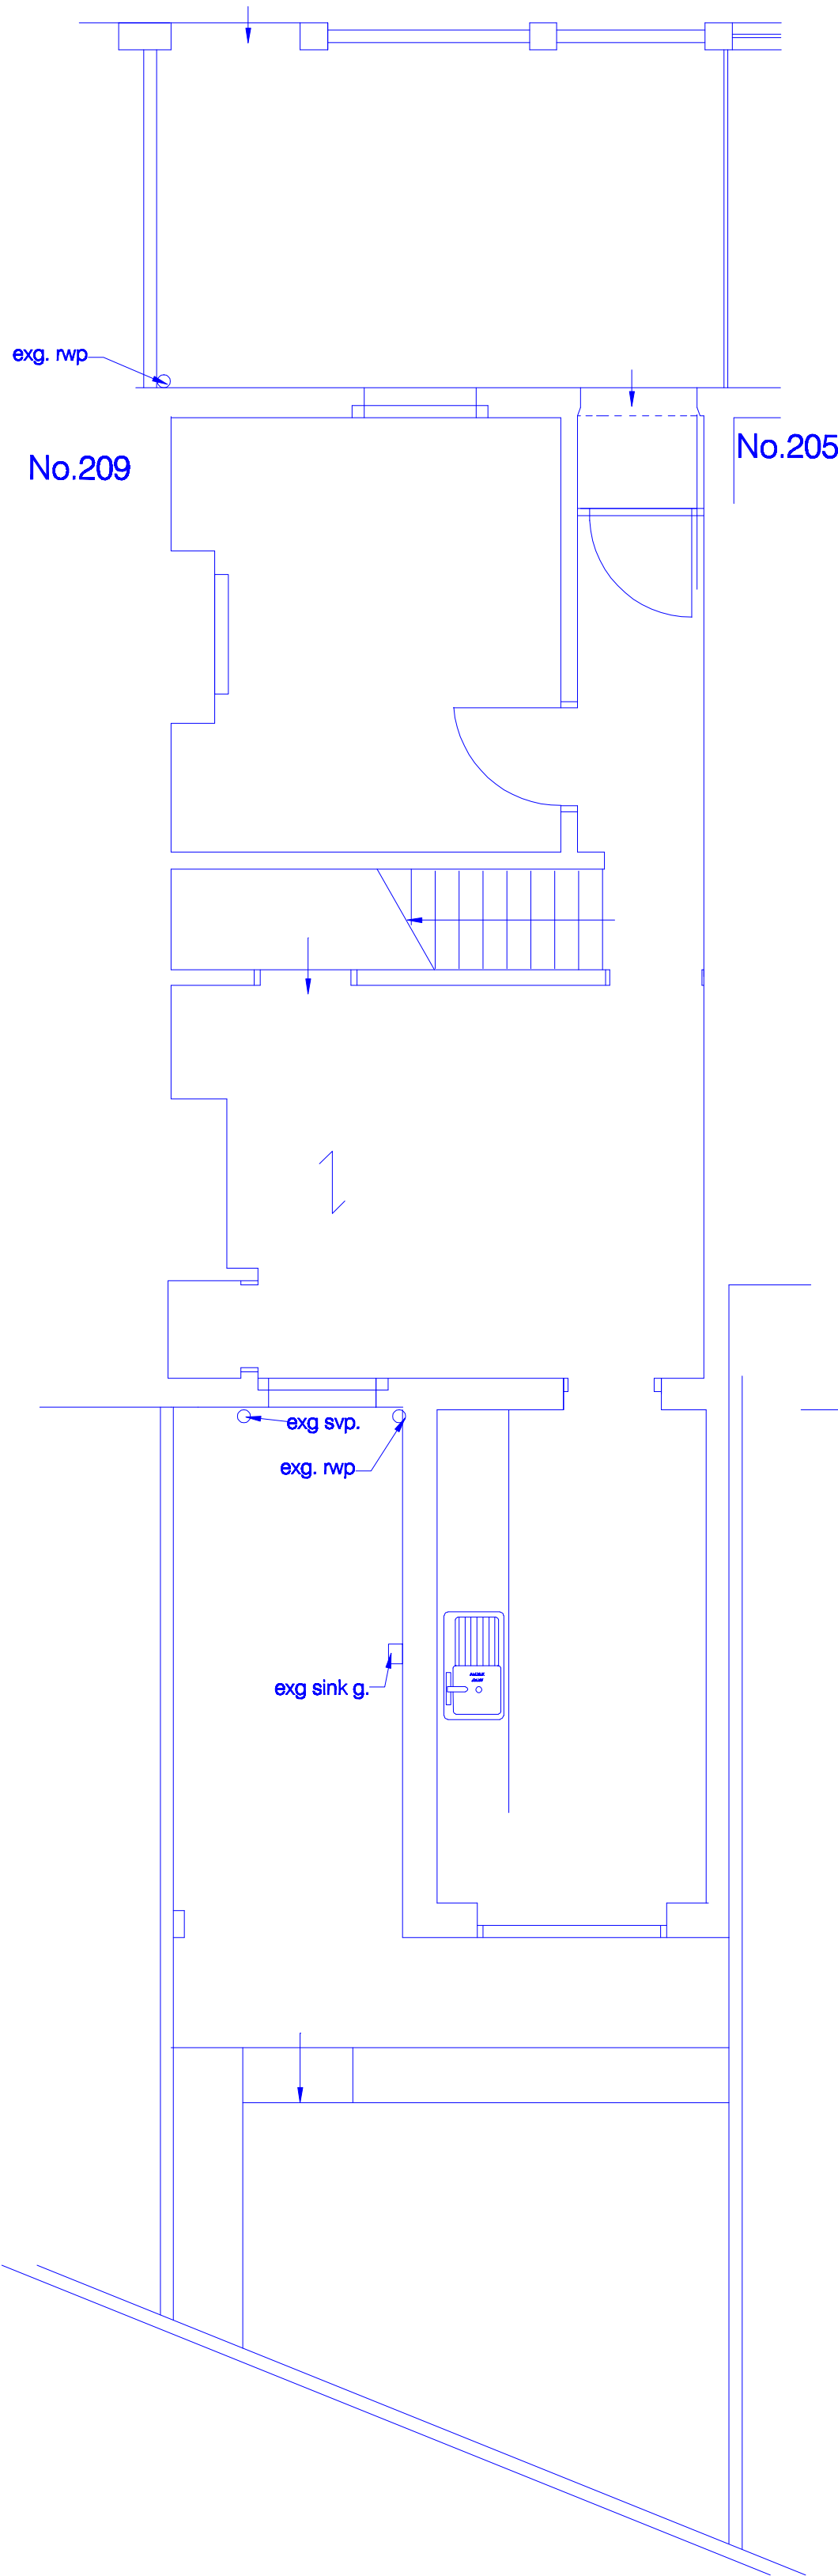


FIRST FLOOR

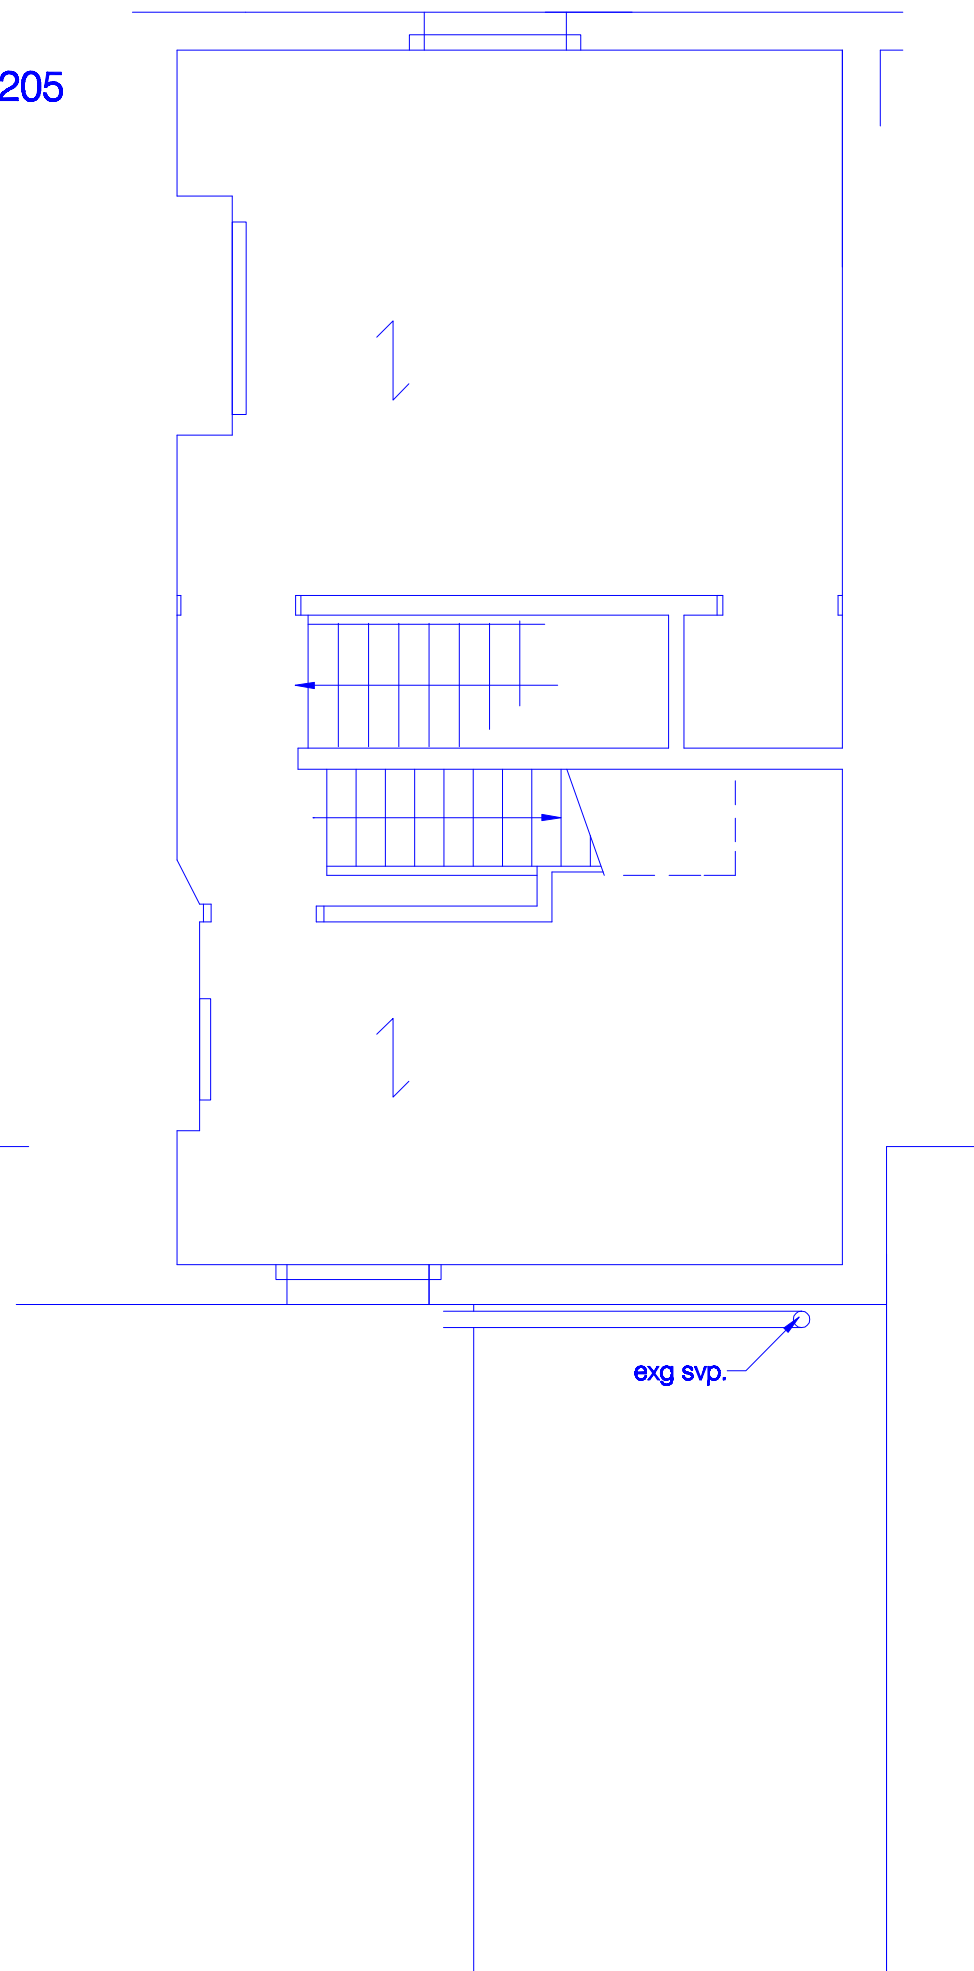

SECOND FLOOR

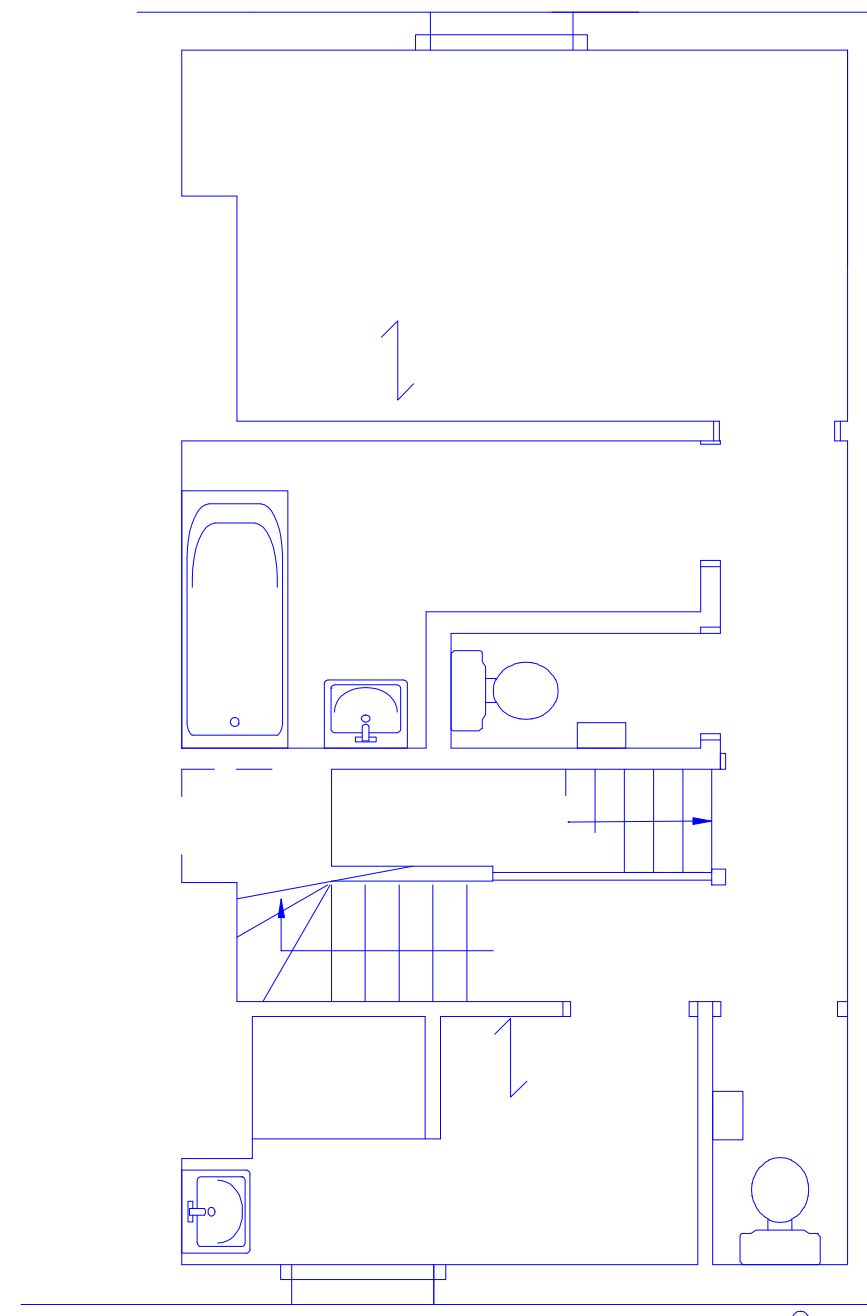

THIRD FLOOR

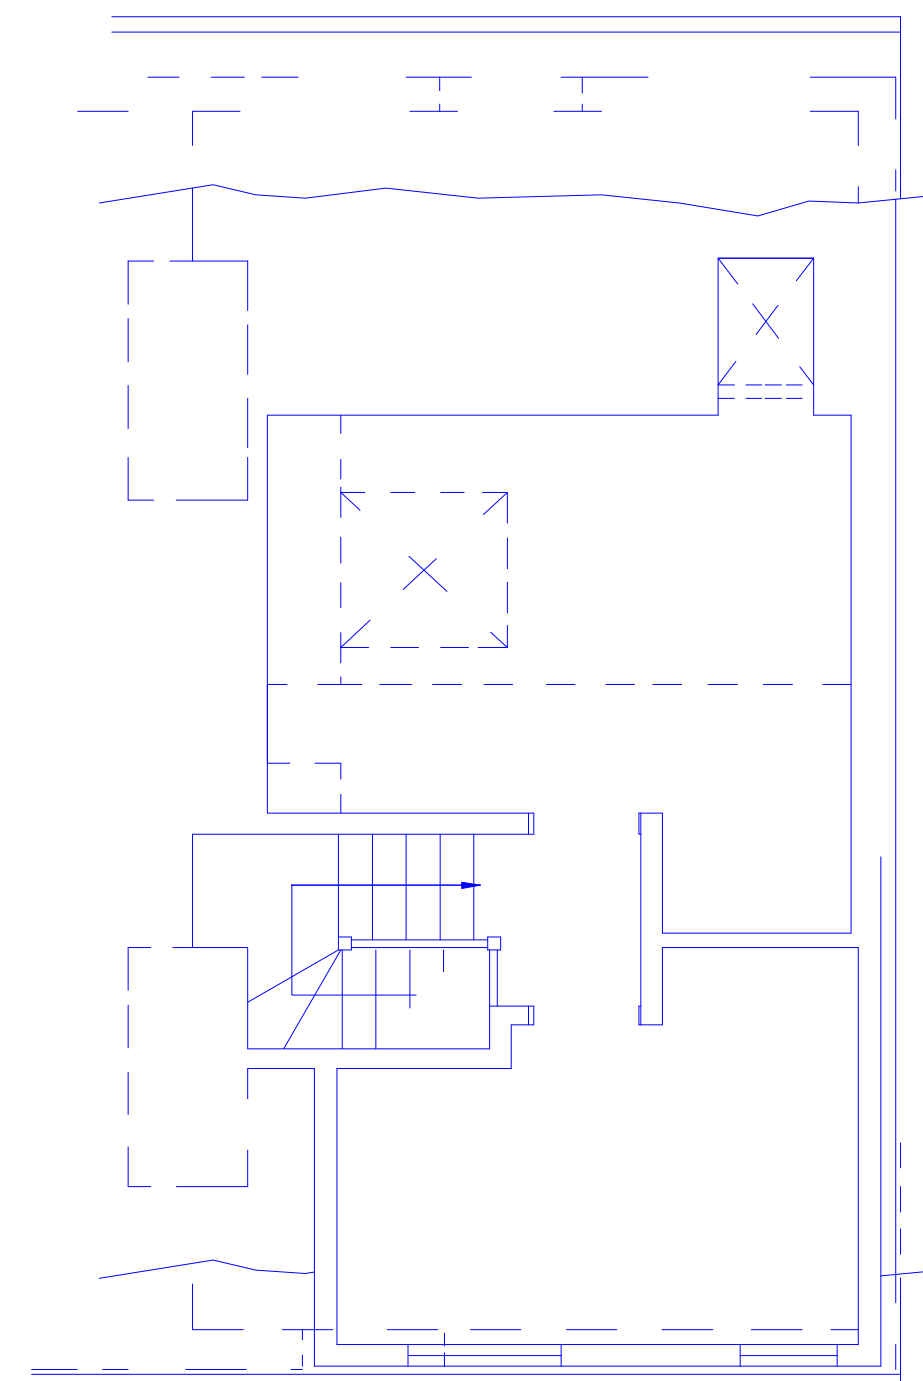

GROUND FLOOR