

Notes

- 1. ALL DIMENSIONS ARE IN MILLIMETRES AND LEVELS IN METRES.
- 2. THIS DRAWING TO BE READ IN CONJUNCTION WITH RELEVANT ARCHITECT'S AND ENGINEER'S DRAWINGS AND SPECIFICATIONS.

P1	10.062020	ST	
Rev.	Date	By	Details of Revision

Client: MR DIPESH SHRESTHA

Address: 7 PANGBOURNE STREET, READING, RG30 1HS

Project: SINGLE STOREY REAR EXTENSION & FRONT PORCH

Title : REAR & RIGHT SIDE ELEVATAION

DESIGN TEAM

8 FARM VALE, BEXLEY, DA5 1NJ


ARCHITECTURAL/CIVIL & STRUCTURAL ENGINEERS

Design Team

Status: LAWFUL CERTIFICATE


Drawn by	A3@Scales 1:50		
Date	Eng.	Chk.	App'd.
JUN 2020			
File Ref.			

Drawing No.	Sheet No.
02/DT/06/2020	2

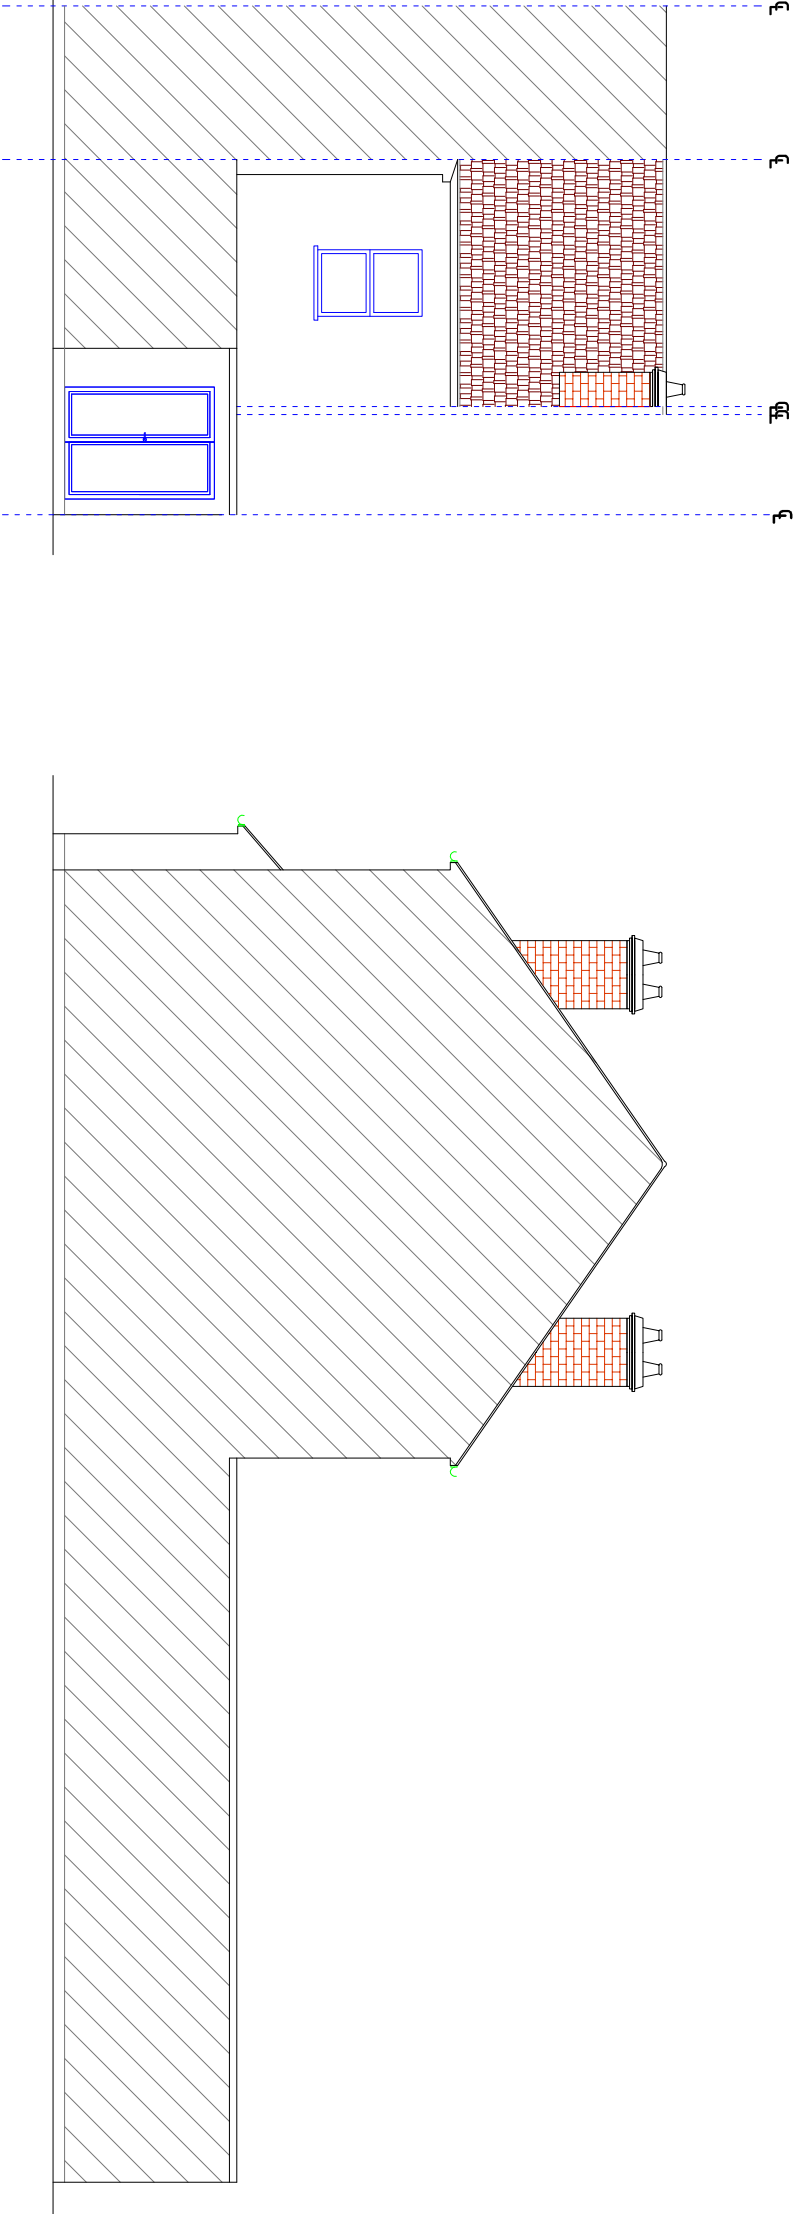

EXISTING REAR ELEVATION

EXISTING RIGHT SIDE ELEVATION

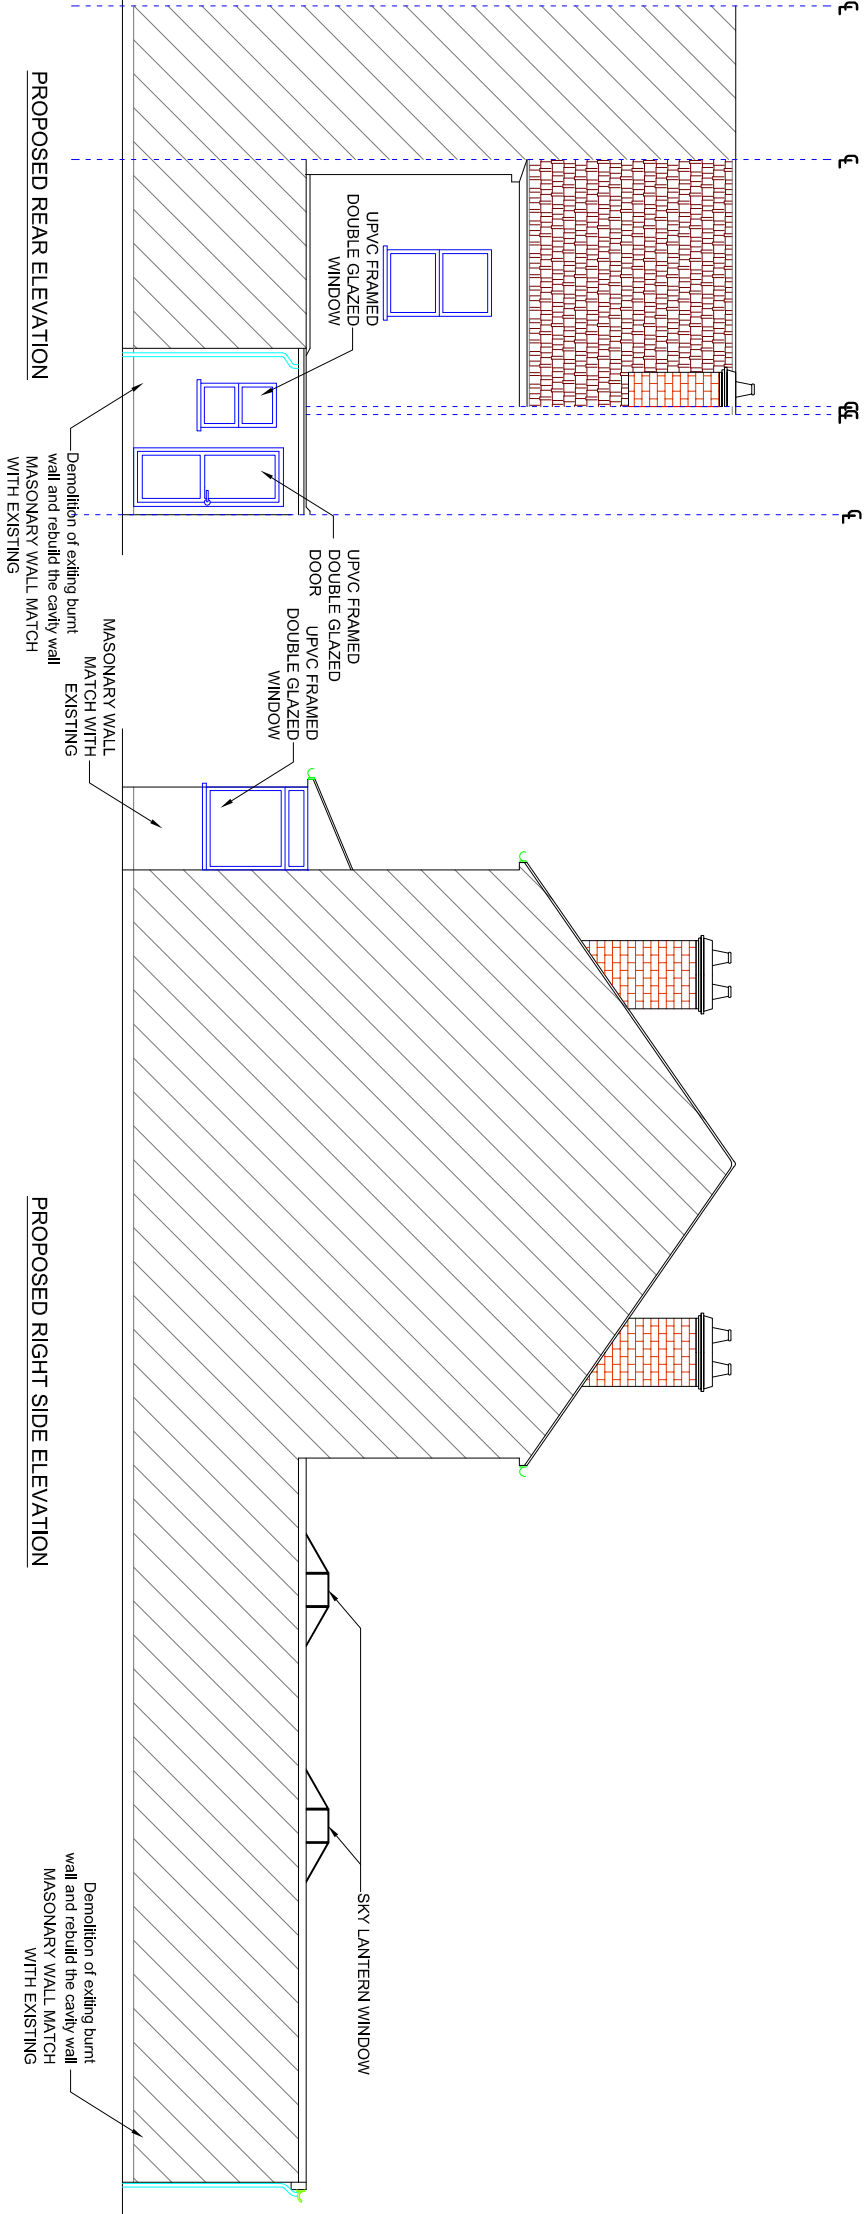

PROPOSED REAR ELEVATION

PROPOSED RIGHT SIDE ELEVATION

