



DO NOT SCALE FROM THIS DRAWING. VERIFY ALL DIMENSIONS BEFORE SETTING OUT, COMMENCING WORK OR MAKING ANY SHOP DRAWINGS. REPORT ANY DISCREPANCIES TO SUPERVISING OFFICER IMMEDIATELY. COPYRIGHT ©


Rev.	Description	Date
A	Minor Alterations	23-12-16

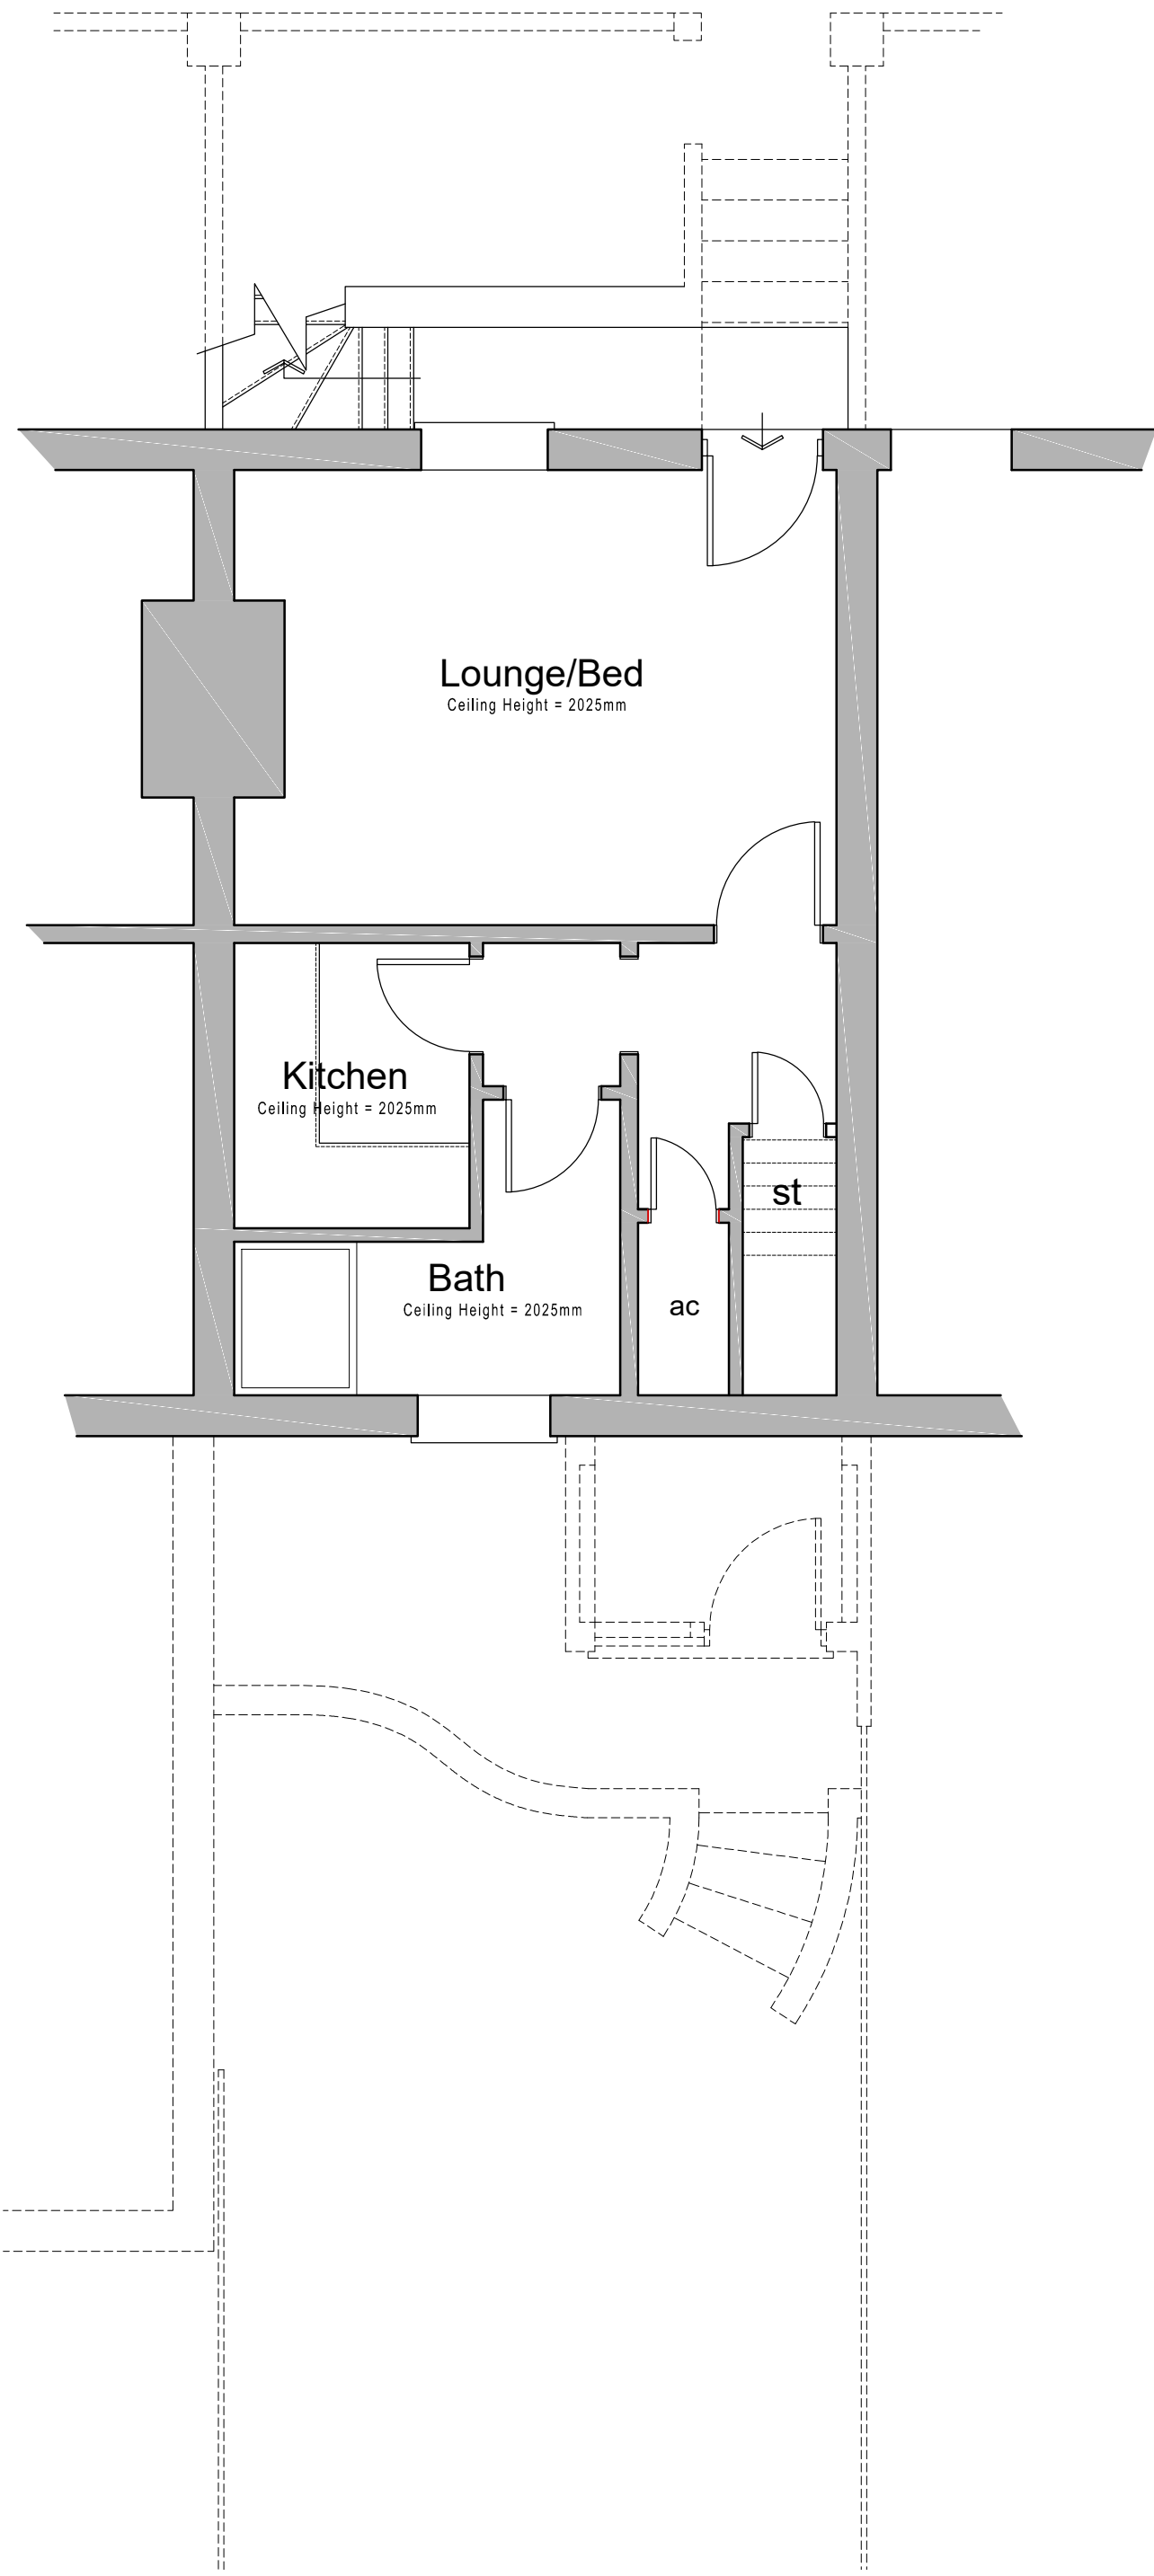


Lower Ground Floor Plan 1:50 Scale

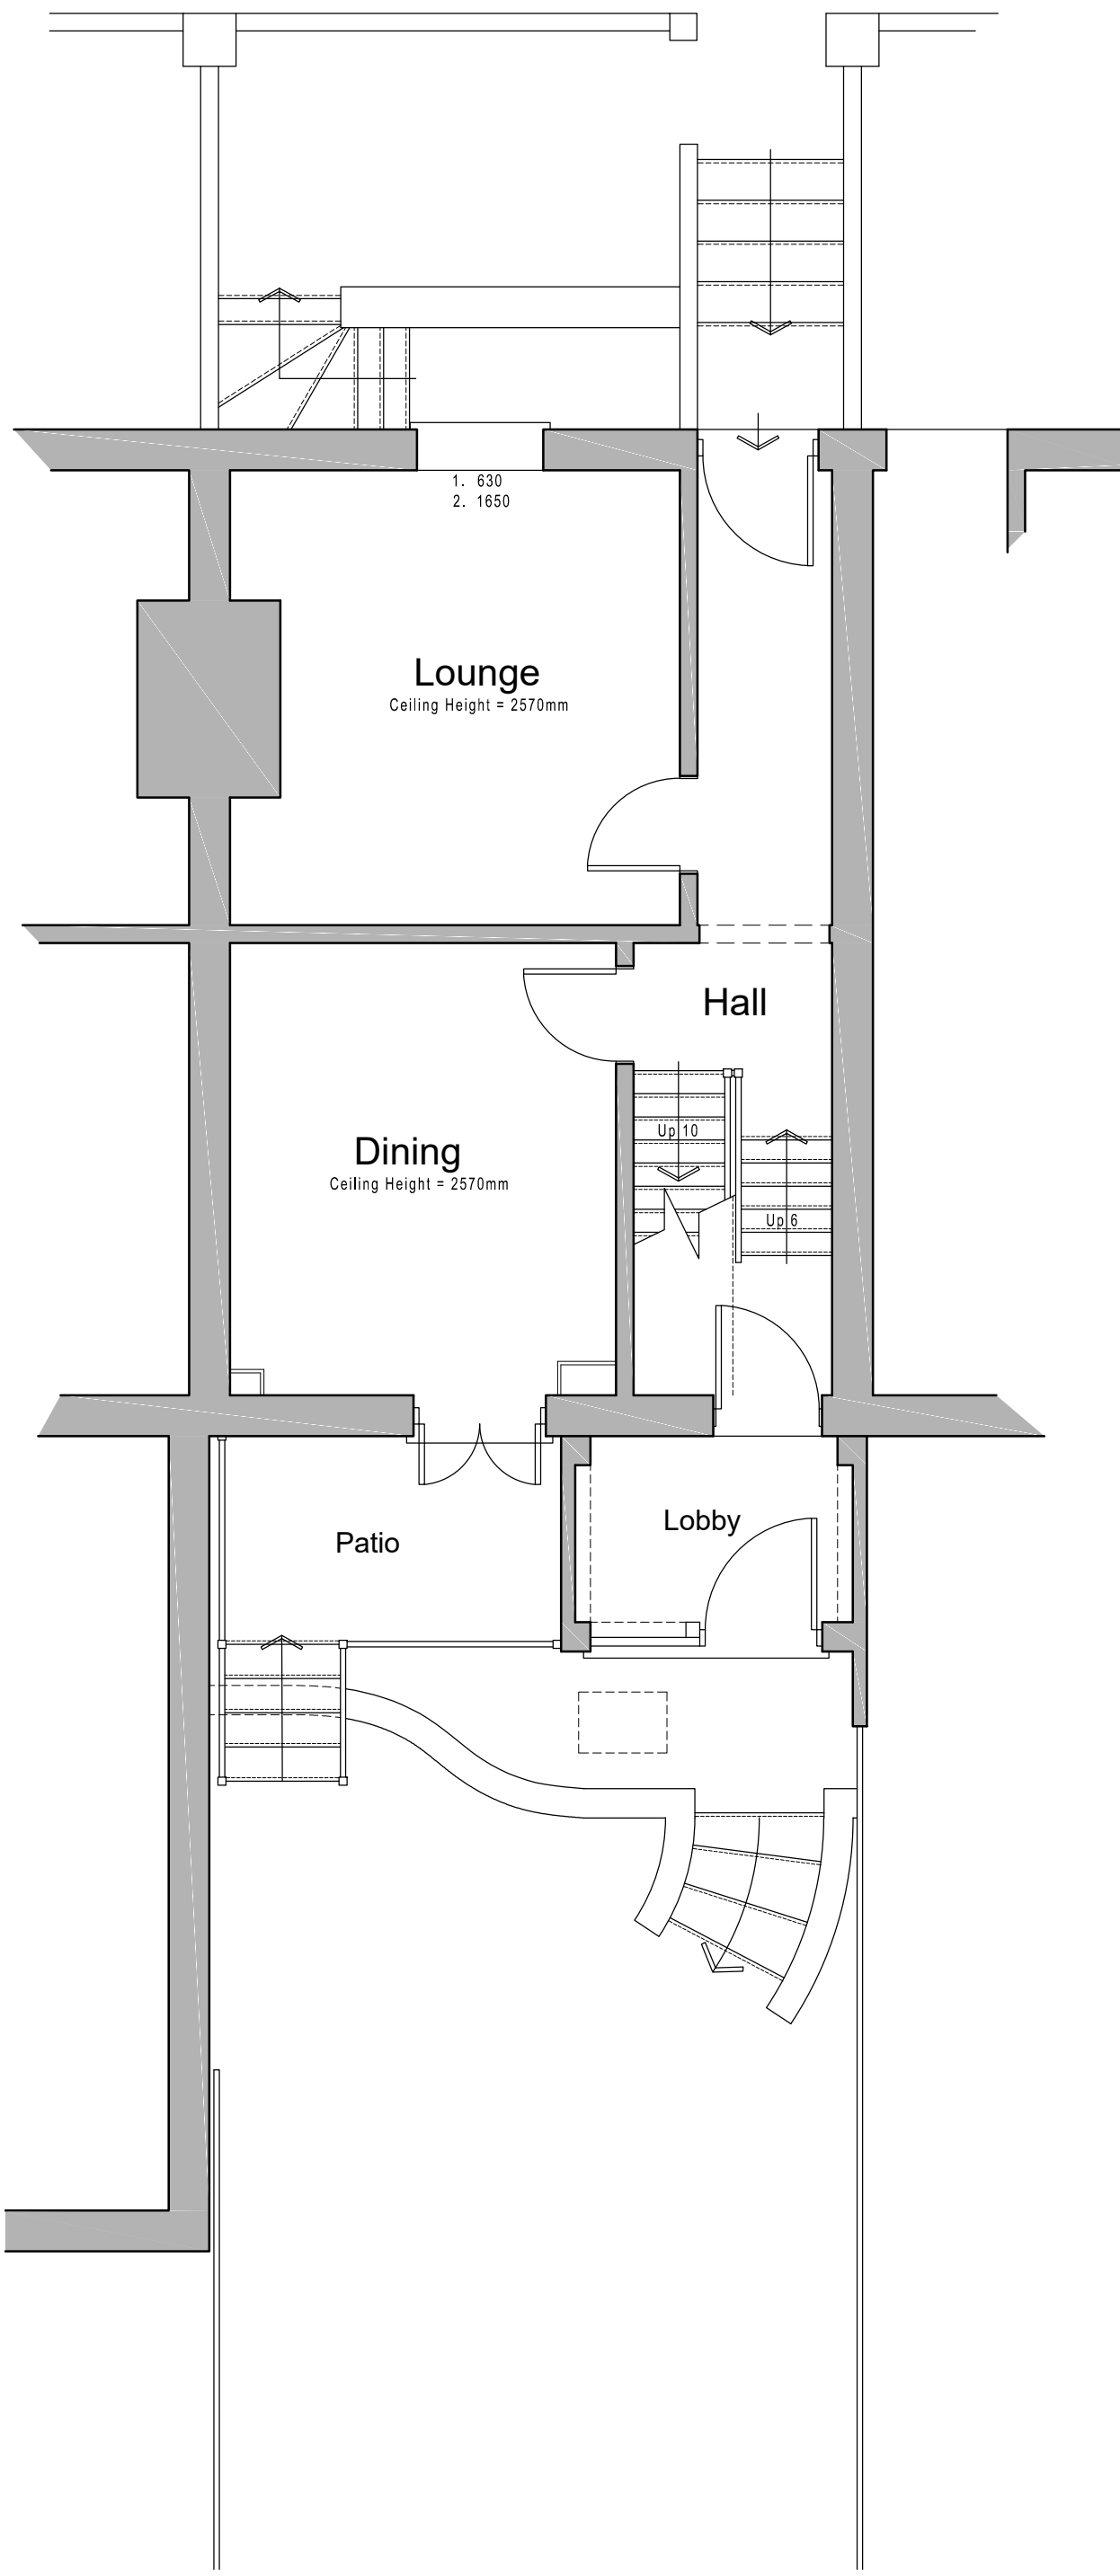



Ground Floor Plan 1:50 Scale

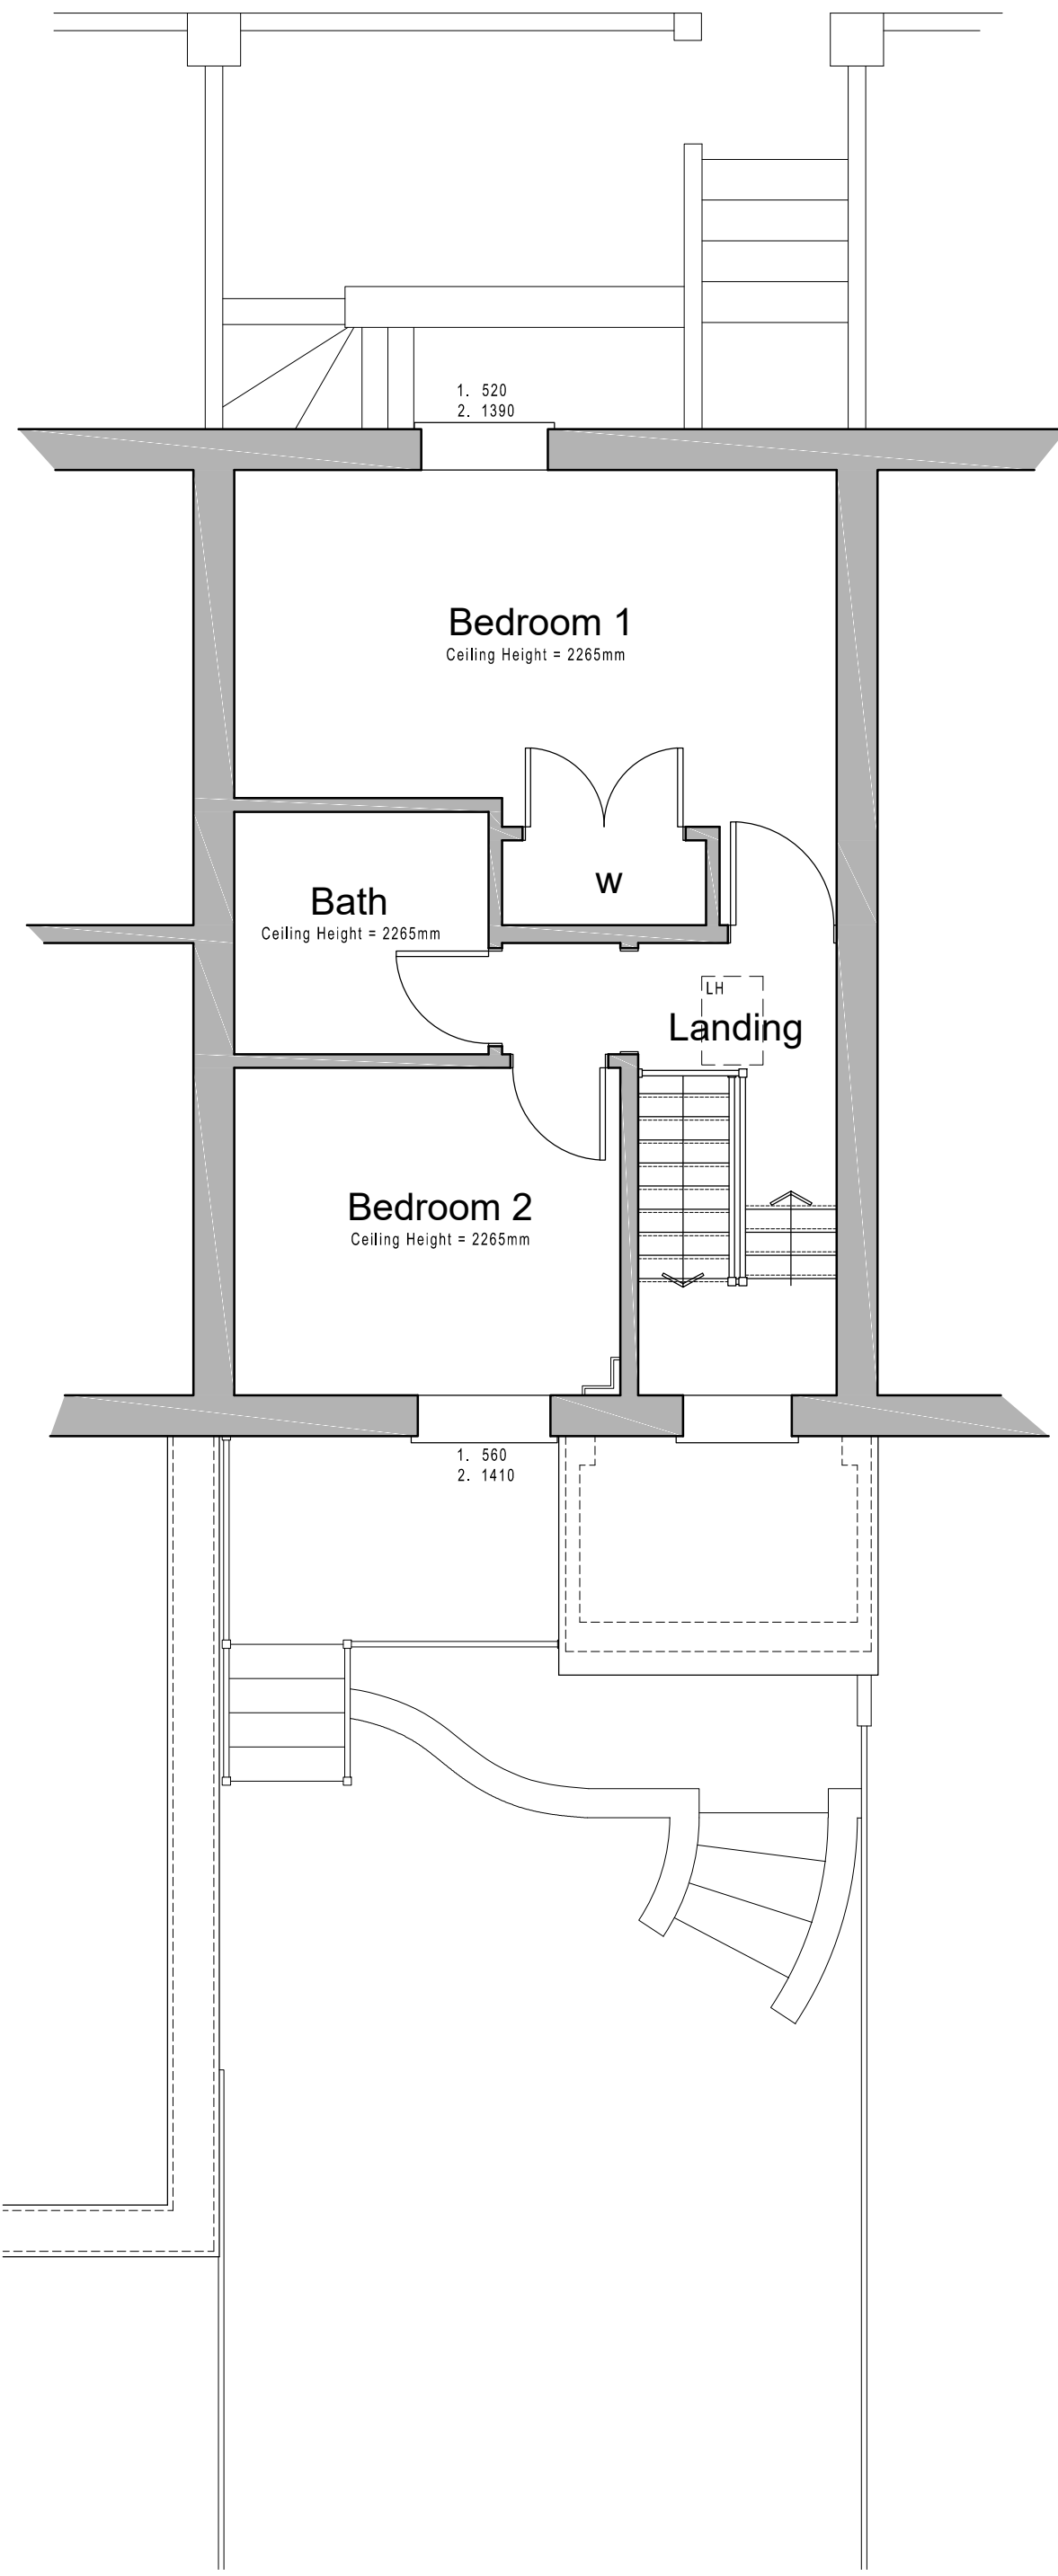

First Floor Plan 1:50 Scale

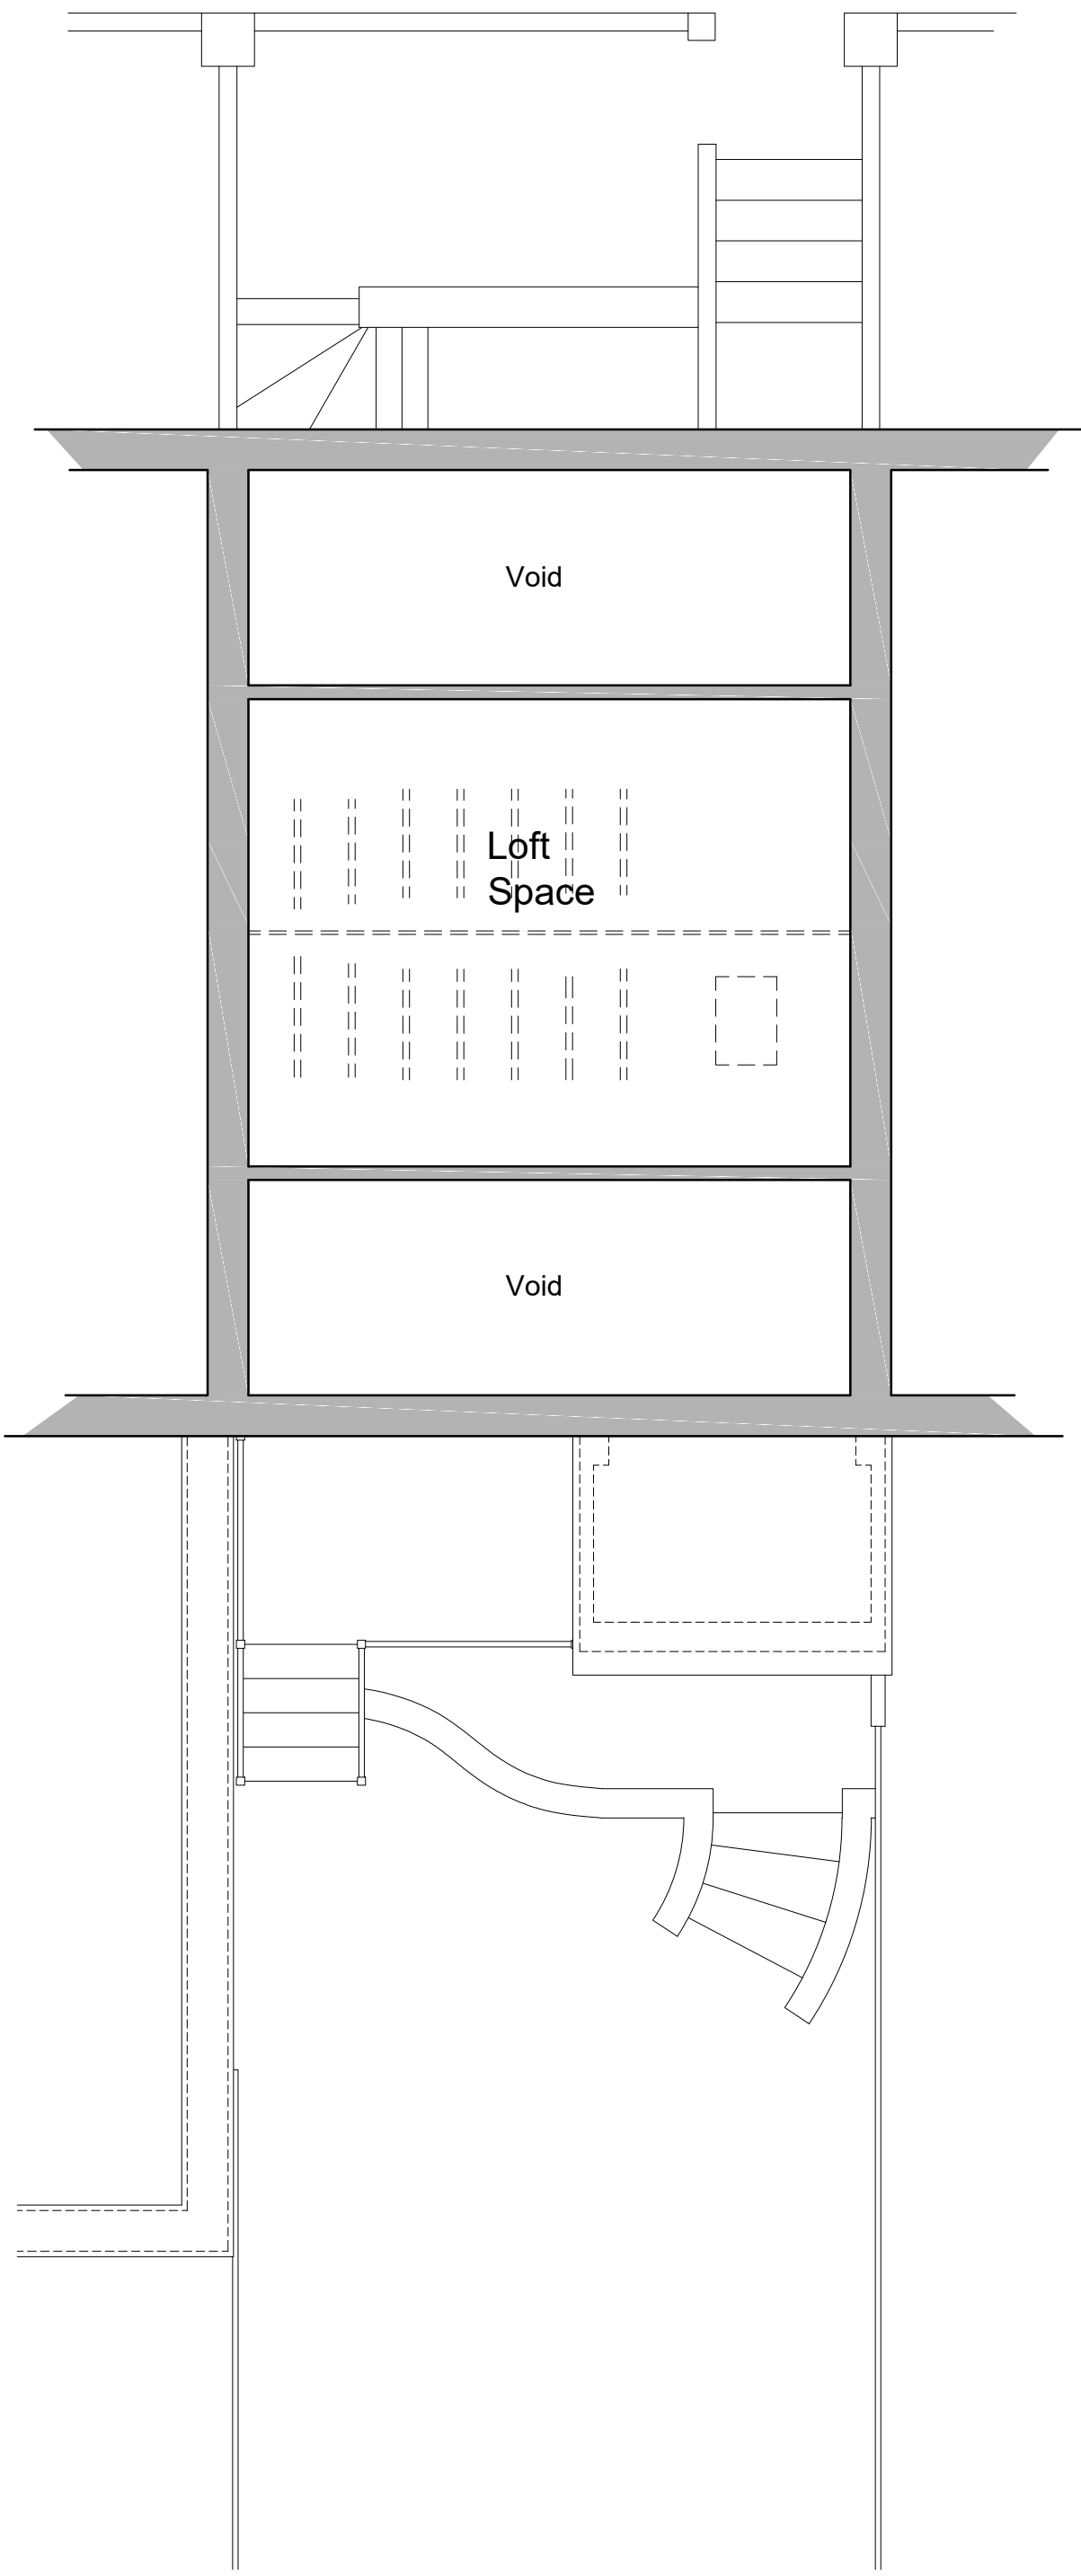

Roof Void Plan 1:50 Scale

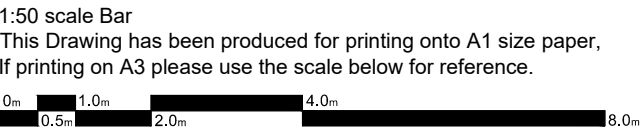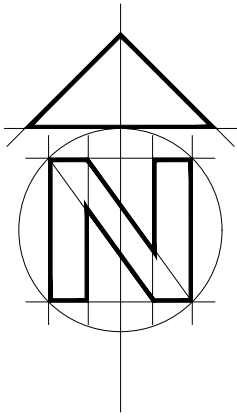

Bonney Architecture
PLANNING & TECHNICAL SERVICES

CLIENT Mr & Mrs J Simmons 14 Hornbeam Close, Berkham, Wokingham, RG41 4LR
JOB 23 Cambridge Street, Reading
ORG EXISTING PLANS 07515 356 770, bonneyarchitecture@gmail.com

SCALE As Shown DRAWN P Bonney DATE December 2016 | BA 0101 | 01 | A