


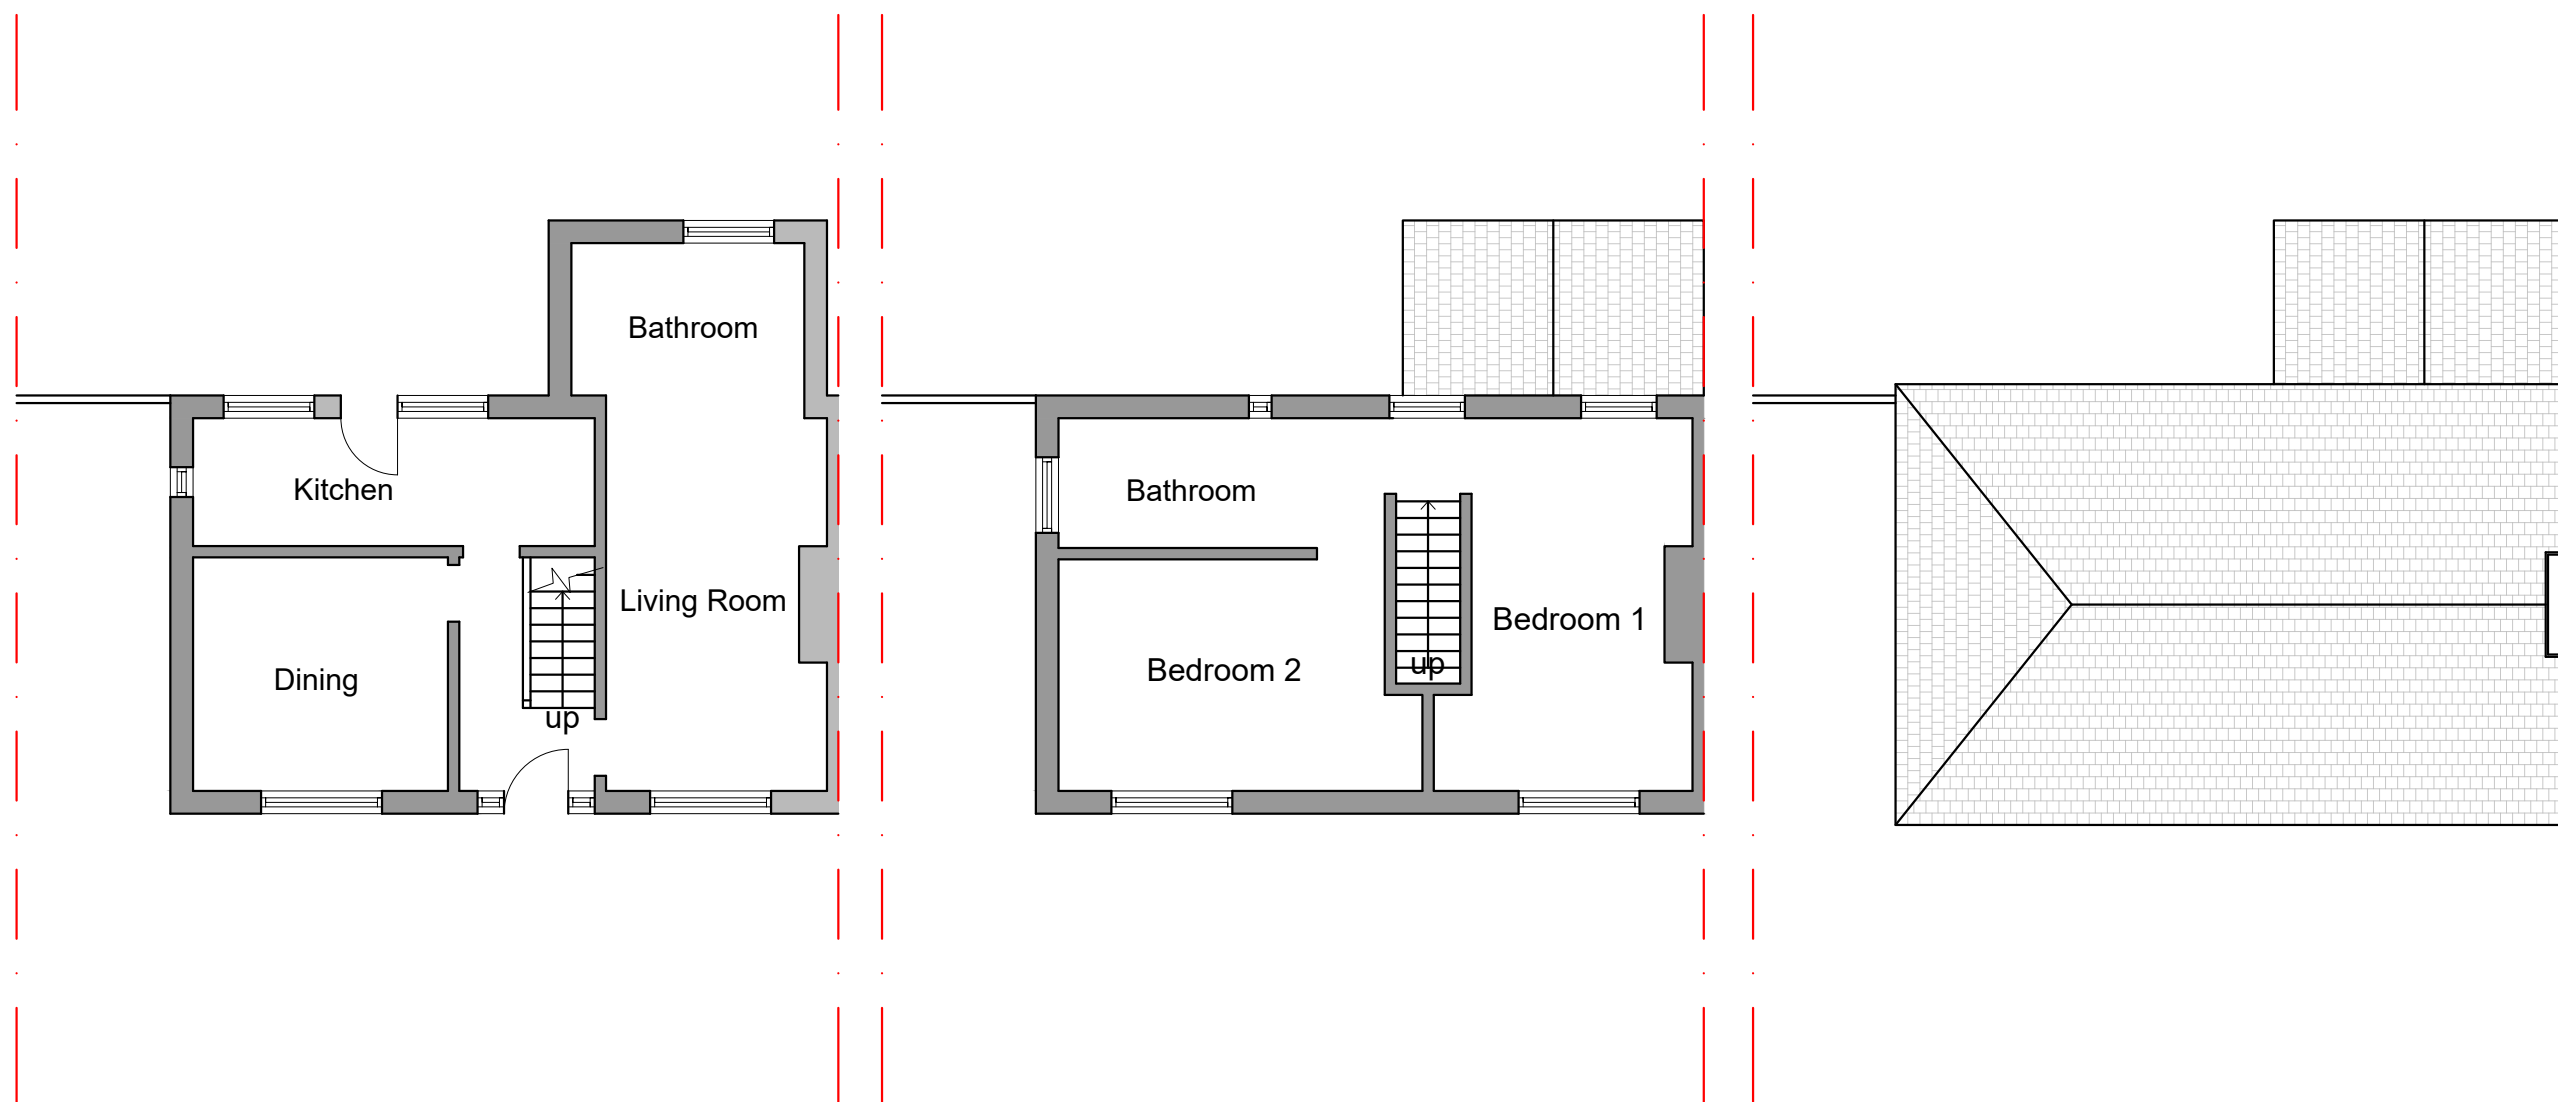

Existing Ground Floor

Existing First Floor

Existing Roof



- Notes
1. All materials to match existing unless otherwise noted.
 2. Do not scale for the construction purposes.
 3. The contractor must verify all dimension on site prior to commencement of works.
 4. This document is copyright of the originator and must be treated as confidential.

Project
62 Goldsmid Road
Reading
RG1 7YB

Drawing title
Existing Floor Plans

Drawing no
01

Rev
-

Scale
1:100 @ A3

Date
May 2021



1 Right Plan
1rightplan@gmail.com
07955 449 285