



Revision Number	Revisions	Revision Date
PL1	Issued for planning application	Feb 2020

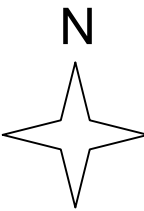


Stanfords VectorMap

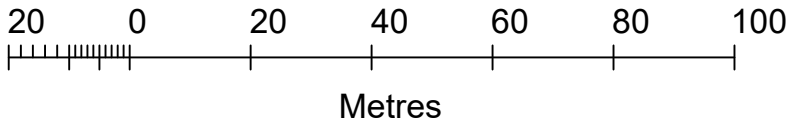

© Crown copyright and database rights 2017 OS 100035409
Reproduction in whole or in part is prohibited
without the permission of Ordnance Survey.

LOCATION PLAN
(SCALE 1:1250)

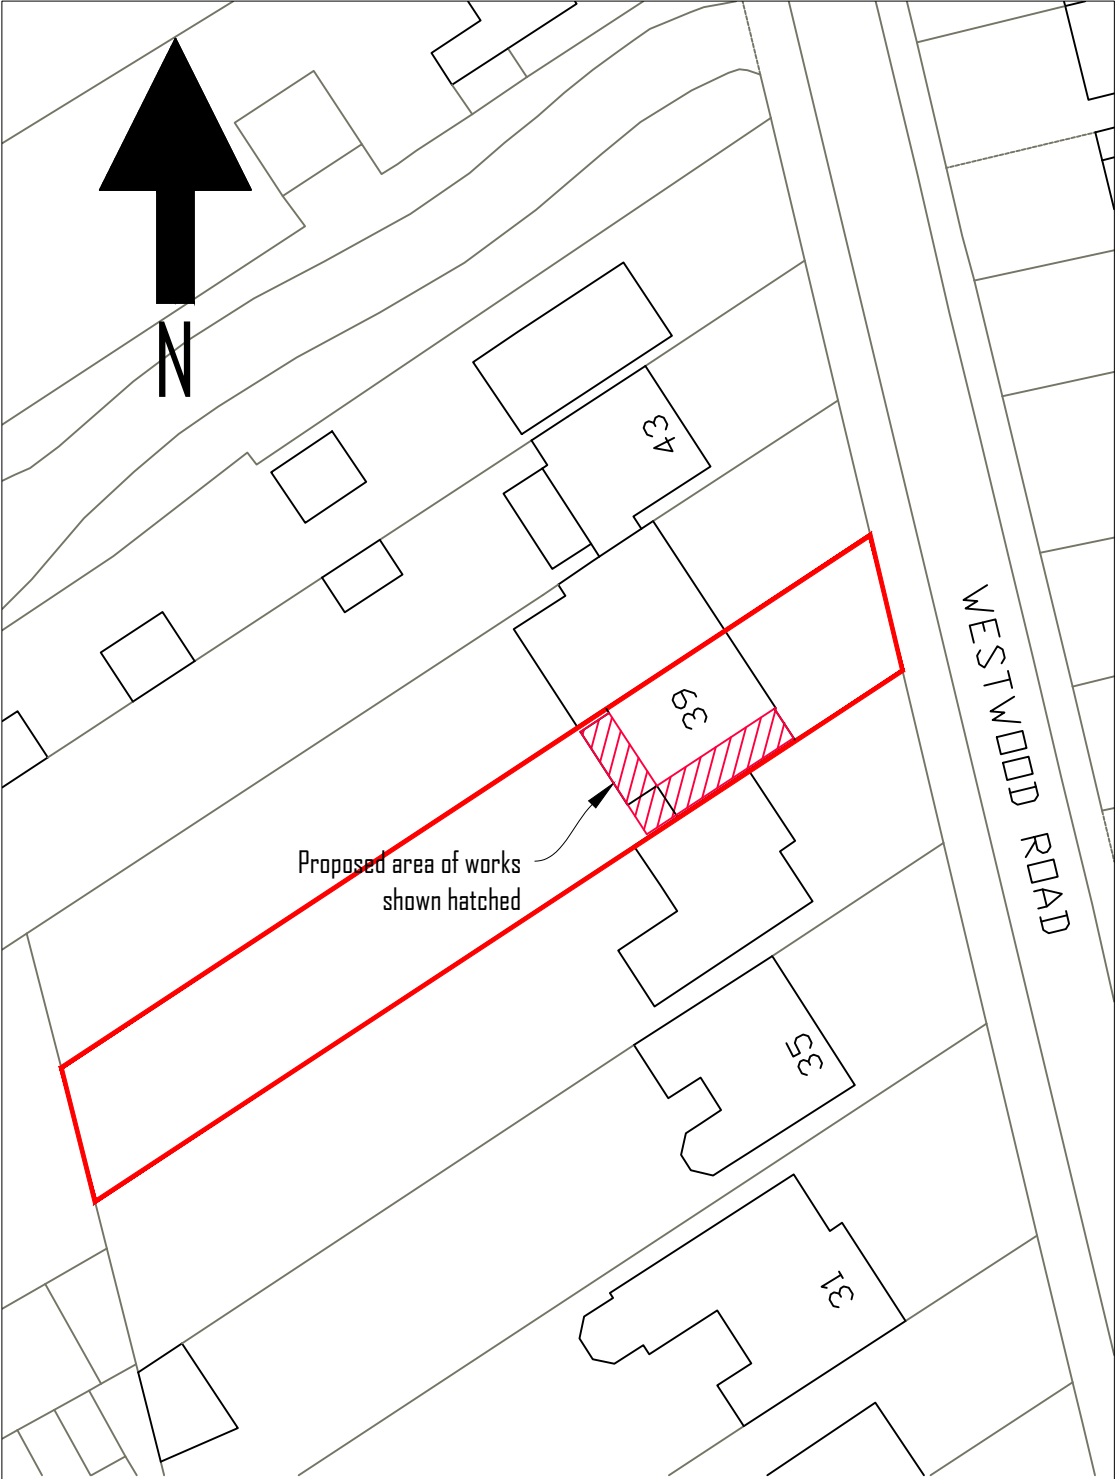

SITE PLAN
(SCALE 1:500)

Client: Mr and Mrs L Varndell
39 Westwood Road
Tilehurst, Reading, RG31 5PL

Project: Proposed Extension and Alterations

Drawing: Site and Location Plans

Drawn by: Psa	Dwg. No: 1907.100	Scale: As shown	Date: Feb 2020
SCALE BAR @ 1:200			
0	2	4	6
8	10	12	14
16	18	20	