


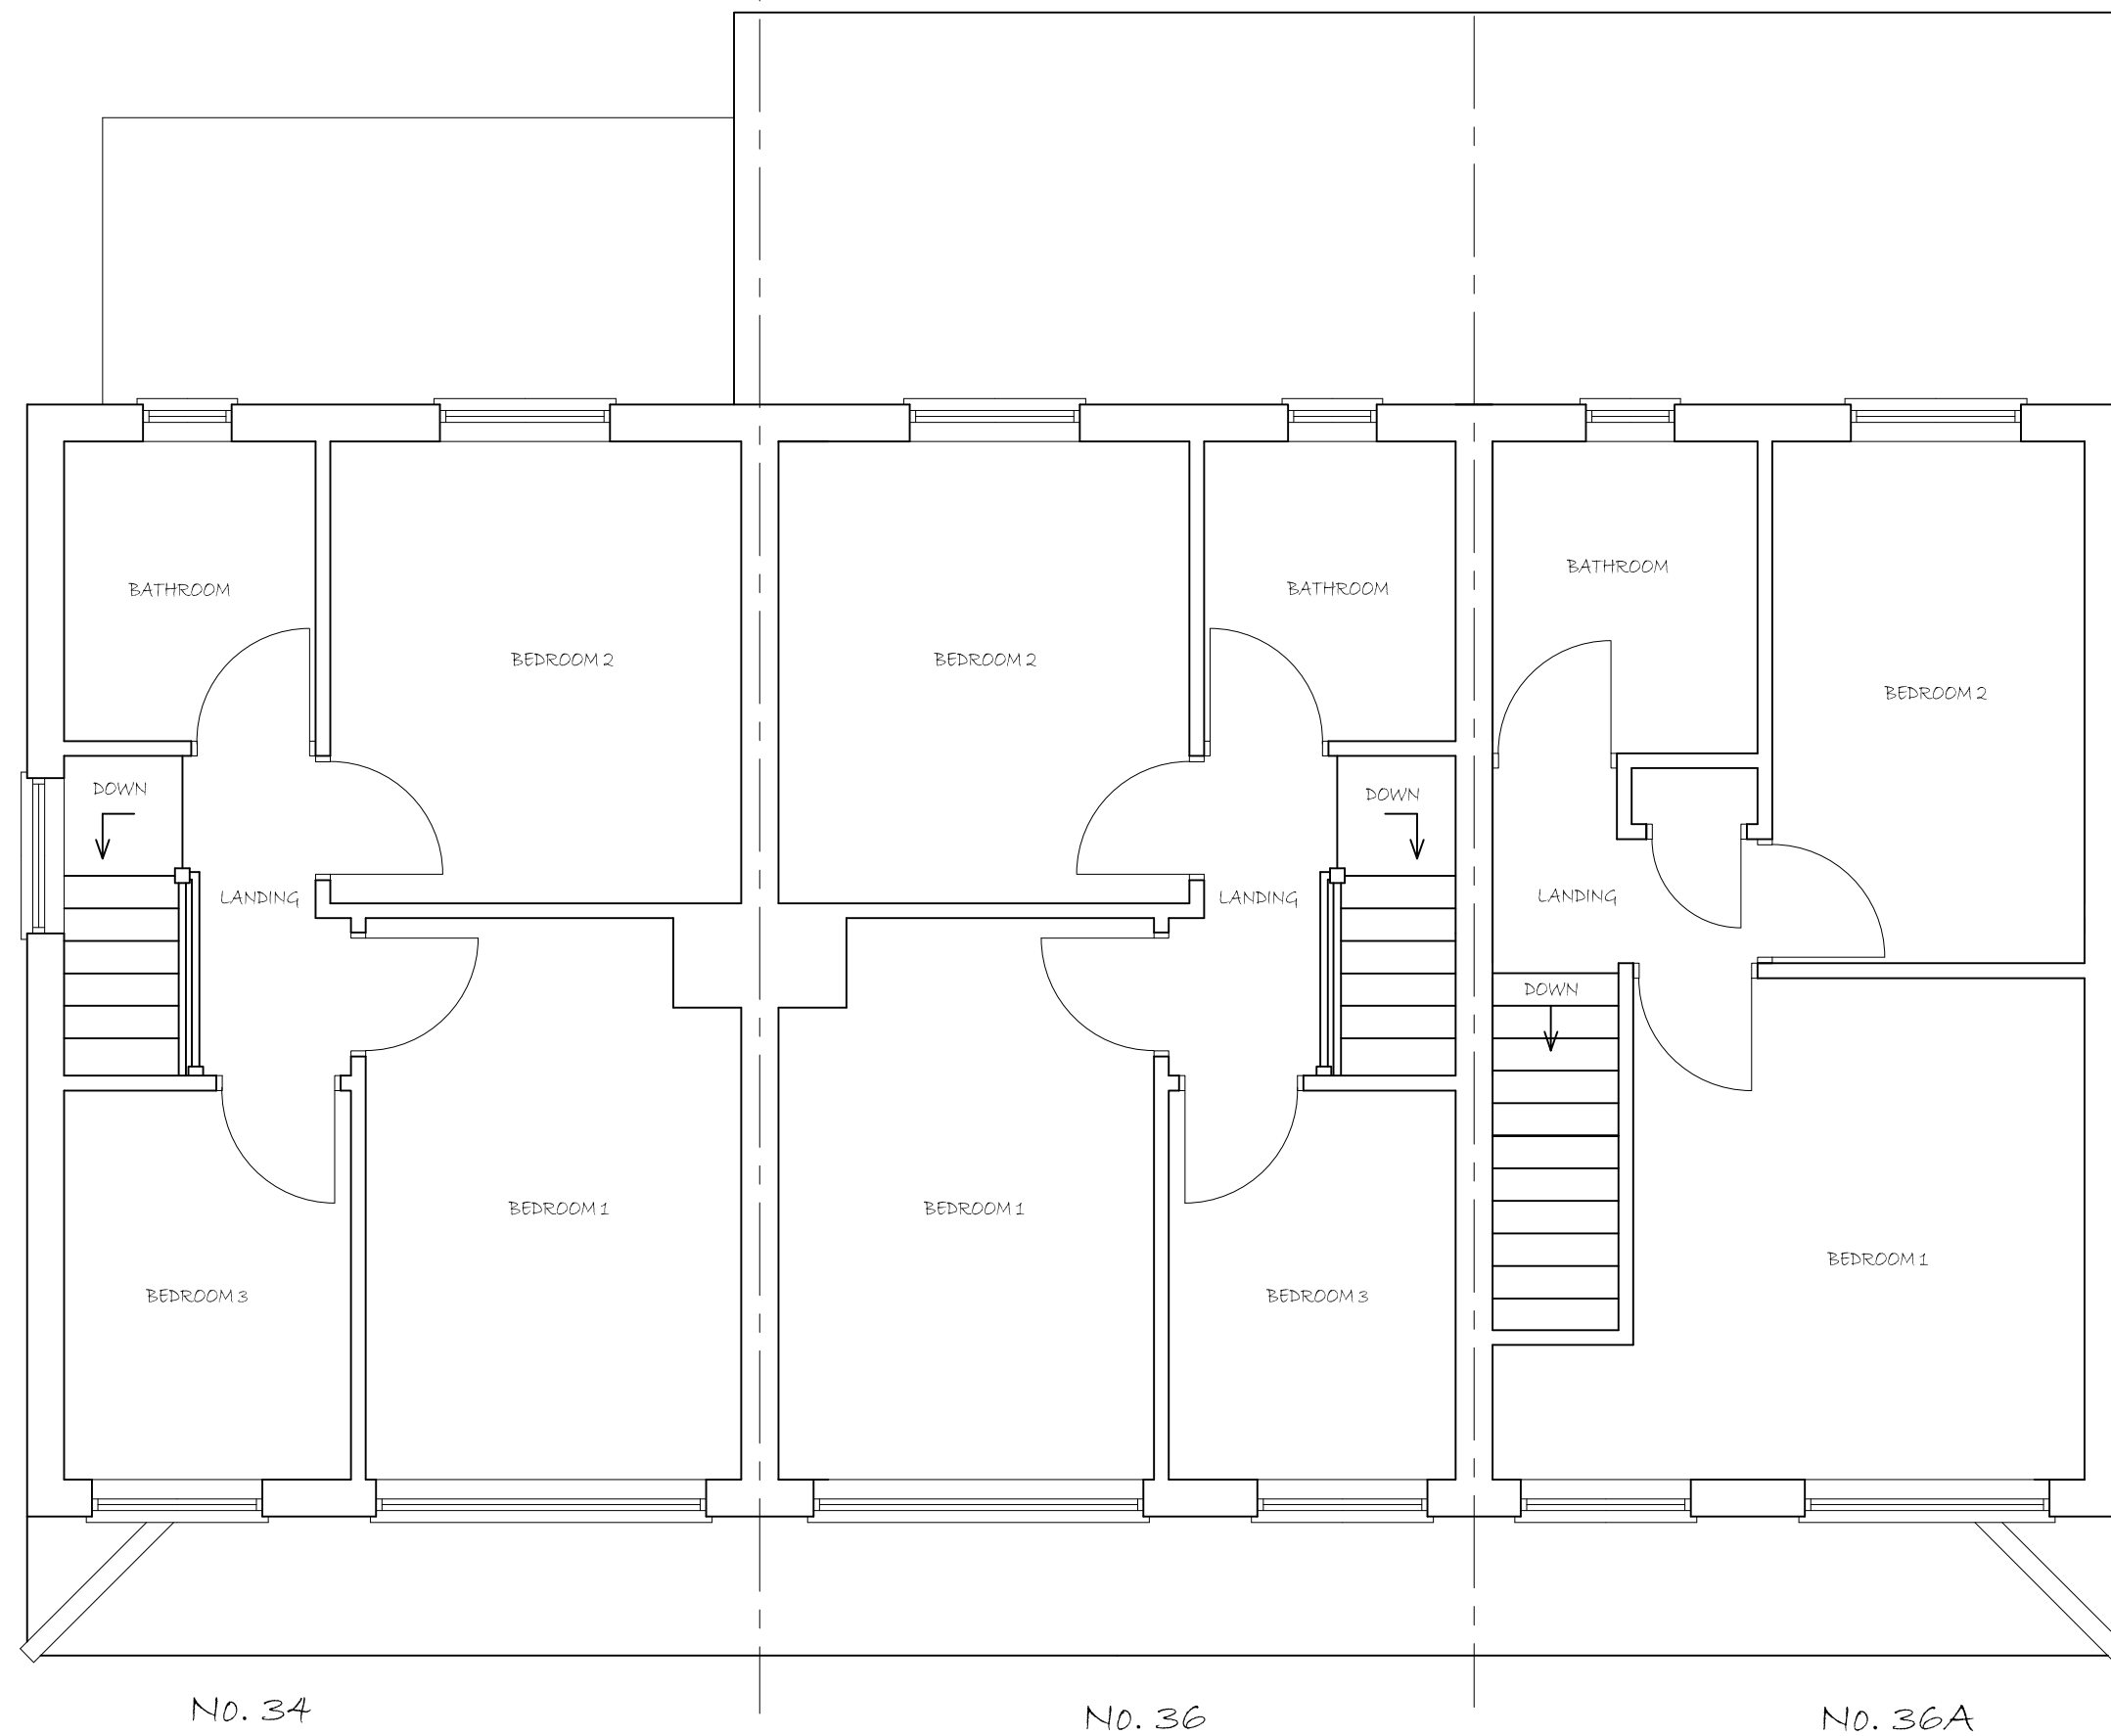


No. 34

No. 36

No. 36A

EXISTING FIRST FLOOR PLAN

 

SCALE 1:50

PROJECT
PROPOSED DEVELOPMENT AT ;
34, 36 & 36A MILL ROAD
CAVERSHAM
RG4 8DP

TITLE

EXISTING FIRST
FLOOR PLAN



CREATIVE DESIGN &
STRUCTURE Ltd.

HENSON HOUSE NEWTOWN ROAD
HENLEY-ON-THAMES RG9 1HG
Tel 01491 411922

info@creativedesignandstructure.co.uk www.creativedesignandstructure.co.uk

DRAWN
EB

SCALE @ A2

DATE
DECEMBER 2019

1:50

DRAWING No.

REV.

39219-04
