




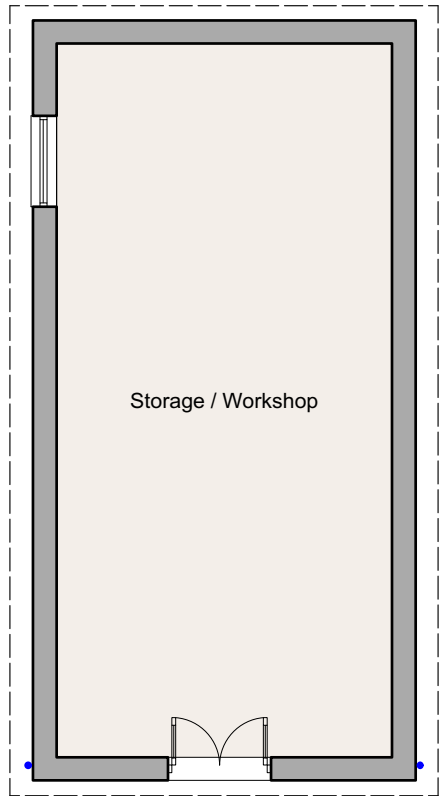


00-EXISTING GROUND FLOOR

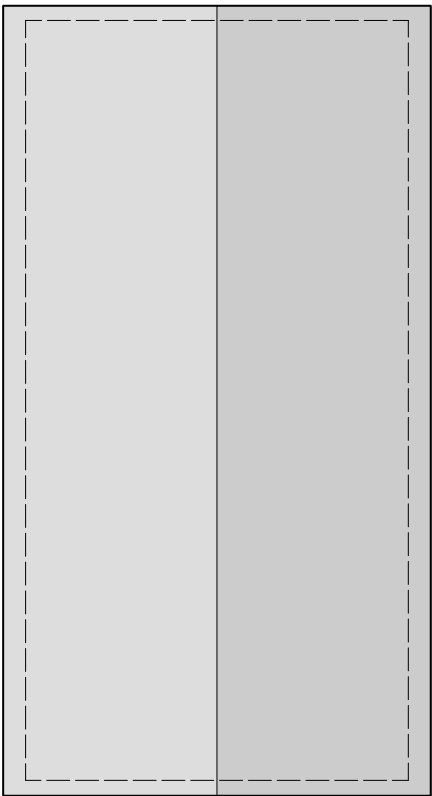

RF-EXISTING ROOF PLAN

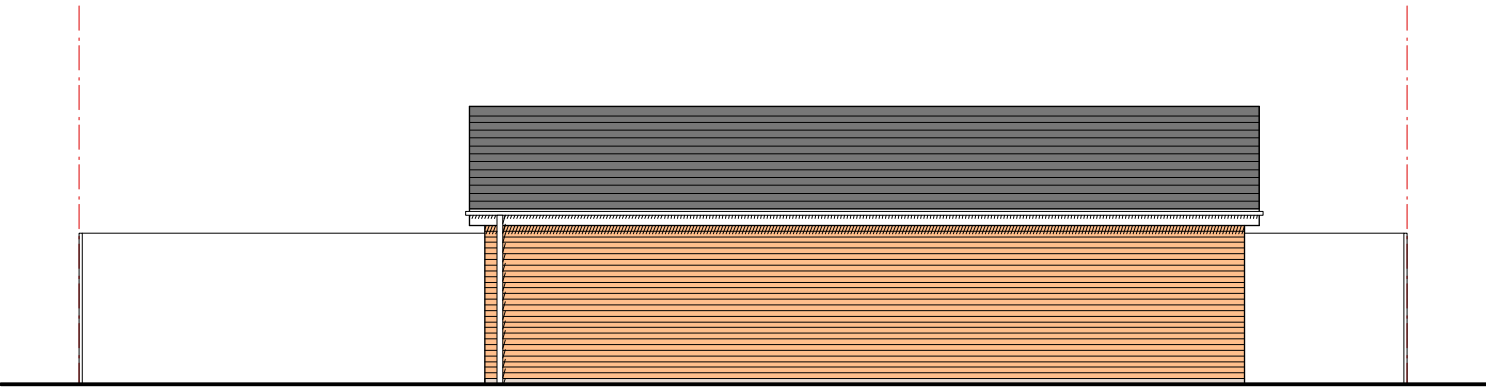


04-EXISTING SIDE ELEVATION (NORTH)

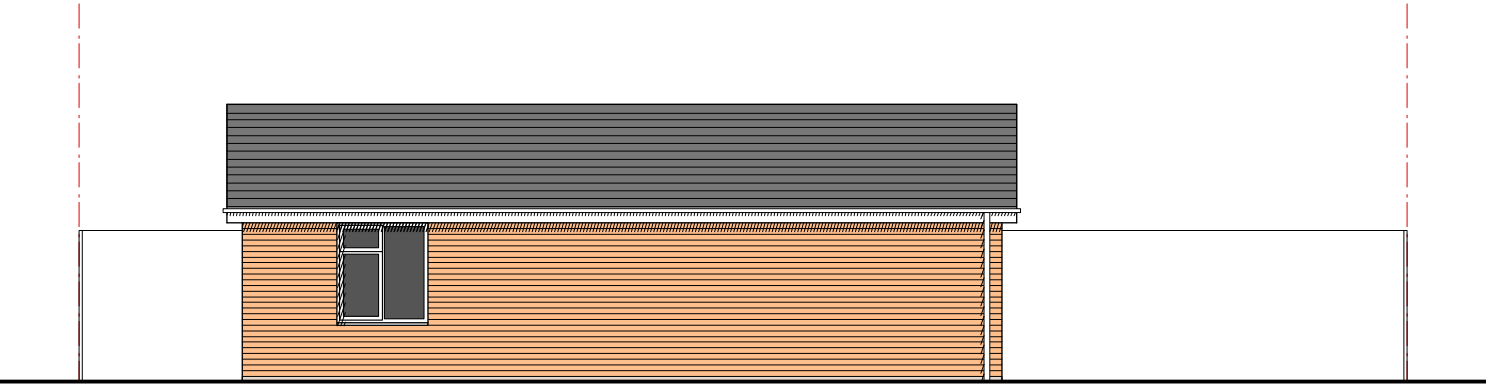

03-EXISTING SIDE ELEVATION (SOUTH)



01-EXISTING FRONT ELEVATION

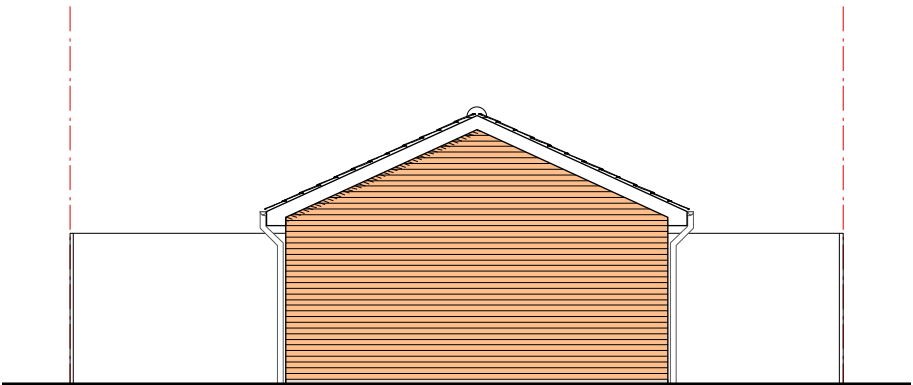

02-EXISTING REAR ELEVATION



KEY:-	REV.	DATE	REVISION NOTE
	-	201202	Issued for Client Approval
	A	210210	Issued for Planning Approval



NOTES:
THIS DRAWING AND THE BUILDING WORKS DEPICTED ARE COPYRIGHT OF THE OWNER AND MAY NOT BE REPRODUCED EXCEPT BY WRITTEN PERMISSION. THE CONTRACTOR IS TO CHECK AND VERIFY ALL BUILDING AND SITE DIMENSIONS, LEVELS AND SEWER INVERT LEVELS AT CONNECTION POINTS AND ALL DISCREPANCIES REPORTED TO THE ARCHITECT BEFORE WORK COMMENCES. THE DRAWING MUST BE READ IN CONJUNCTION WITH AND CHECKED AGAINST ANY RELEVANT STRUCTURAL OR OTHER SPECIALIST DRAWINGS PROVIDED. USE ONLY WRITTEN DIMENSIONS ARE IN MILLIMETRES - DO NOT SCALE DRAWING. ALL OUR PROPOSALS ARE SUBJECT TO CONFIRMATION FOLLOWING LIAISON WITH THE RELEVANT LOCAL AUTHORITY

Project: Proposed change of use to rear of no 4 Northcourt Ave, Reading, RG2 7HA		drawn by KUR	checked -	scale:1:100 @ A3	date Dec 2020
drawing title / location: Existing Floor Plan and Elevations		Client: Mr Rahim Khan		project ref: 1004	drawing no. E-X-100
				status: PLANNING	revision A