




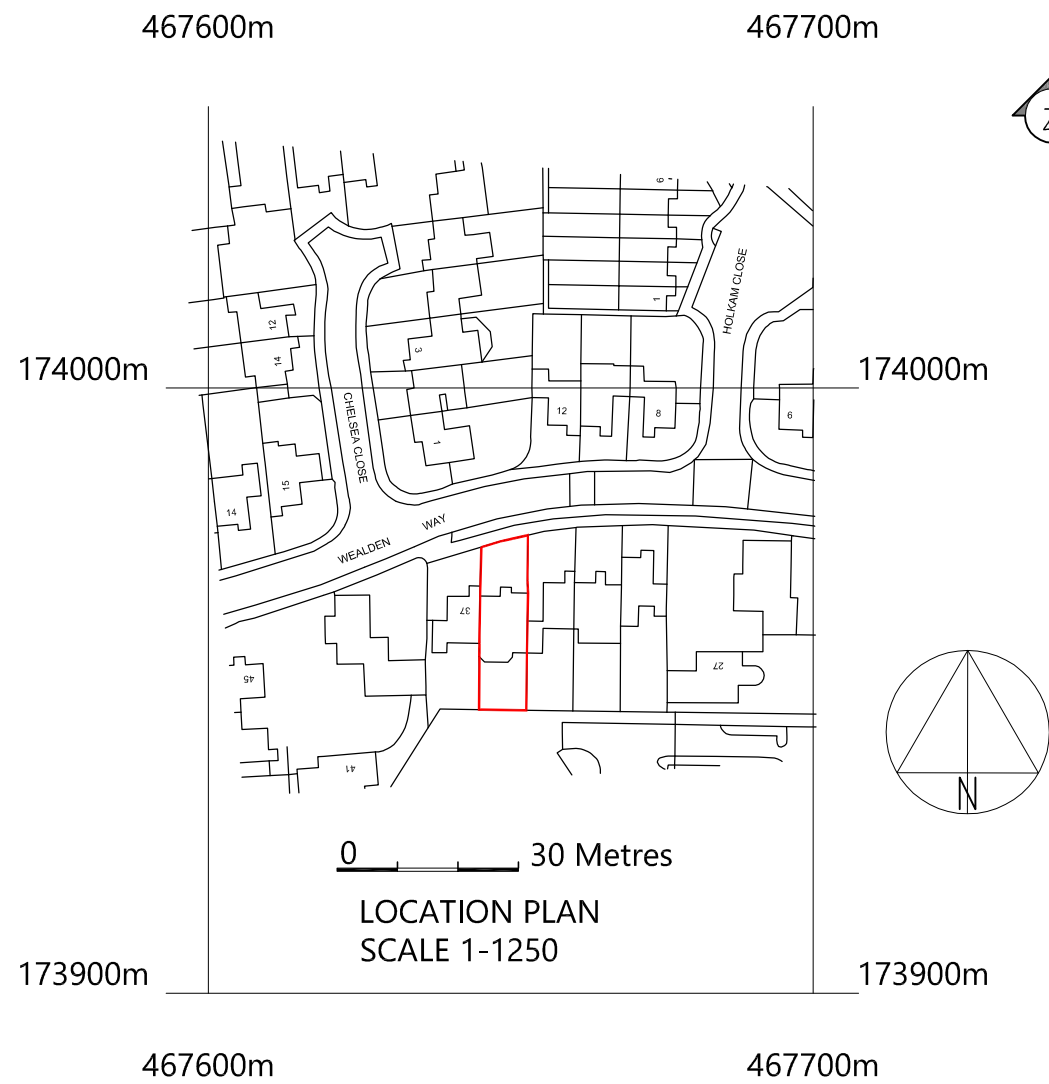

©Crown Copyright and database rights 2020 OS Licence no. 100019980

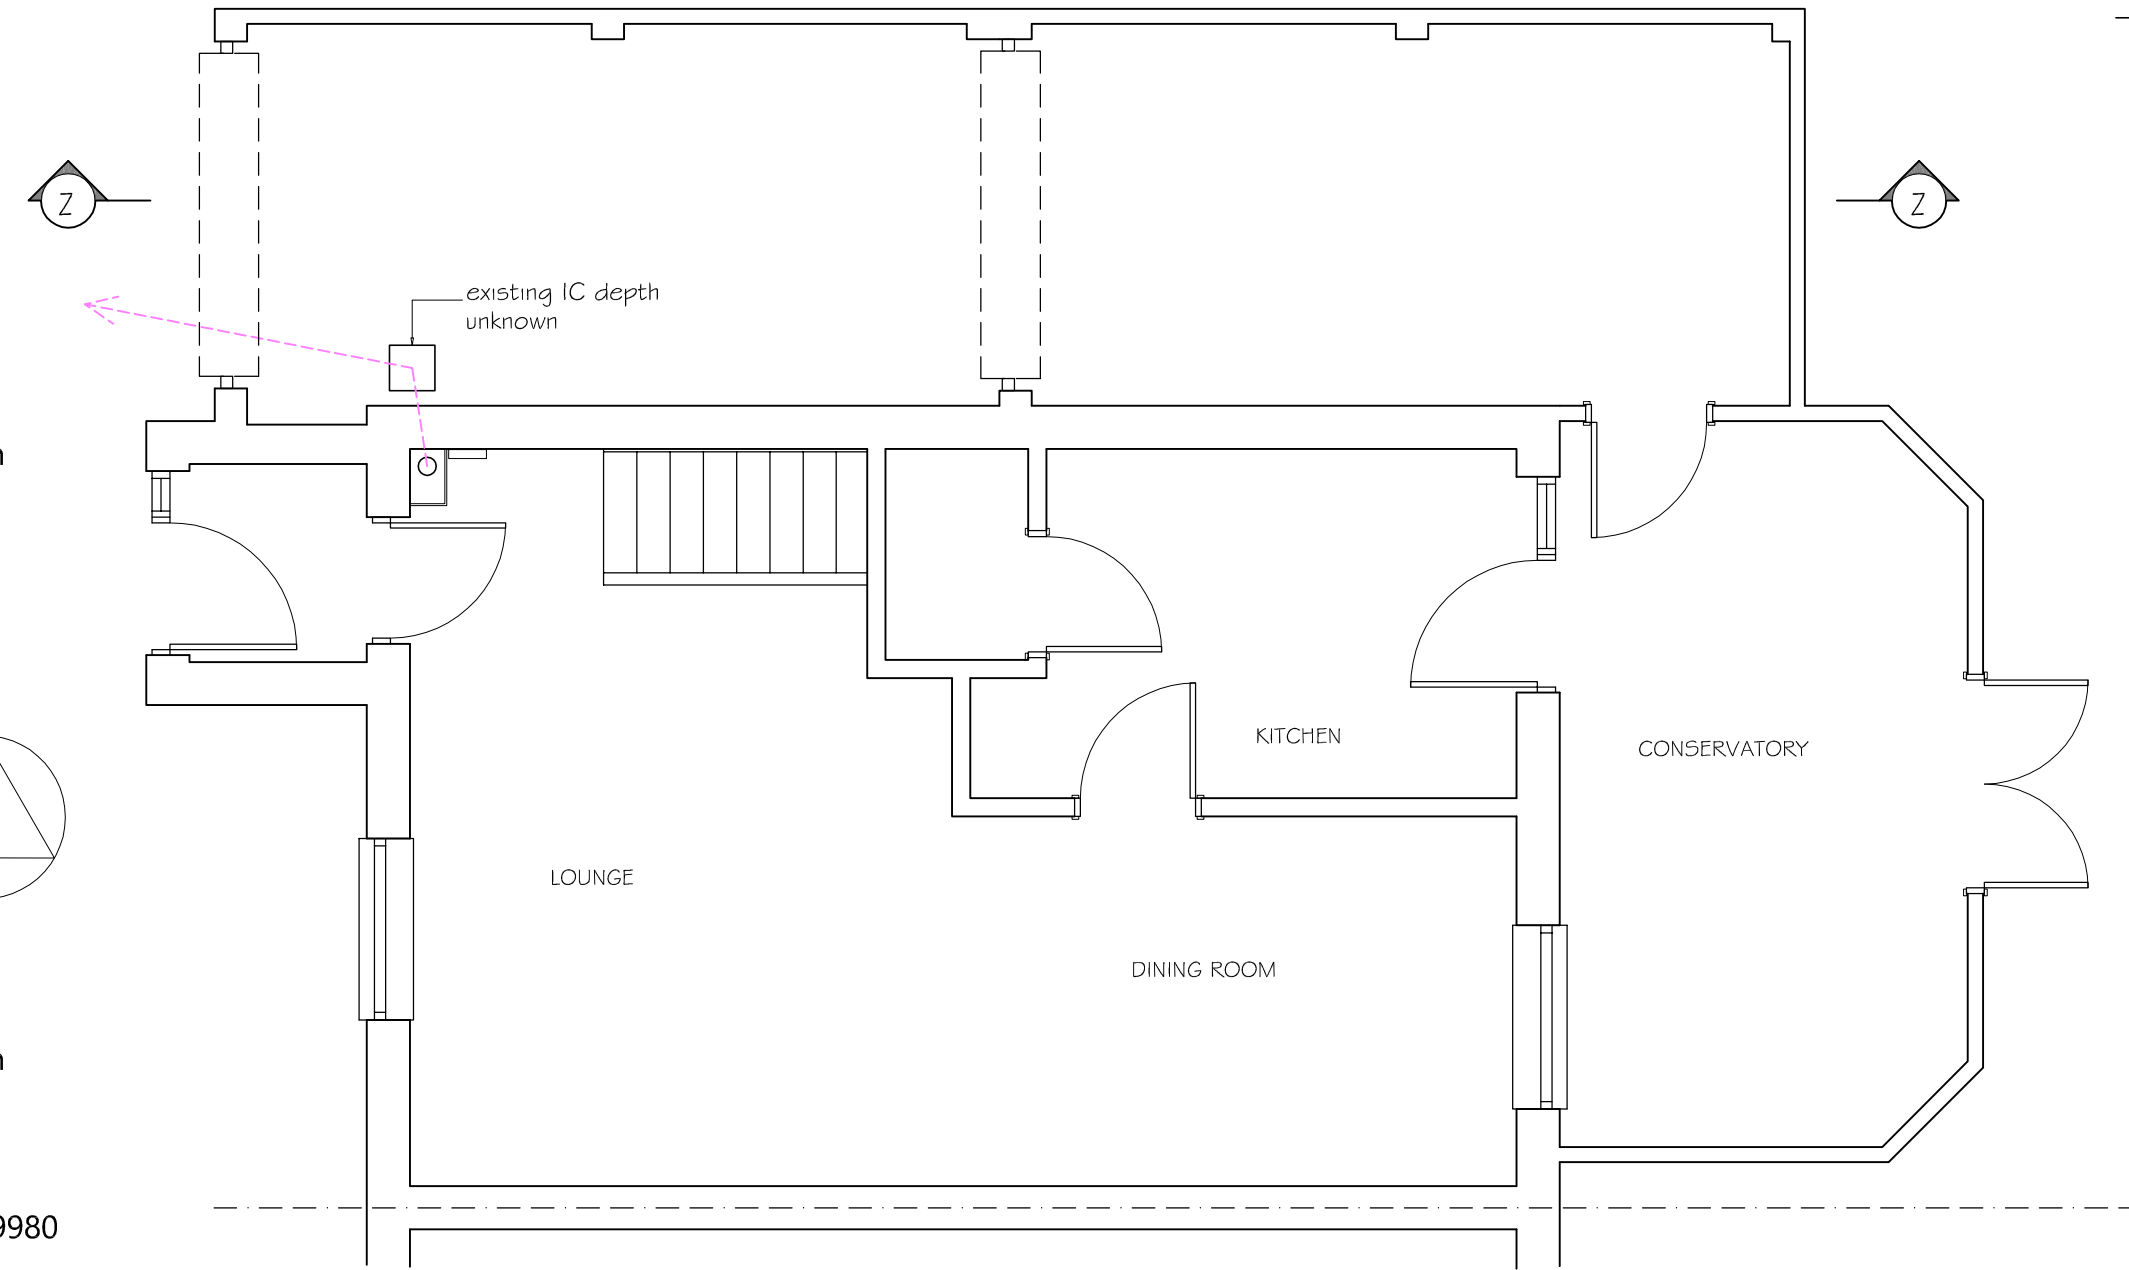

EXISTING FRONT ELEVATION
SCALE 1-100

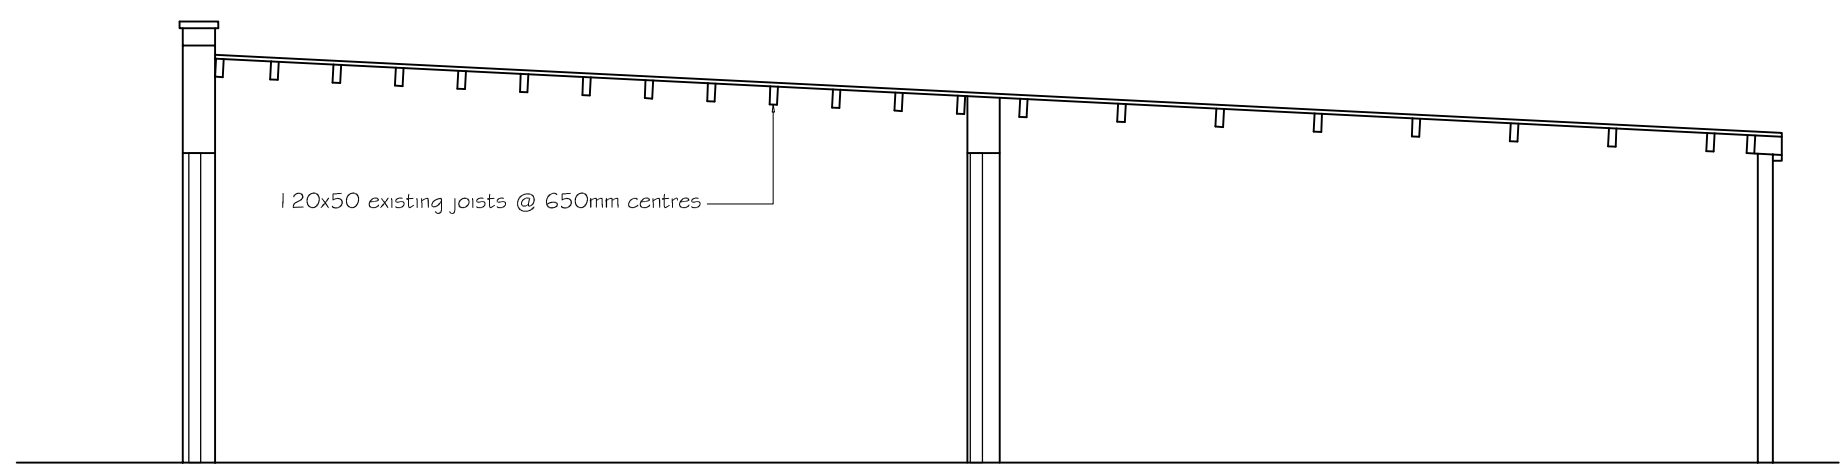

EXISTING SECTION ZZ

DATE	MODIFICATION	ISSUE	TITLE:-	SCALE:-
			EXISTING PLANS & ELEVATIONS	1-50 uos
			For Mr & Mrs Bowie	DRAWN BY:-
			35 Wealden Way, Tilehurst. RG30 6DA	DATE:-
				Nov 2020
				DRAWING No:-
				01
				REV:-