




ALL WINDOWS:

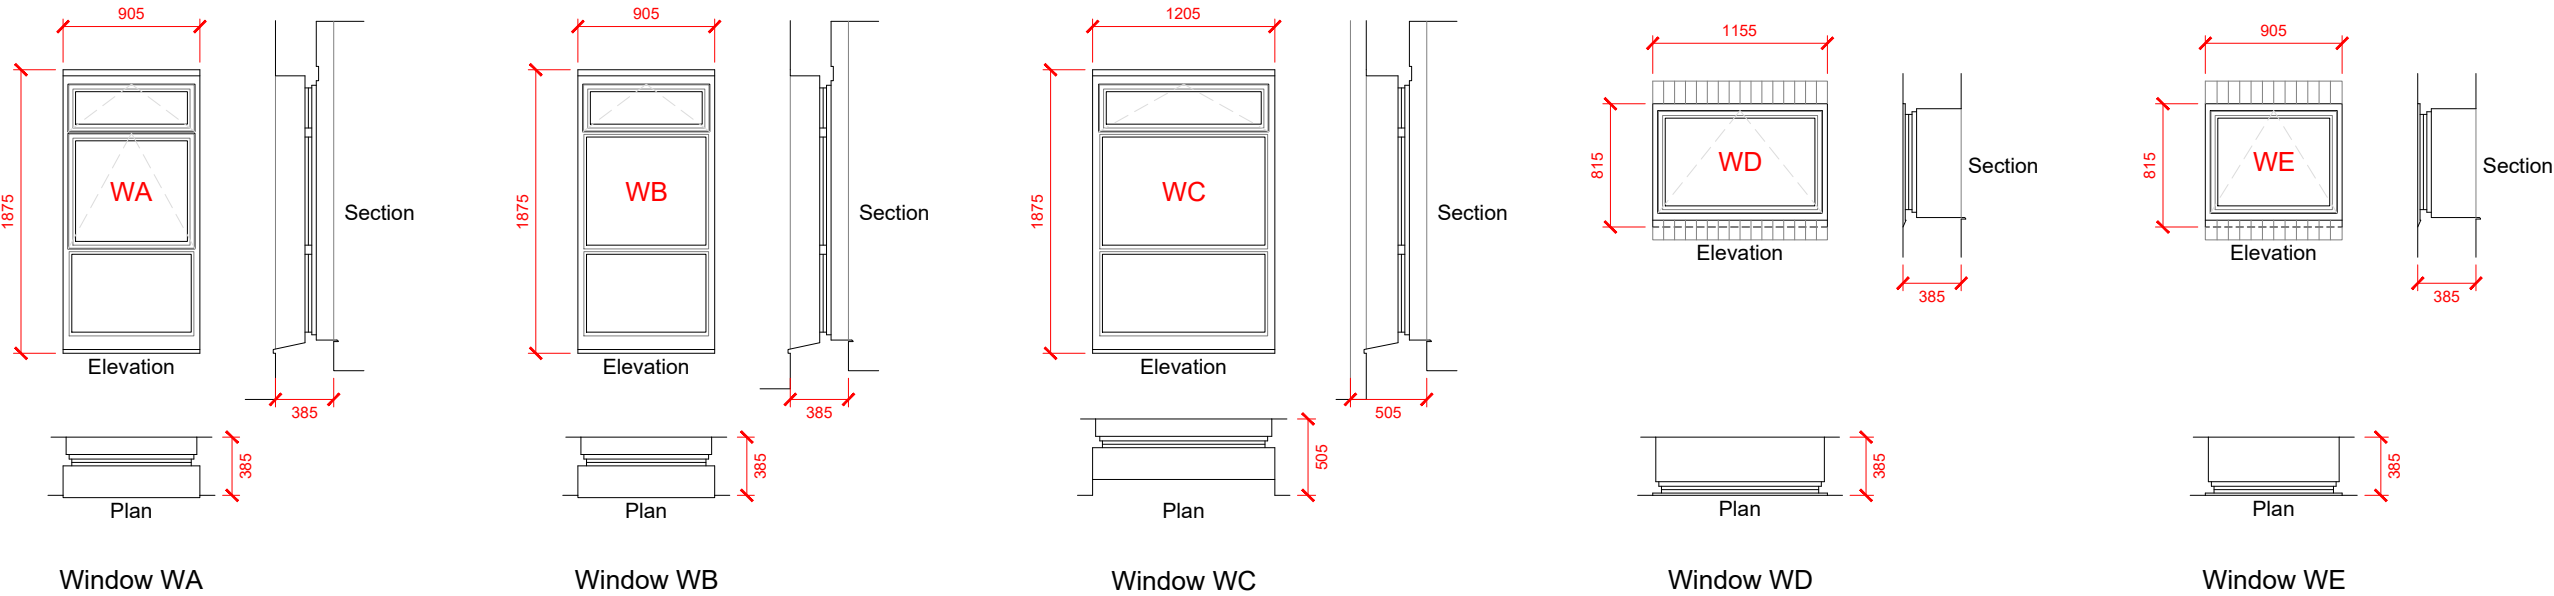


ALL EXTERNAL DOORS:

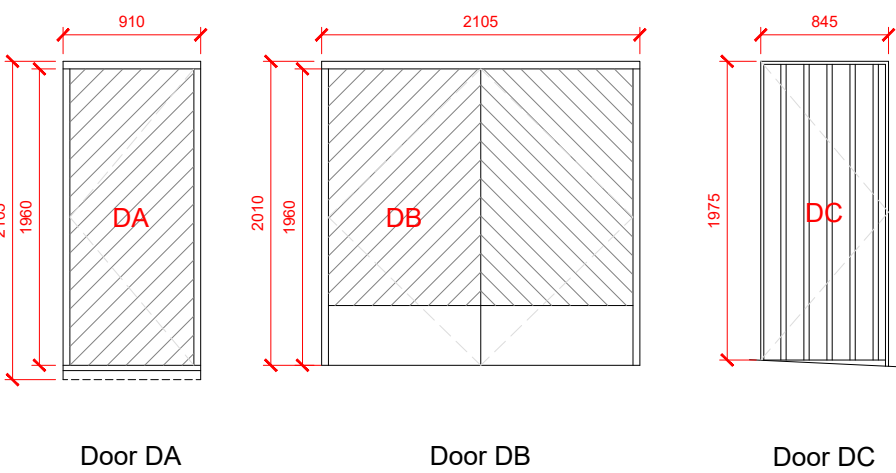

ALL EXTERNAL DOOR/WINDOW COMBINATIONS:

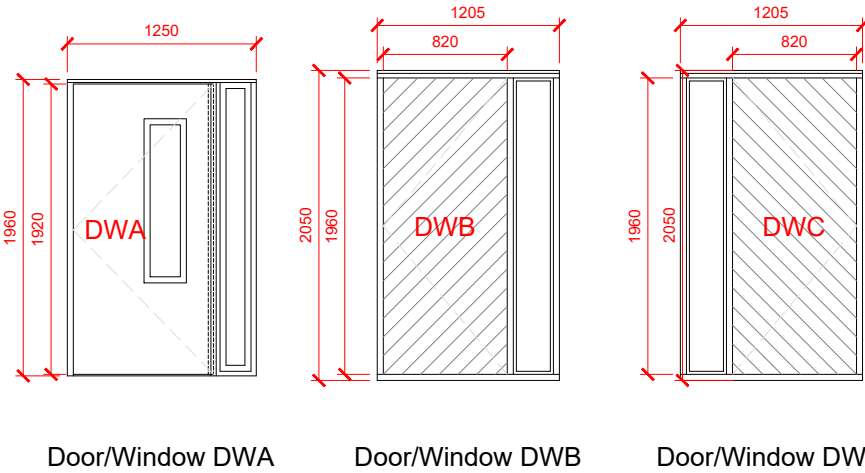

Existing Window/Door Schedule	
Type	Quantity
WA	51
WB	54
WC	11
WD	34
WE	17
DA	1
DB	1
DC	1
DWA	2
DWB	4
DWC	1

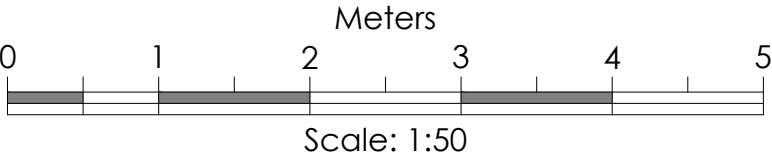

Rev.	Date

Do not scale from this drawing. Dimensions to be verified on site by contractor prior to commencement of work.
This drawing is the copyright of the practice and may not be reproduced in part or in whole without the prior written consent of the practice.
© 2019 Faithorn Farrell Timms LLP

Faithorn Farrell Timms

10 Hunns Mere Way
Woodingdean Business Park
Brighton
BN2 6AH
T 01273 305027

Client Amber Construction	
Project Marsh Court, Flats 1-47 28a Wilton Road Reading, Berks, RG30 2ST	
Drawing Title Existing Window & Door Schedule	
Date July 2020	Scale 1:50 @ A3
Drawn By CP	Checked By IR
Project No. T3-0978	Drawing No. Rev. T3-0978-01