


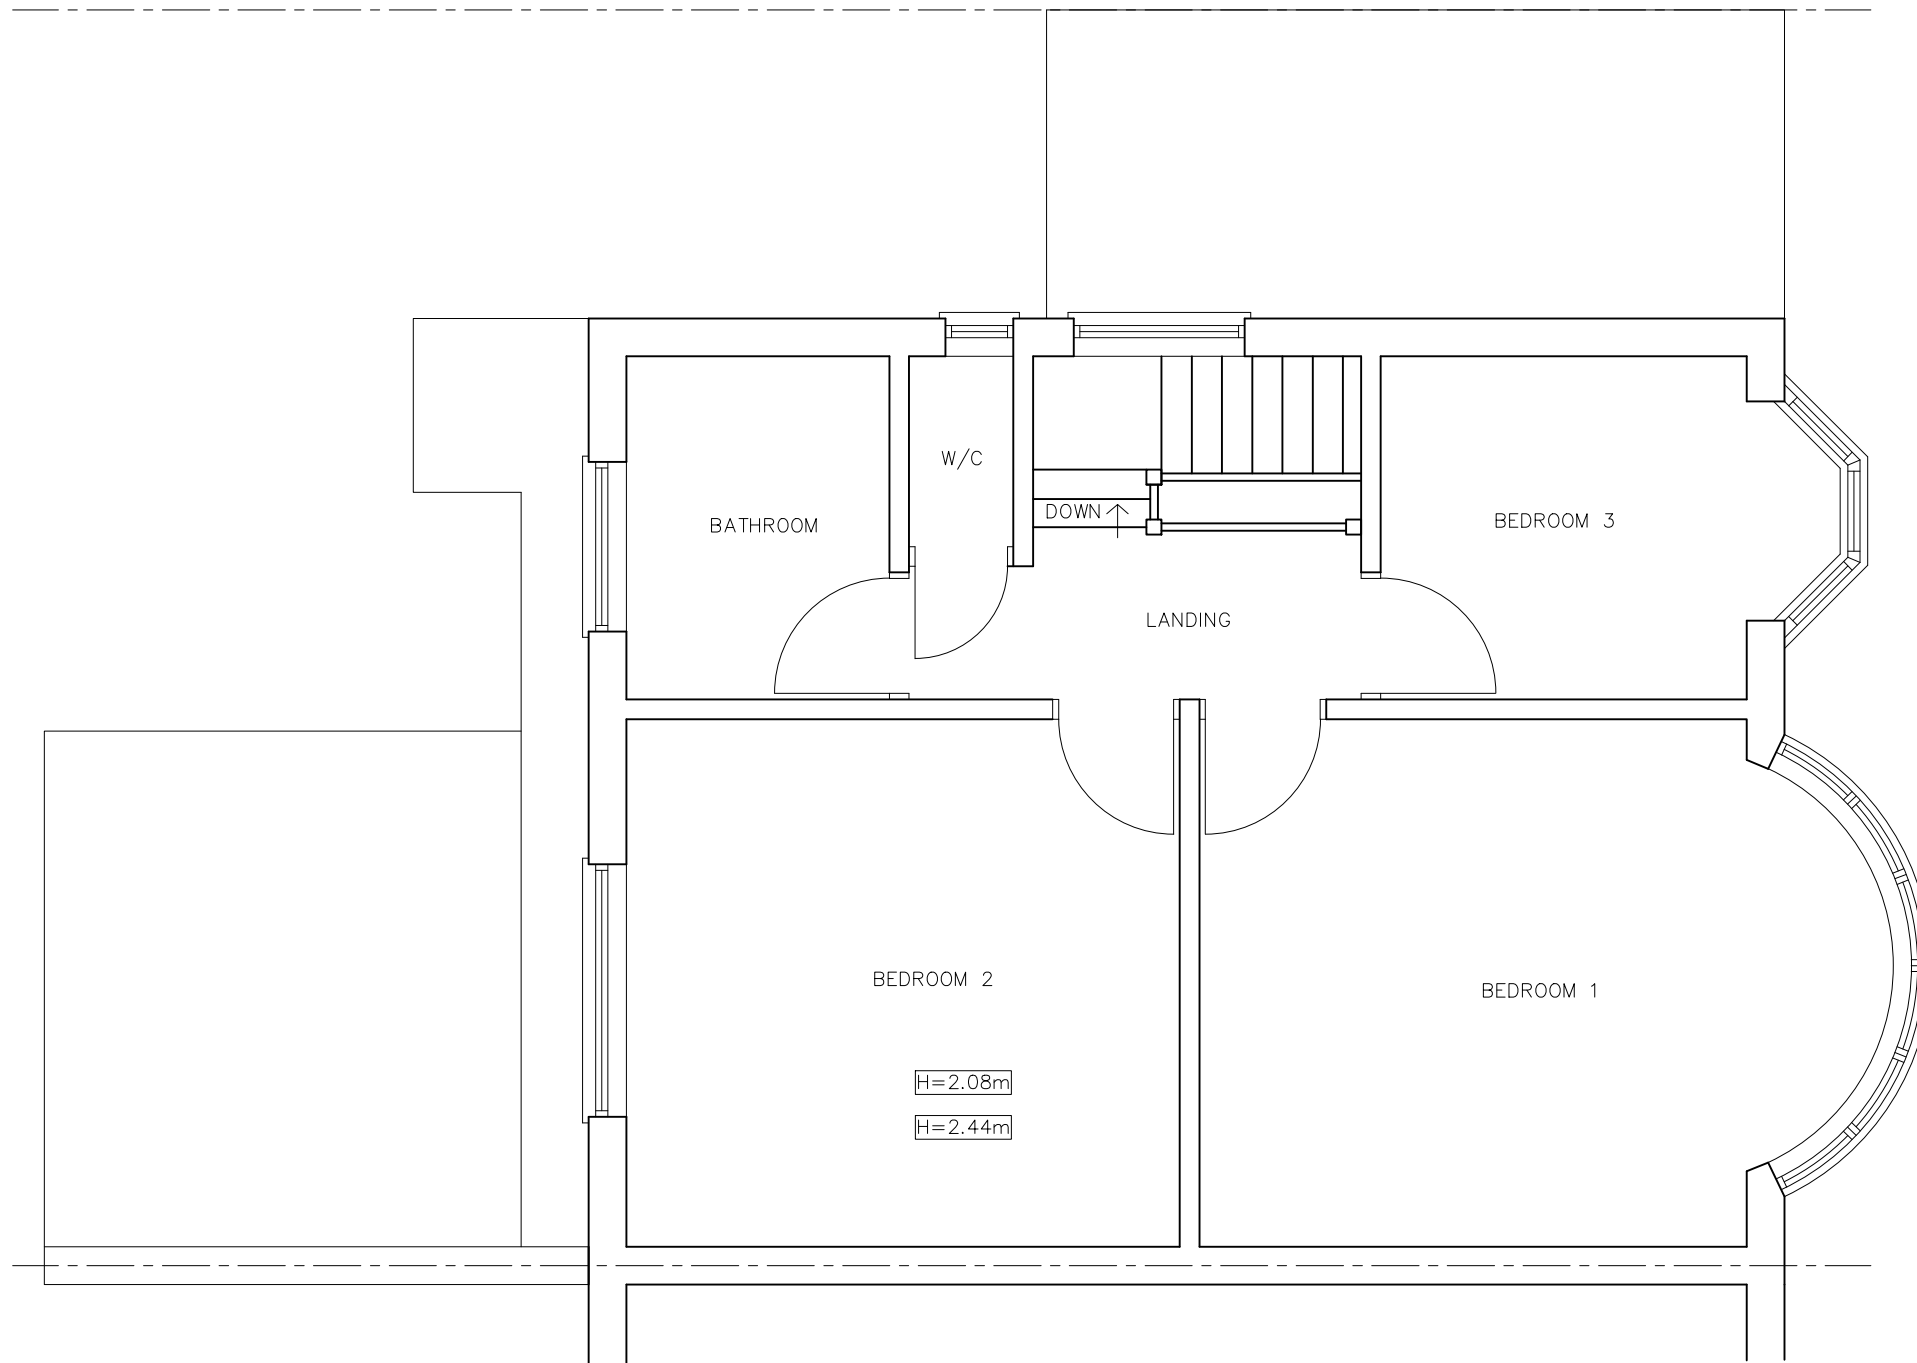

EXISTING FIRST FLOOR PLAN



PROJECT: 47 WOODCOTE WAY CAVERSHAM RG4 7HJ	DRAWING TITLE: EXISTING FIRST FLOOR PLAN	 CREATIVE DESIGN & STRUCTURE	UNIT 1, HENSON HOUSE, NEWTOWN ROAD HENLEY-ON-THAMES, RG9 1HG TEL: 01491411922	DRAWN: D.D.	DRAWING NO. 10520-02	REV.
				SCALE: 1:50 @ A3		
				DATE: SEPTEMBER 2020		
				STATUS: PLANNING		