


SUBJECT TO STRUCTURAL SURVEY, M & E
ASSESSMENT, CONFIRMATION OF LEGAL
BOUNDARIES, CONSTRAINTS, PLANNING AND
HIGHWAYS APPROVAL

THIS SCHEME IS BASED ON ESTIMATED THIRD
PARTY INFORMATION AD AS SUCH THP ARE
NOT LIABLE FOR ANY DISCREPANCIES

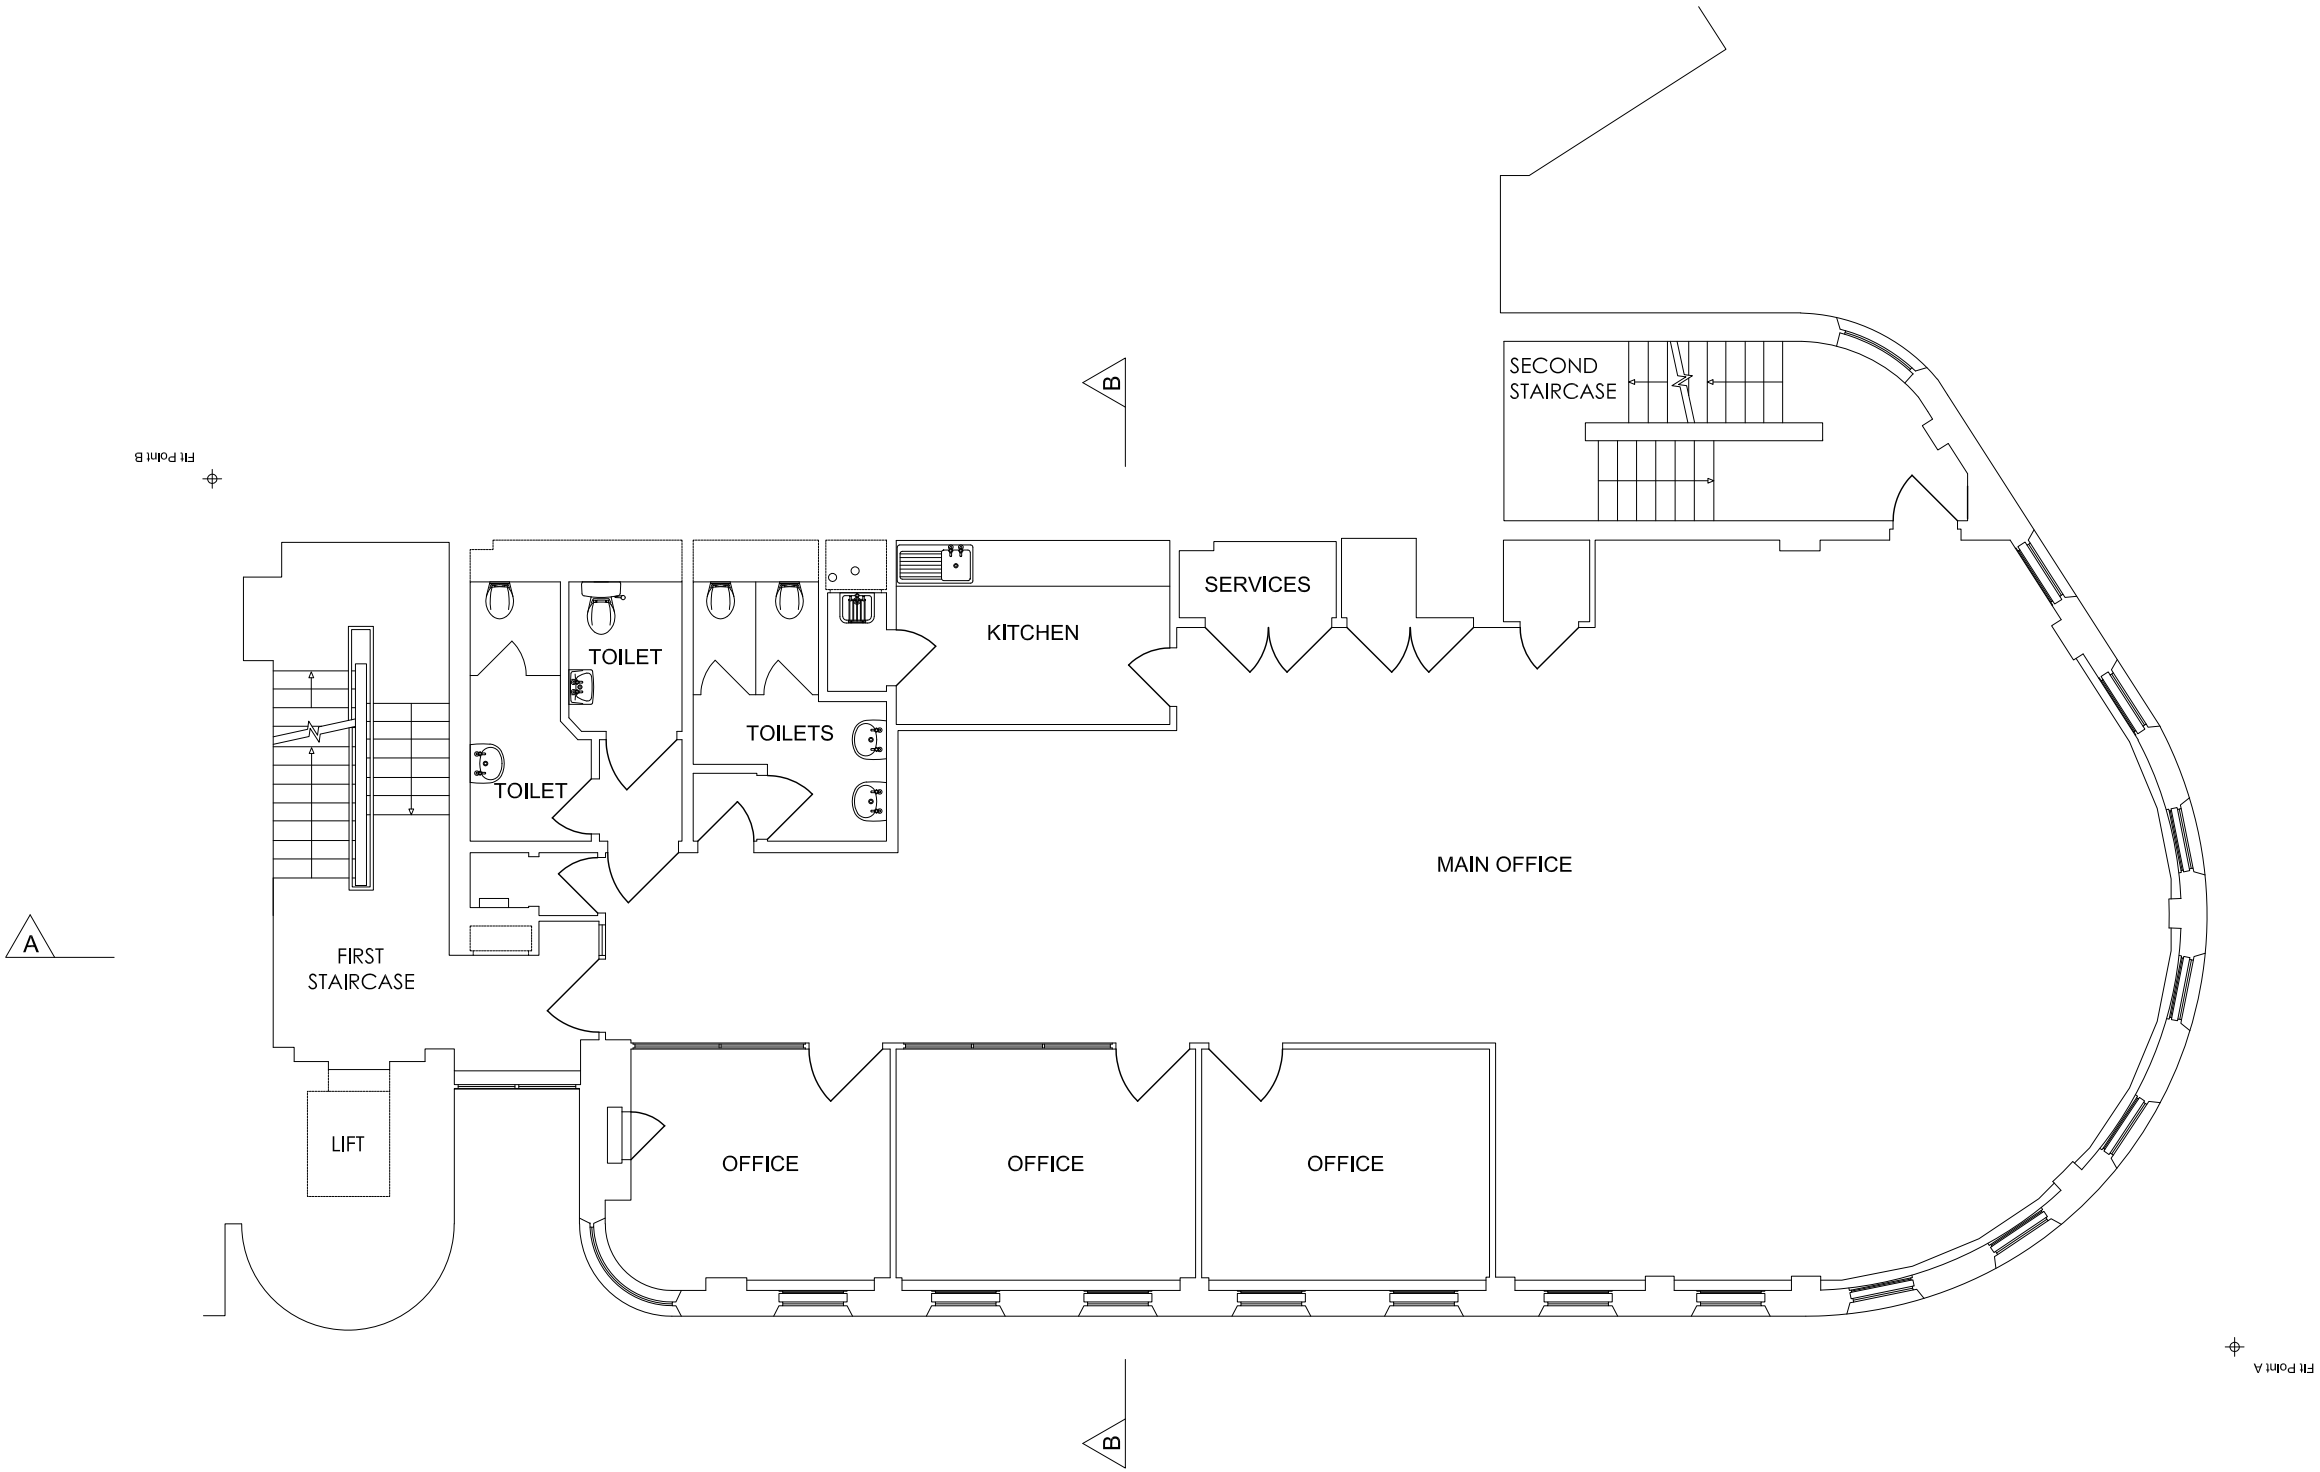

Rev	Date	Description	Rev By	Chk'd By
Project Title		PROPOSED OFFICE CONVERSION		
		ABBAY CORNER 2-4 KINGS ROAD READING RG1 3AA		
Client		OOAK DEVELOPMENTS LTD		
Status		PLANNING		
Scale	1:100		Drawing Size	A3
Date	29/07/2021	Drawn By	CBG	Checked TVT
Drawing Title		EXISTING FIRST FLOOR PLAN		
Job-Dwg No			17867-104	Rev -

- ☐ 2 St. Johns North, Wakefield, WF1 3QA t. 01924 291800
- ☐ Carvers Warehouse, 77 Dale Street, Manchester, M1 2HG t. 0161 2388555
- ☐ The Old Rectory, 79 High Street, Newport Pagnell, MK16 8AB t. 01908 211377
- ☒ 101 London Road, Reading, RG1 5BY t. 0118 9507700
- ☐ 10 Gees Court, St Christophers Place, London, W1U 1JJ t. 0207 4091215



ARCHITECTS
www.harrispartnership.com

1m 2m 3m 4m 5m 6m 7m
Scale Bar 1:100