


GENERAL NOTES:
ALL DIMENSIONS TO BE CHECKED AND CONFIRMED ON SITE. DO NOT SCALE DIMENSIONS FROM THIS DRAWING, USE FIGURED DIMENSIONS ONLY.
REFER TO ENGINEER'S DRAWINGS AND SPECIFICATION FOR ALL STRUCTURAL AND SERVICES INFORMATION. ANY DISCREPANCIES BETWEEN THE ARCHITECT'S AND ENGINEER'S DRAWINGS TO BE REPORTED TO THE ARCHITECT IMMEDIATELY.
THE SURVEY INFORMATION SHOWN ON THIS DRAWING IS INDICATIVE AND CREATIVE DESIGN AND STRUCTURE LTD ACCEPTS NO RESPONSIBILITY FOR THE ACCURACY OR COMPLETENESS OF THE SURVEY.
DETAILED DESIGN INFORMATION FOR VARIOUS COMPONENTS / CONSTRUCTIONS ARE INDICATED ON SEPARATE SPECIALIST SUB-CONTRACTOR DRAWINGS, & MAY SUPERSEDE THE INFORMATION SHOWN ON THIS DRAWING.

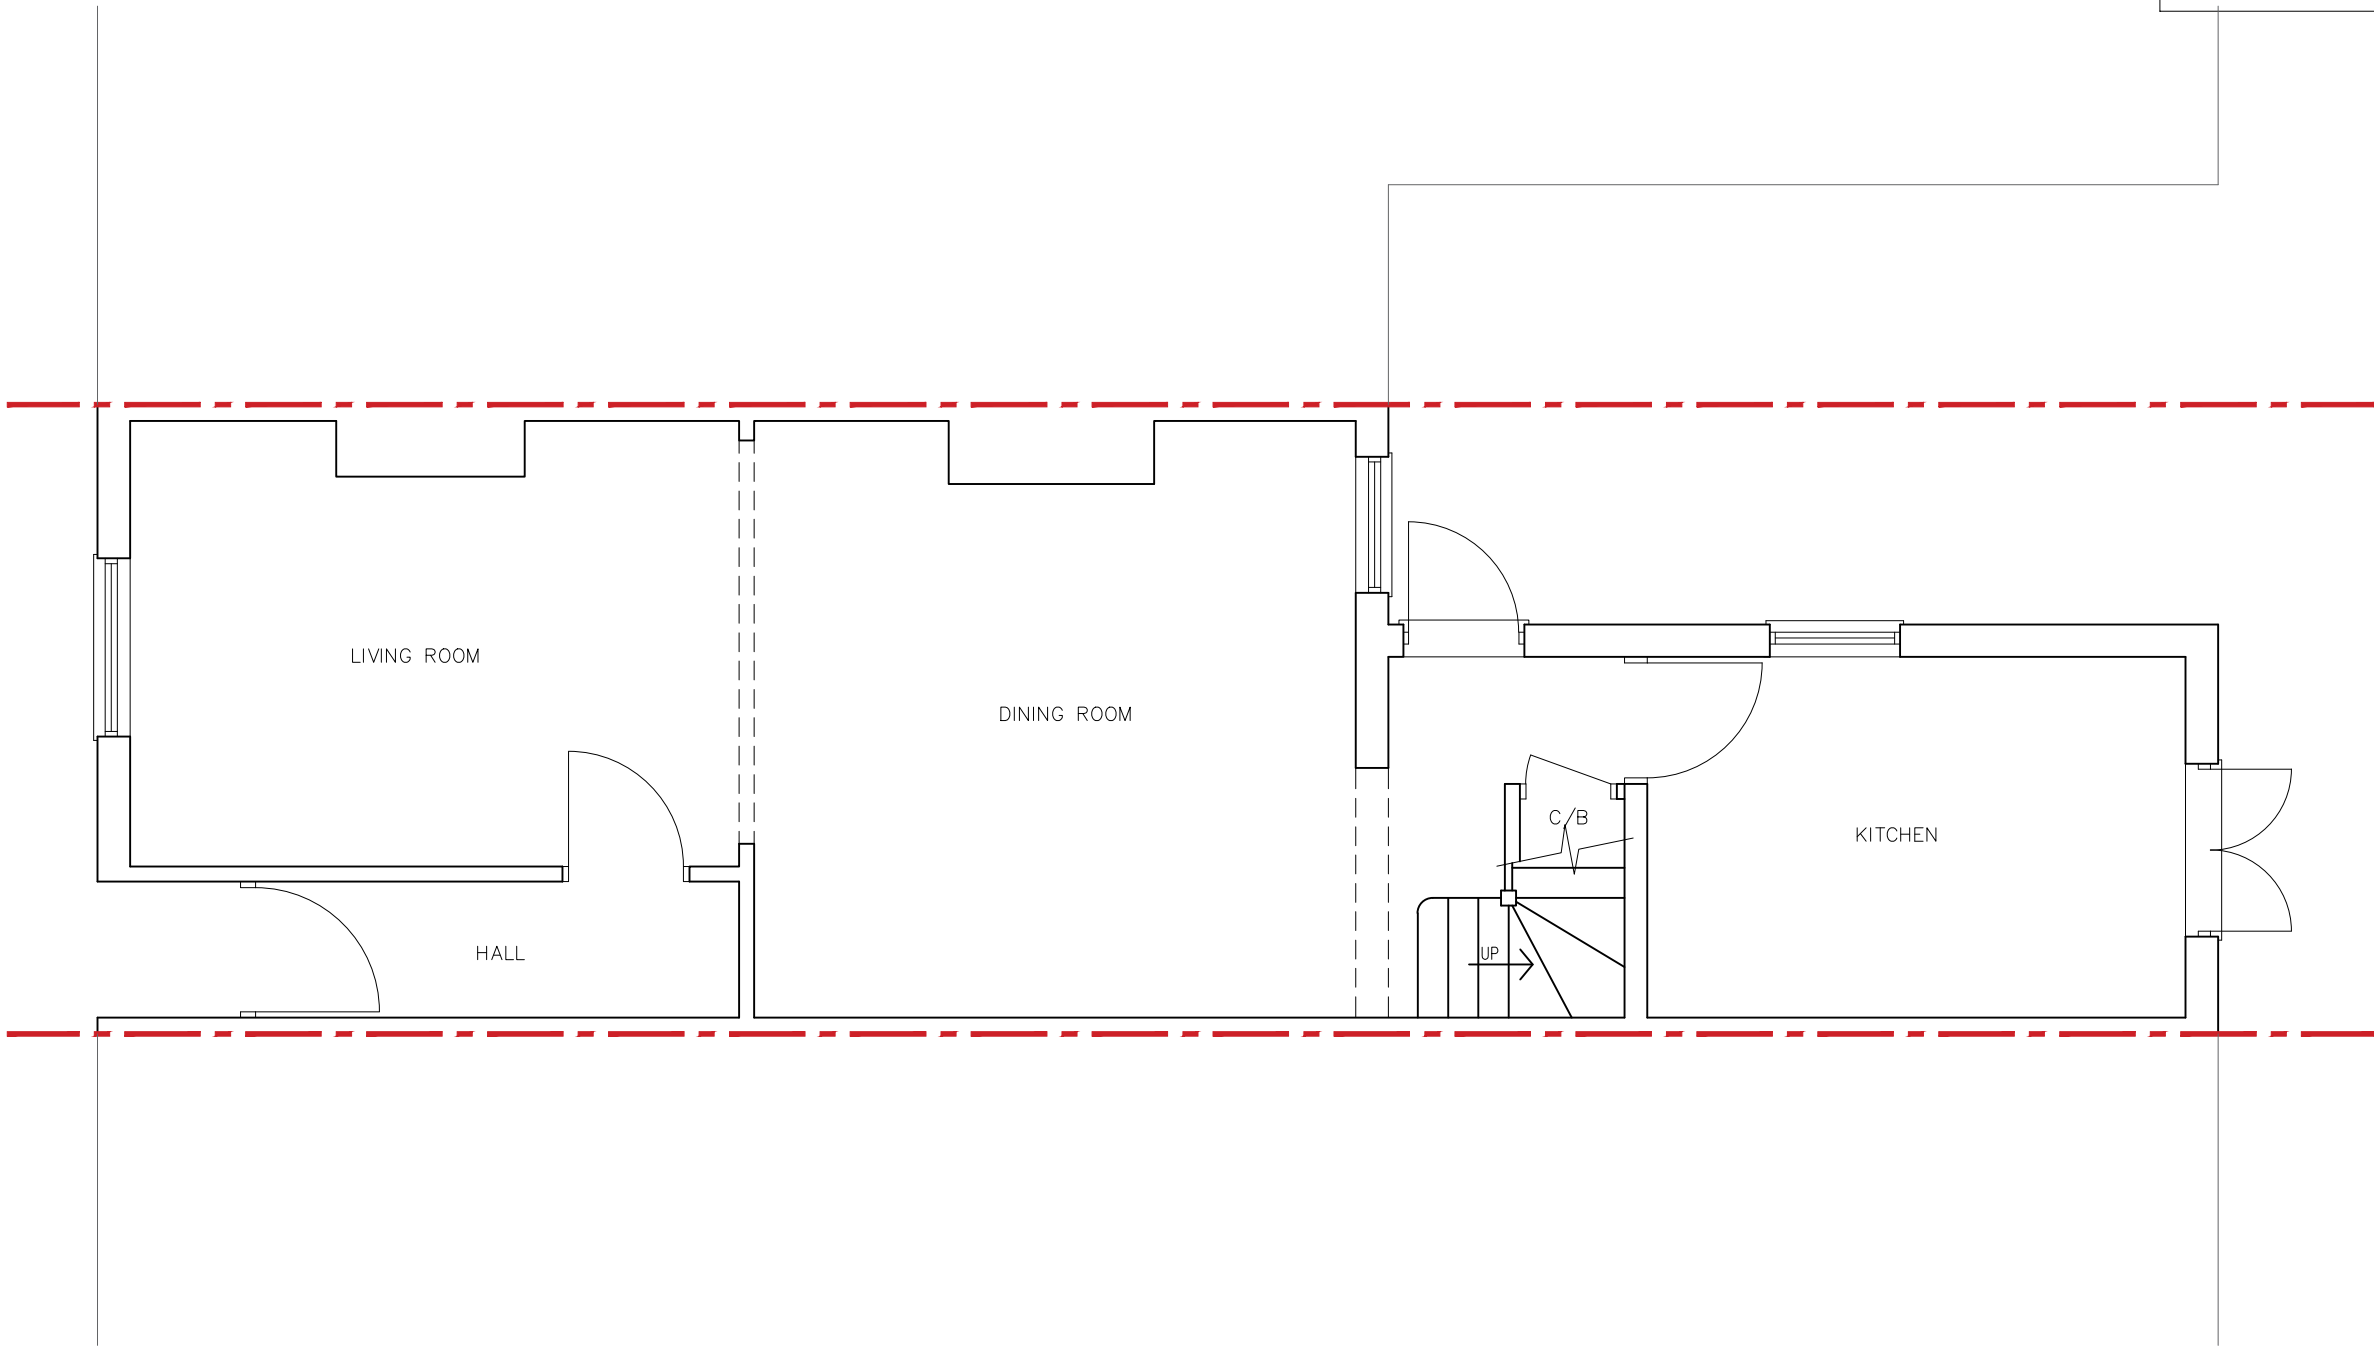

PROJECT:
56 KIDMORE END RD
EMMER GREEN
RG4 8SE

DRAWING TITLE:
EXISTING GROUND
FLOOR PLAN



CREATIVE DESIGN &
STRUCTURE

UNIT 1, HENSON HOUSE, NEWTOWN ROAD
HENLEY-ON-THAMES, RG9 1HG
TEL: 01491411922

DRAWN: E.D.
SCALE: 1:50 @ A3
DATE: JULY 2020
STATUS: PLANNING

DRAWING NO.	REV.
19420-01	