






Front Elevation
1 : 50

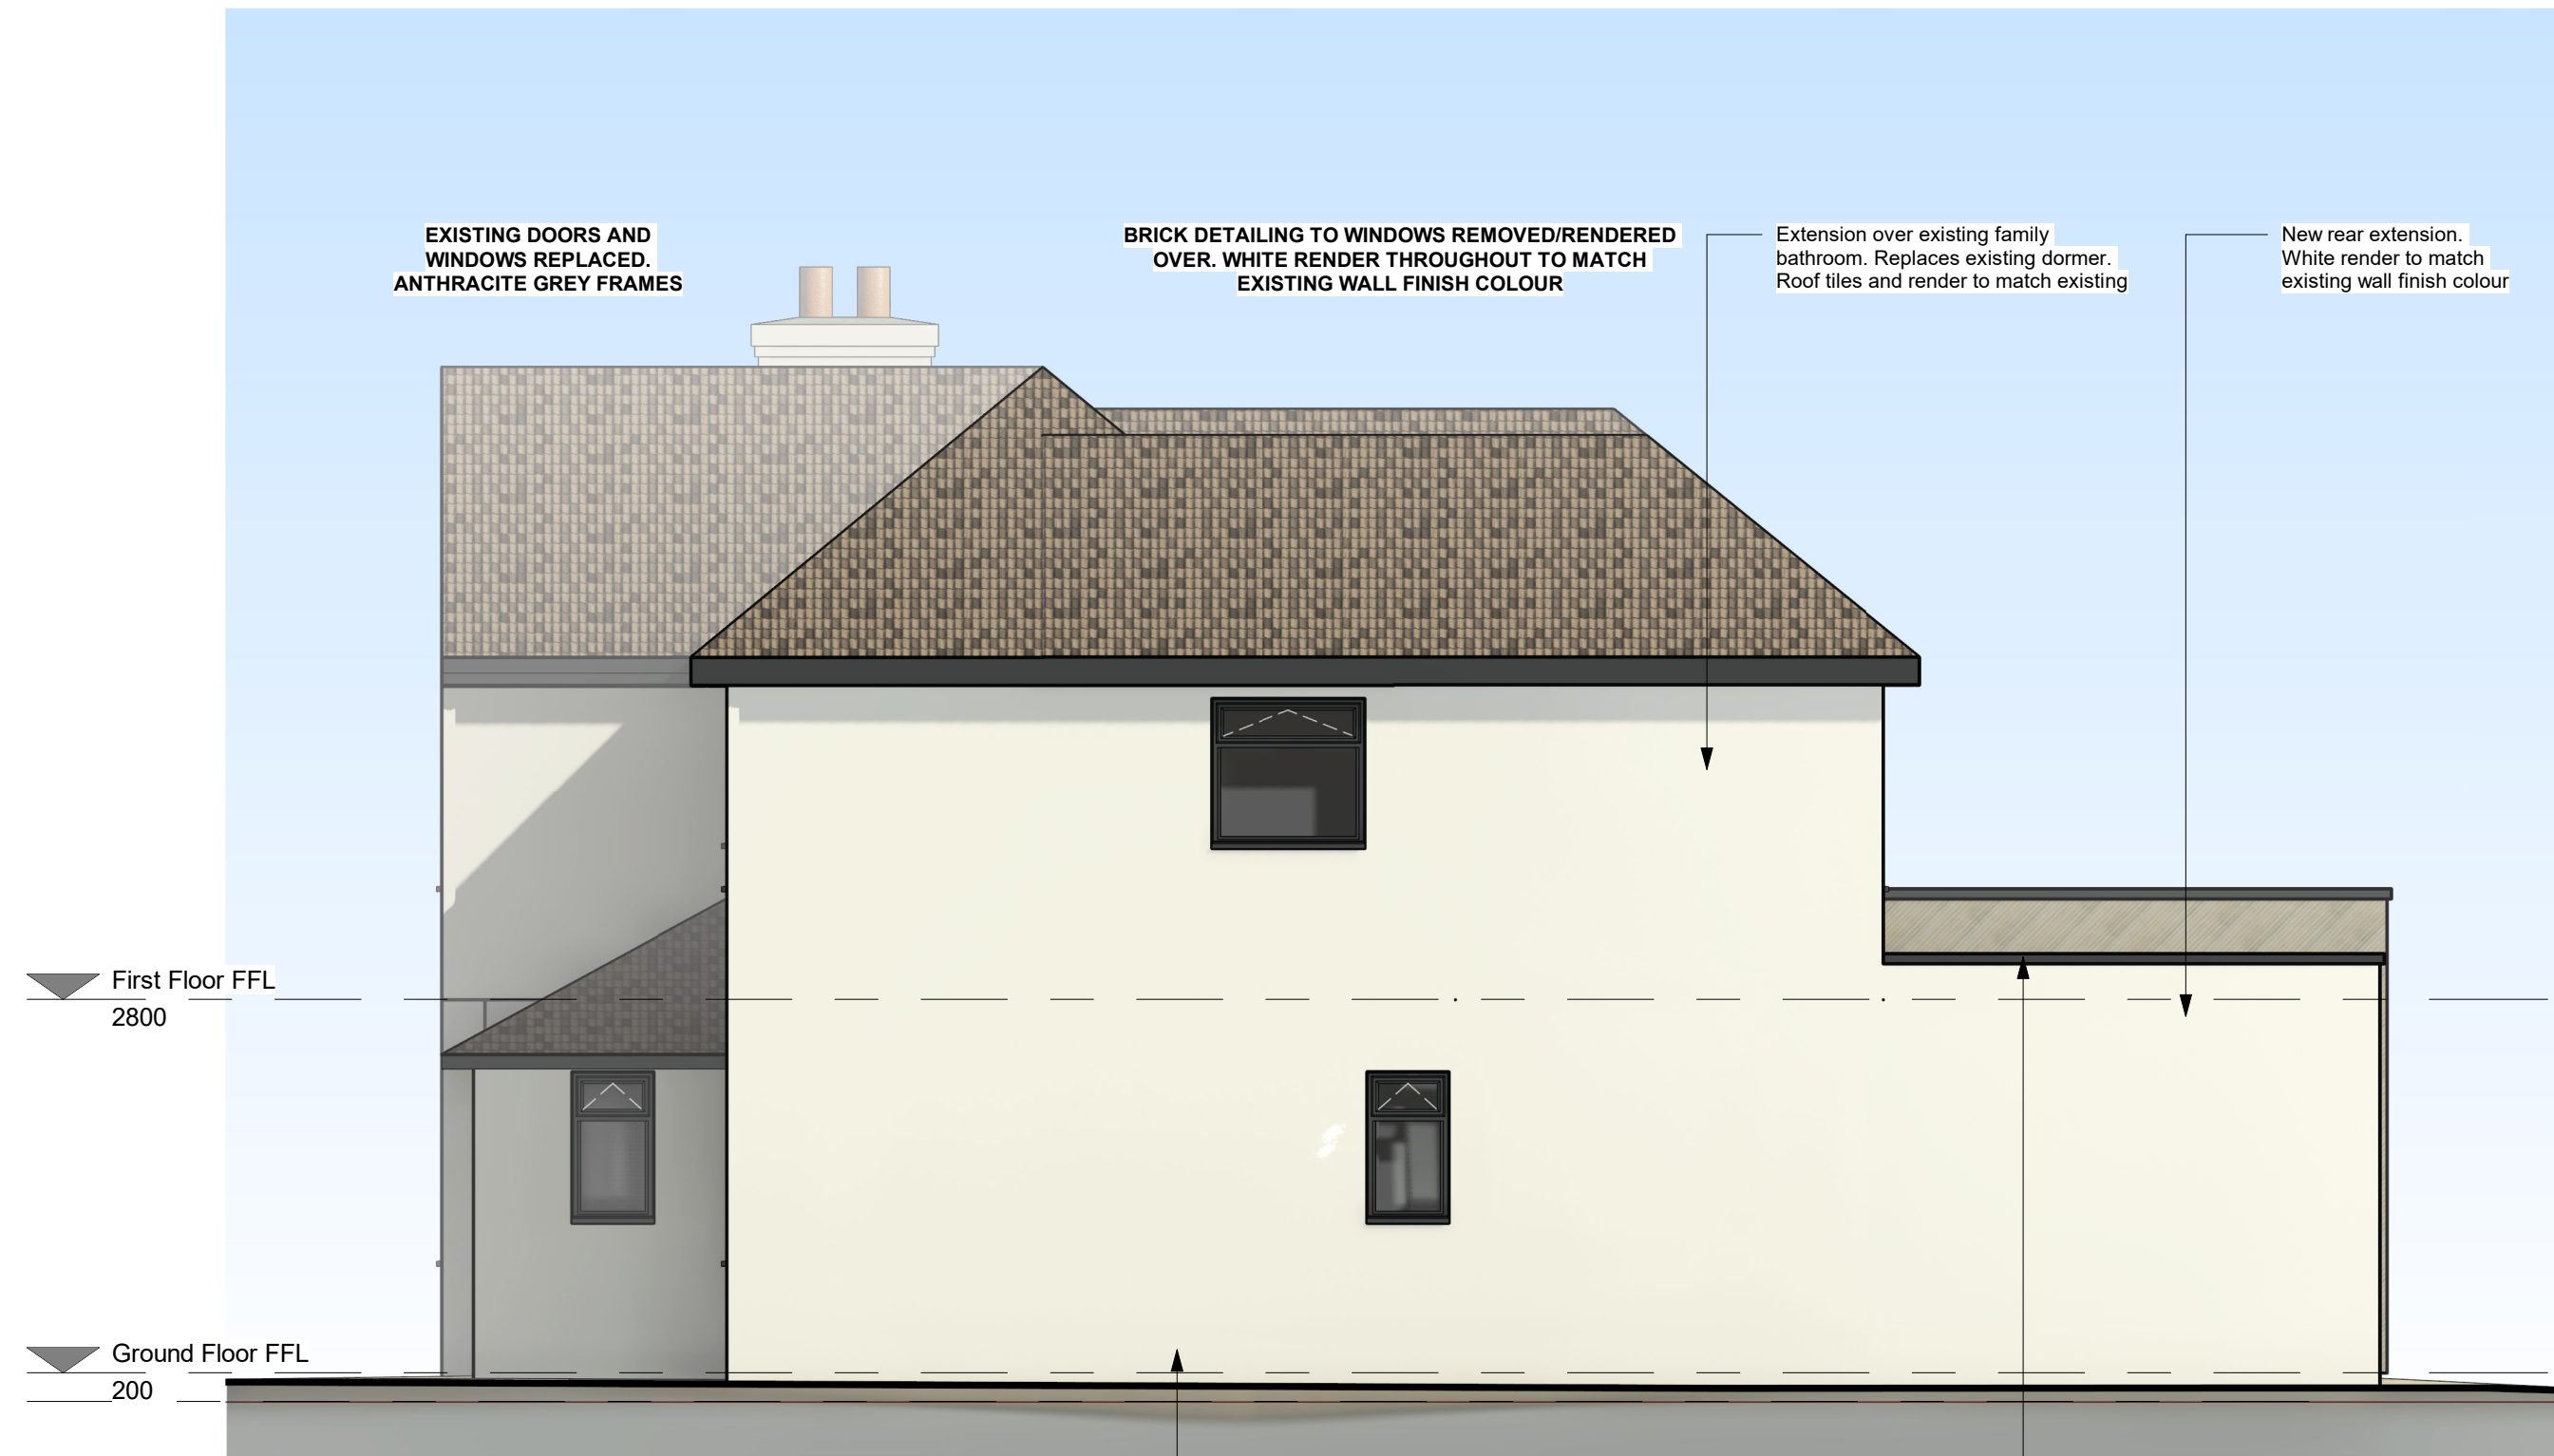

Side Elevation
1 : 50

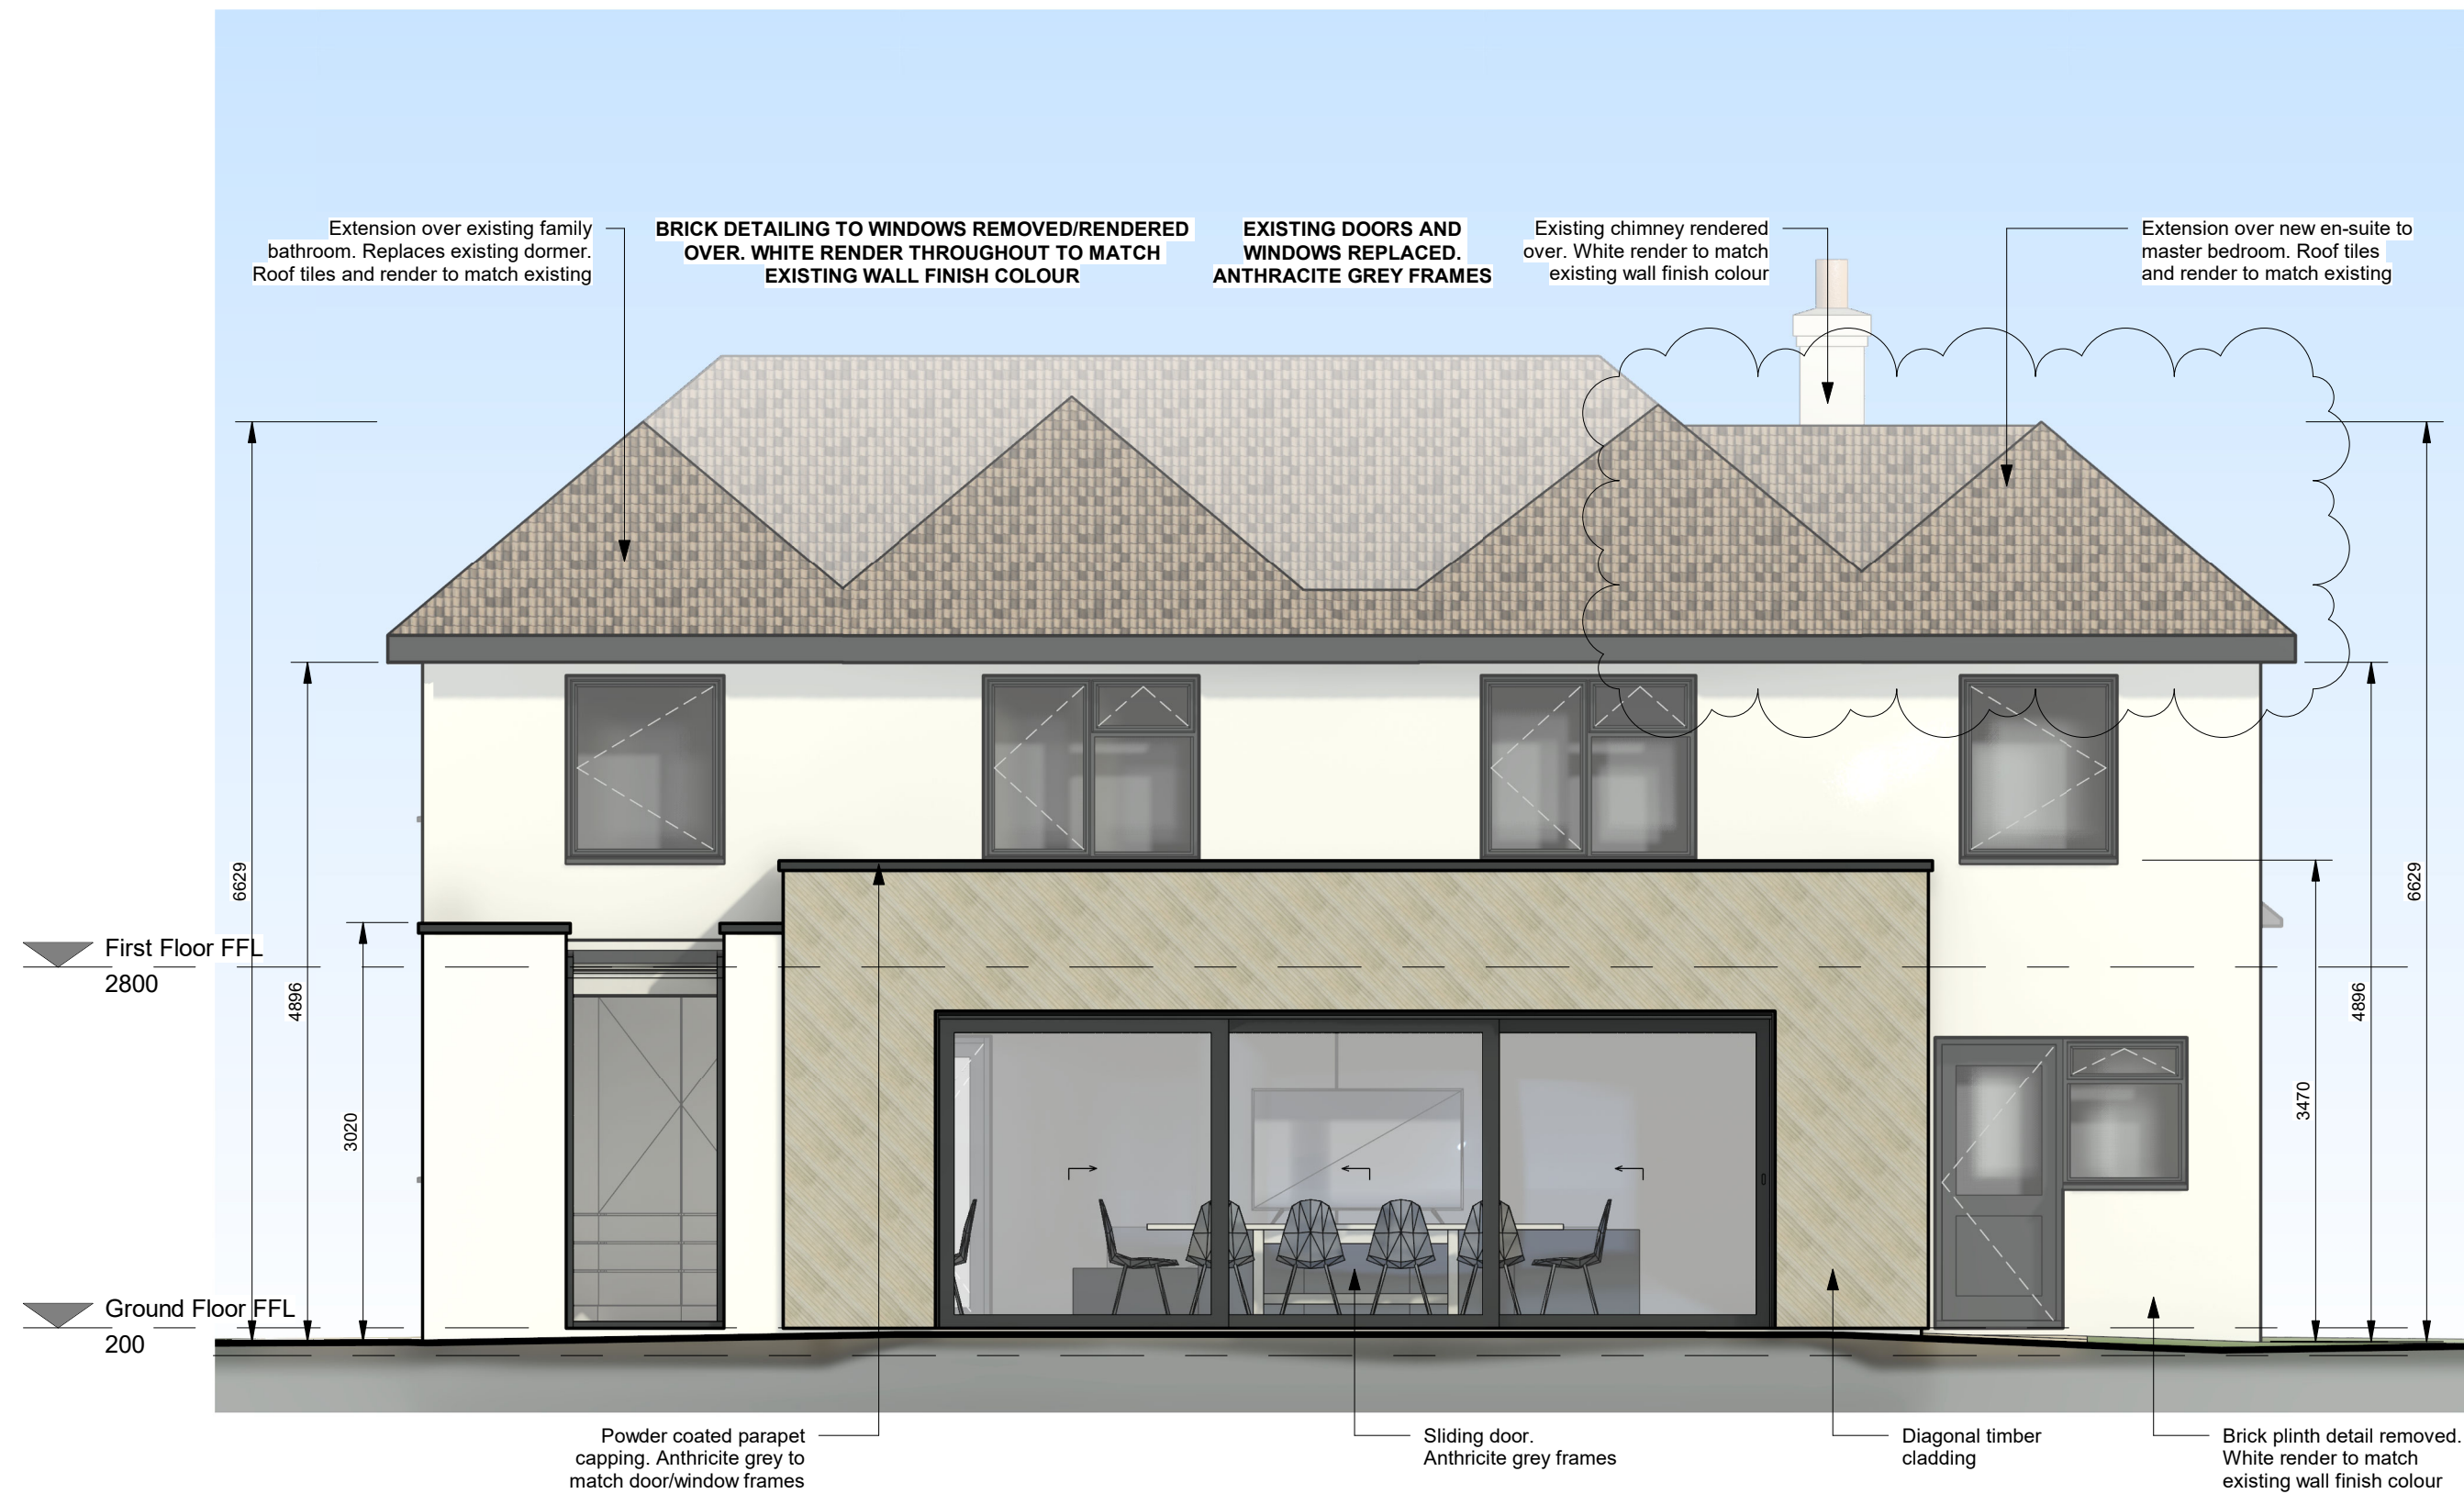

Rear Elevation
1 : 50

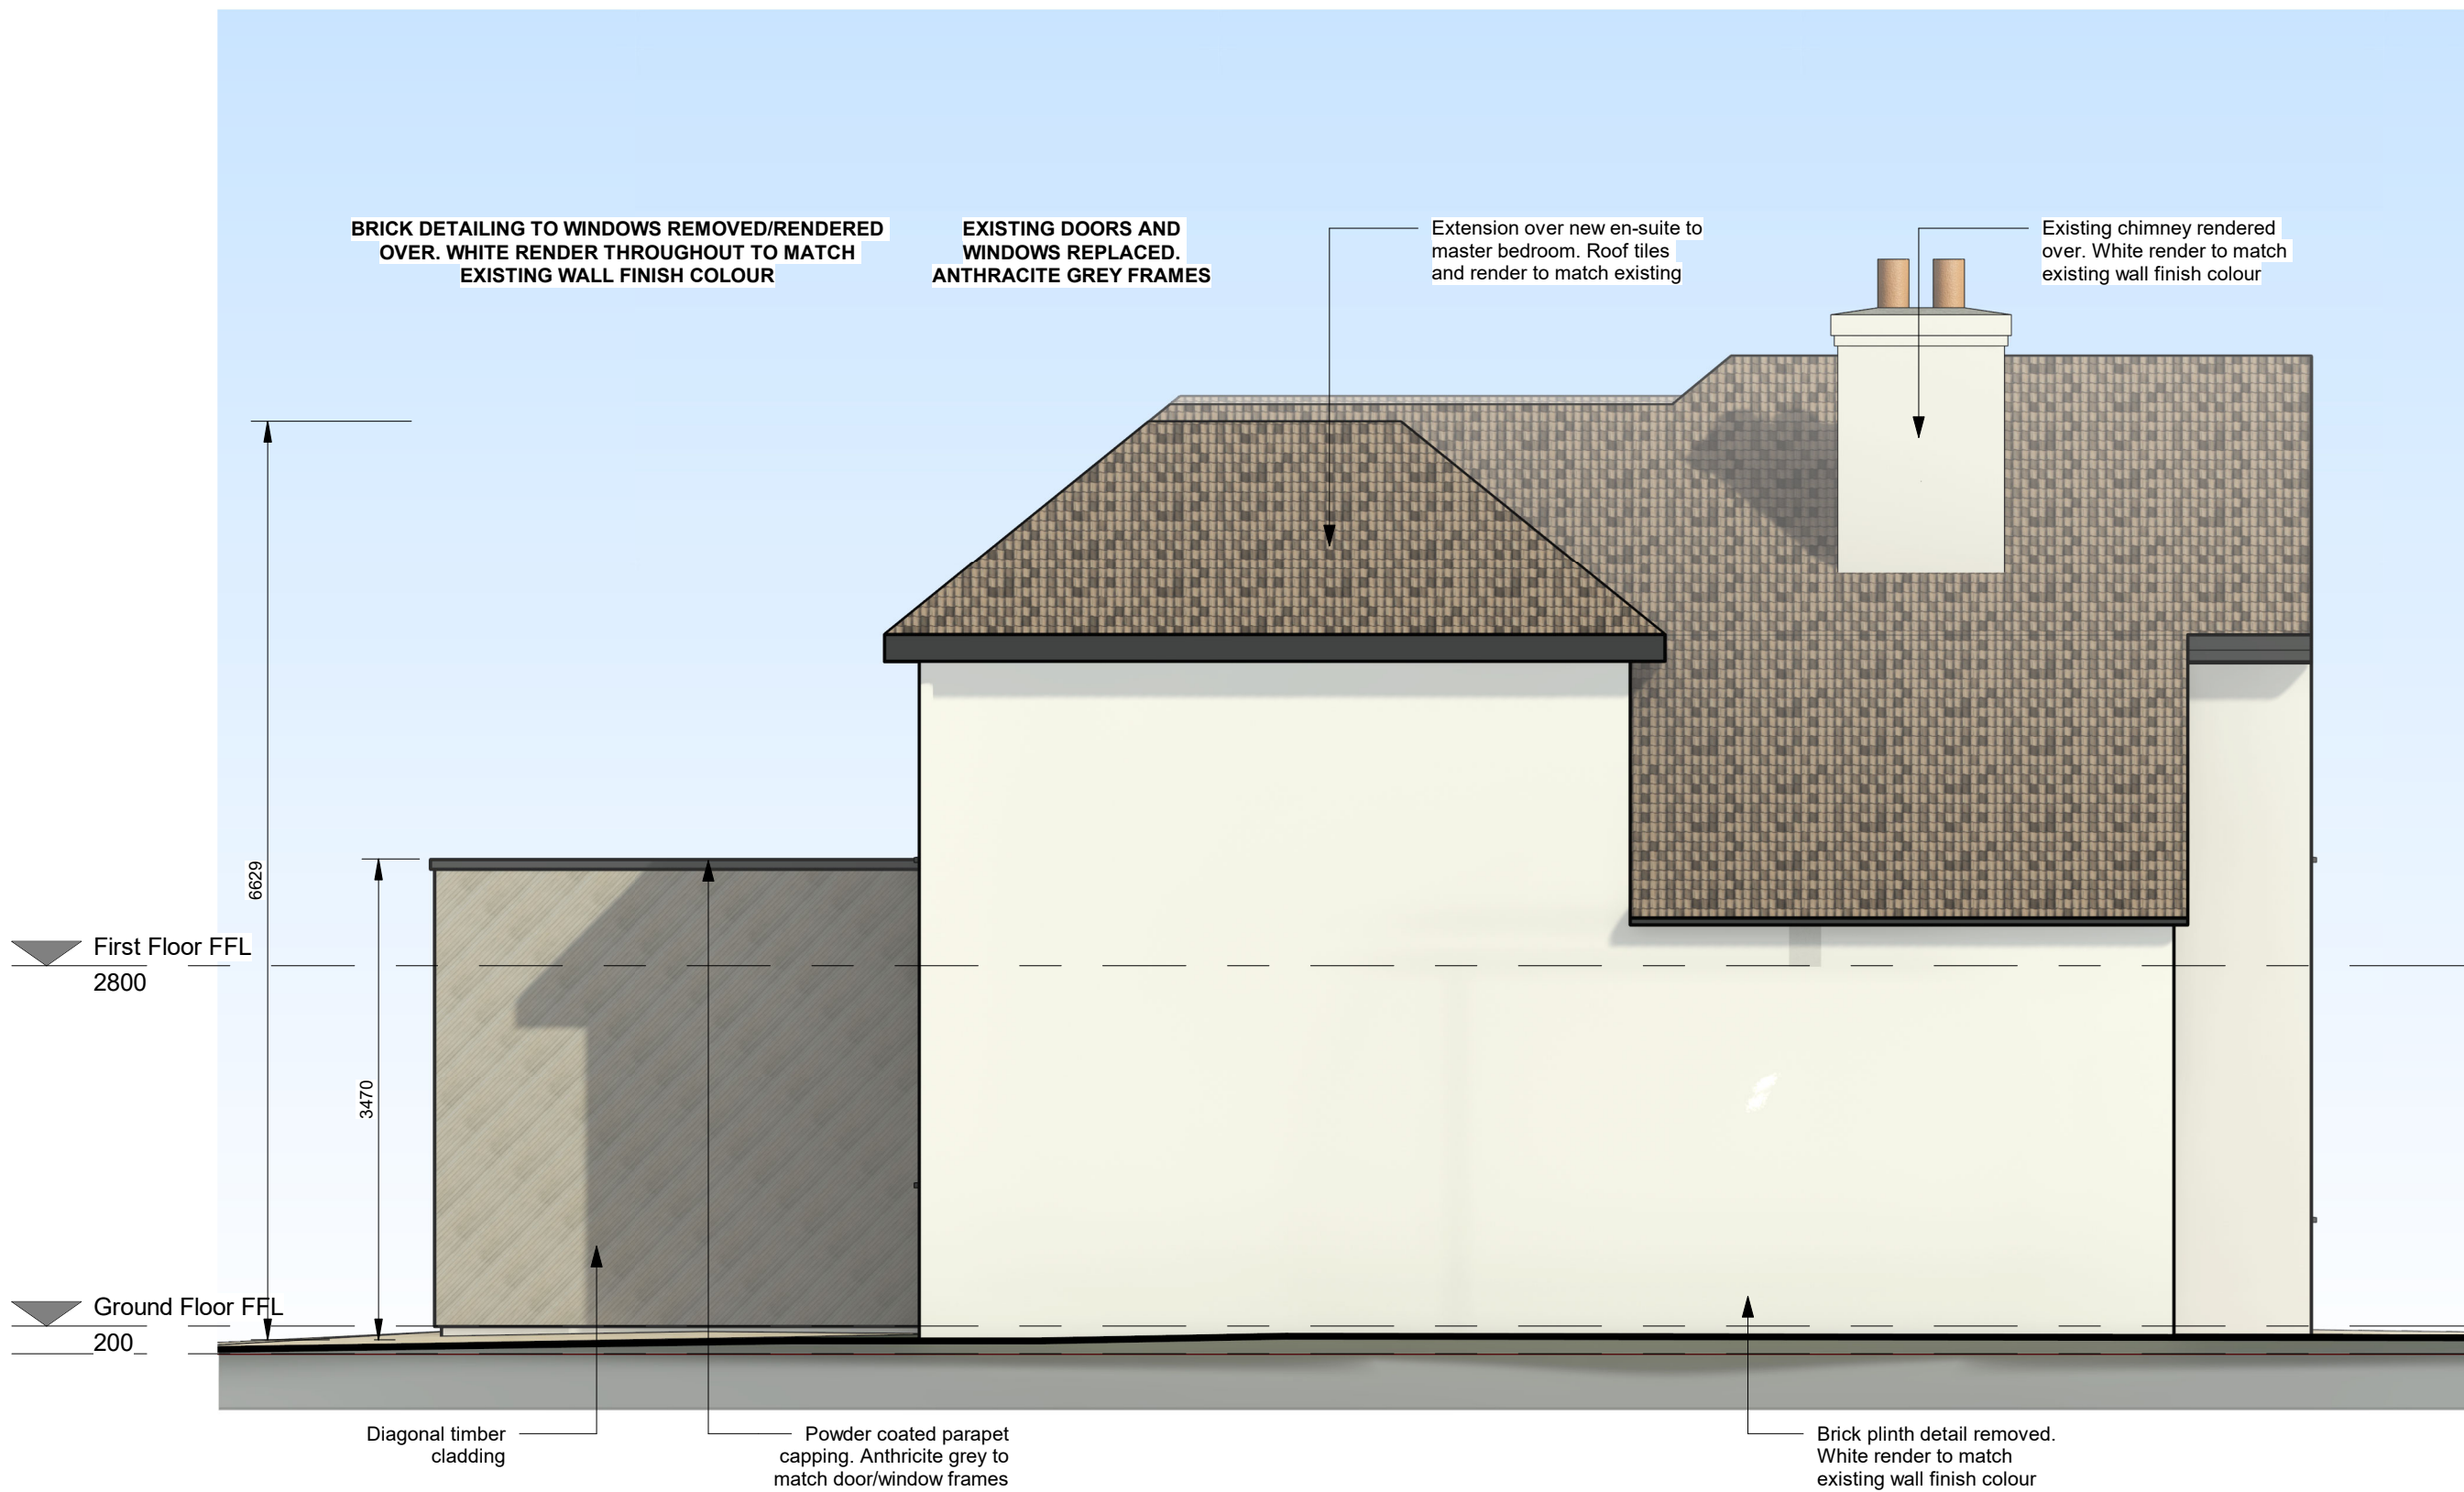


Side Elevation
1 : 50

PLANNING

The drawing and design is for use only in connection with the project described. The drawing and design is the property of Design Work Studios and must not be released, copied or used without written consent. All dimensions and settings are to be checked on-site before construction. Do not make from the drawing. The drawing is to be used in conjunction with all other information relevant to the project. Any apparent discrepancies are to be brought to the attention of Design Work Studios.

REV	AMENDMENT	BY	CHECK	DATE
A	Changes following design meeting	VZ	VZ	29.07.21
B	Planning Issue	VZ	VZ	03.08.21
C	Notes revised	VZ	VZ	03.08.21
D	Roof over proposed en-suite extension revised	VZ	VZ	30.08.21

 

0 0.5 1 1.5 2 2.5 m
Scale 1 : 50

CLIENT
James Adams &
Jennifer Evans

PROJECT
31 Cockney Hill,
Tilehurst, Reading
RG30 4HF

Design Work
Studios Ltd.

59A PEACH ST. WOKINGHAM,
BERKSHIRE, RG40 1XP
WWW.DESIGNWORKSTUDIOS.CO.UK
INFO@DESIGNWORKSTUDIOS.CO.UK
T 0118 357 0971

TITLE
Proposed Elevations

DRAWING NUMBER
1461_PR
REV
D
EL-01