





PROPOSED FRONT ELEVATION



PROPOSED SIDE ELEVATION

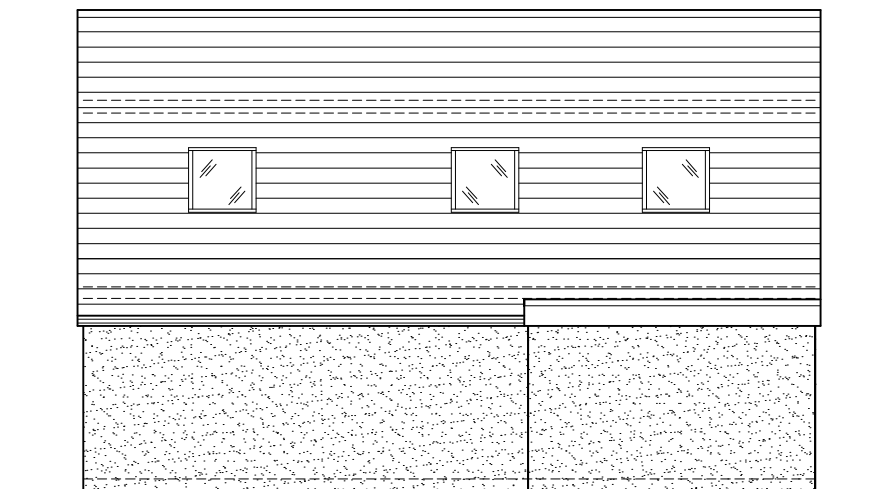

PROPOSED REAR ELEVATION

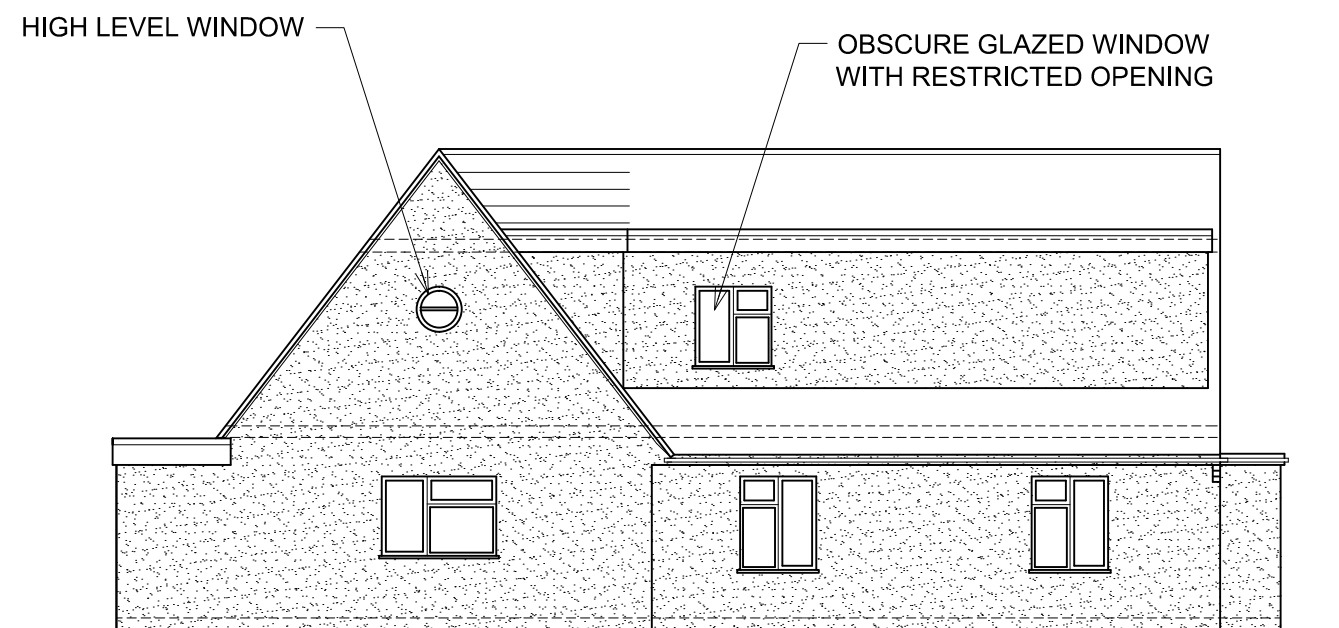

PROPOSED SIDE ELEVATION

0 0.5 1 1.5 2 3 4 5m
SCALE 1:100

PROJECT:
4 COPSE AVENUE
CAVERSHAM
RG4 6LX

DRAWING TITLE:
PROPOSED
ELEVATIONS



CREATIVE DESIGN
& STRUCTURE

UNIT 1, HENSON HOUSE, NEWTOWN ROAD
HENLEY-ON-THAMES, RG9 1HG
TEL: 01491411922

DRAWN: ER
SCALE: 1:100 @ A3
DATE: APRIL 2021
STATUS: PLANNING

DRAWING NO. REV.
12721-06 B