



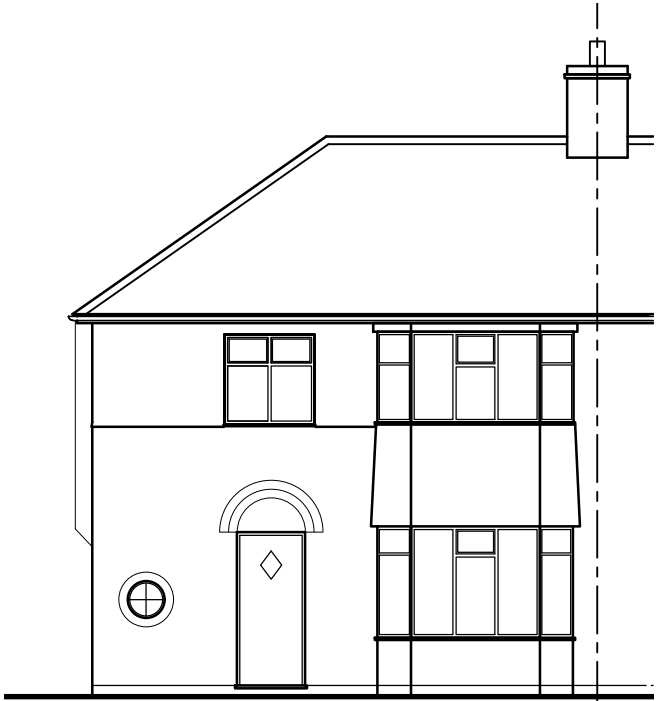


SOUTH-EAST ELEVATION

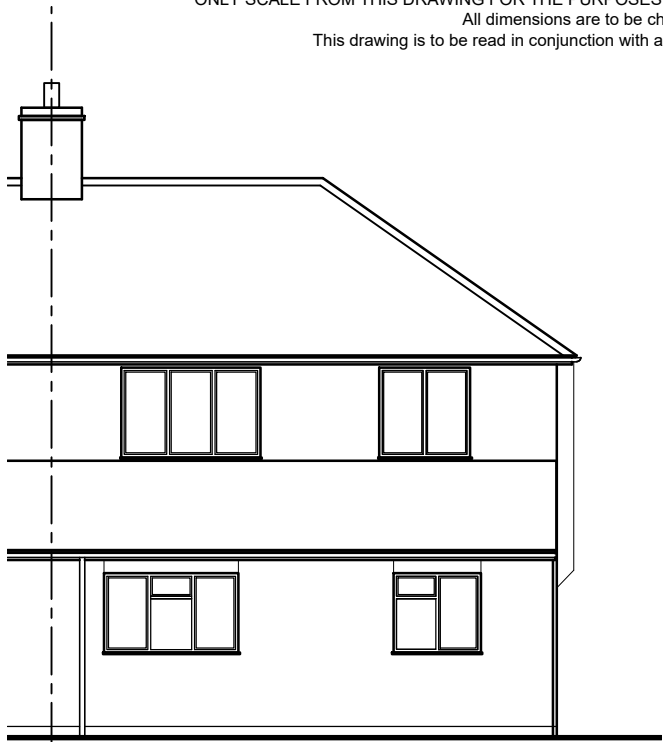


SOUTH-WEST ELEVATION



NORTH-WEST ELEVATION

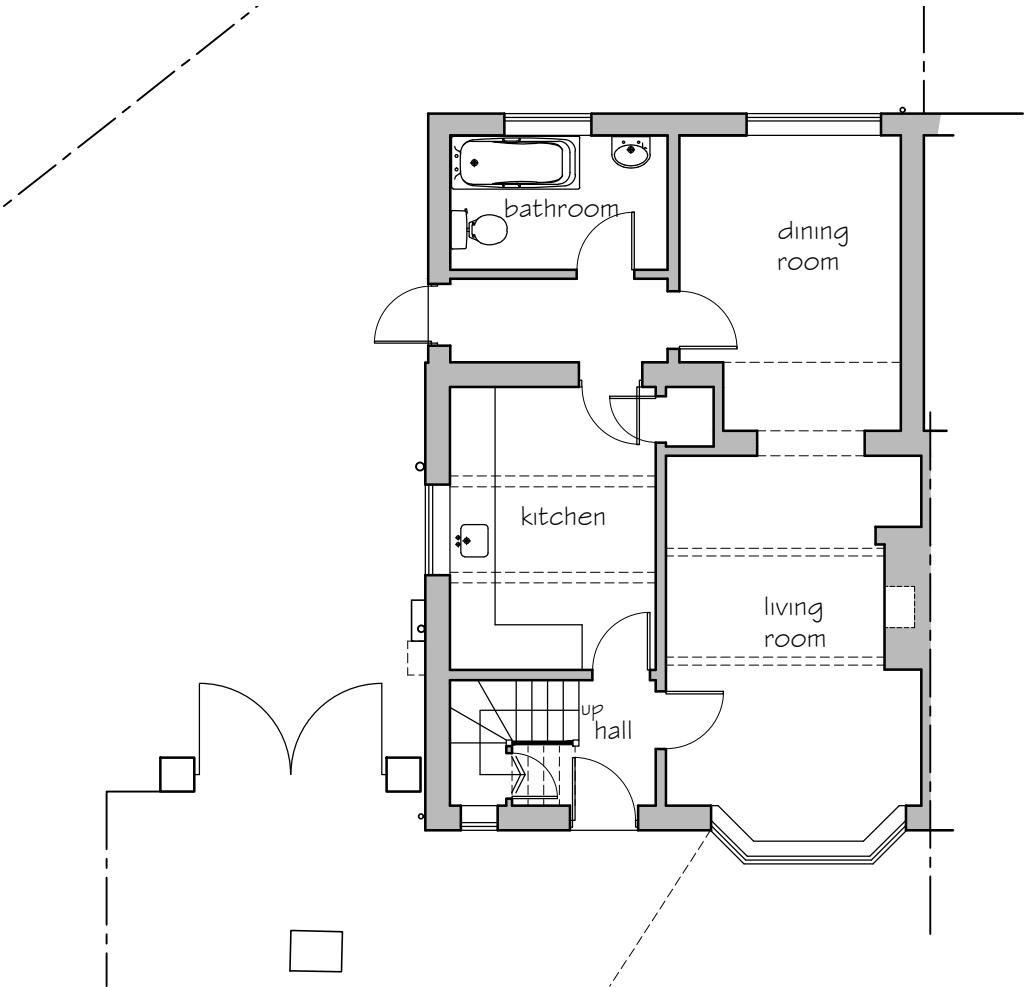

GROUND FLOOR PLAN

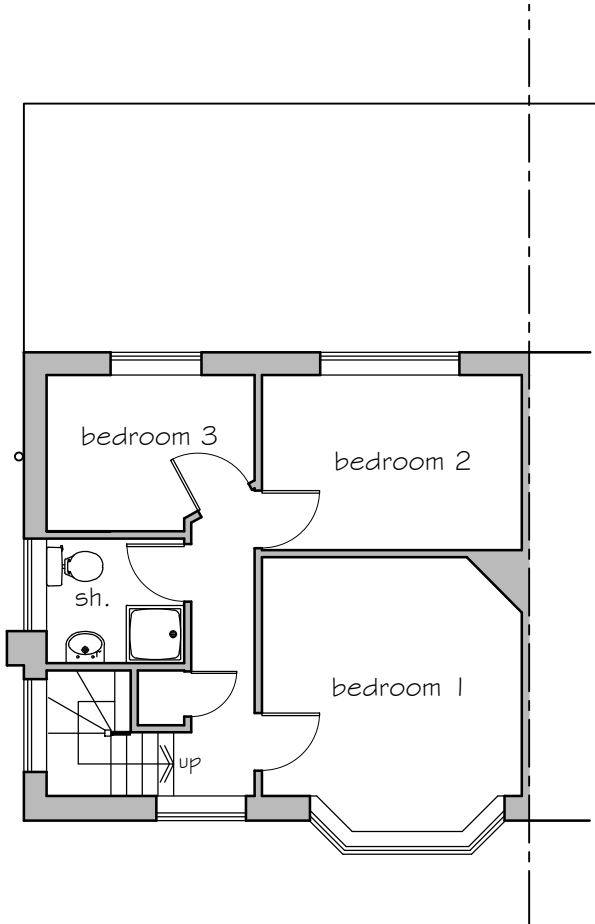

FIRST FLOOR PLAN

0 1 2 3 4m
Scale 1:100

No. Revision		Date		
Project		Project No	Drg No	Rev
Proposed extensions and alterations		AL 01539	03	-
1, Valentine Crescent, Caversham, Reading, RG4 5JL		Scale	Drawn by	
Drawing Title		1:100 @ A3	CG	
Existing Plan and Elevations		Date	April 2021	
Rowan Lodge Φ Southend Road Φ Southend Bradfield Φ RG7 6ES				
tel: 0118 9745100 Φ e-mail: enquiries@archytas.co.uk				
Architectural Design Services Φ Planning Φ Building Design Φ Surveying				
New Build Φ Extensions Φ Residential and Commercial Φ Listed Buildings				

The logo for Archytas, featuring a large, stylized red Greek letter alpha (α) followed by the word "rchytas" in a black, sans-serif font.

