





EXISTING ELEVATIONS
Scale 1:100

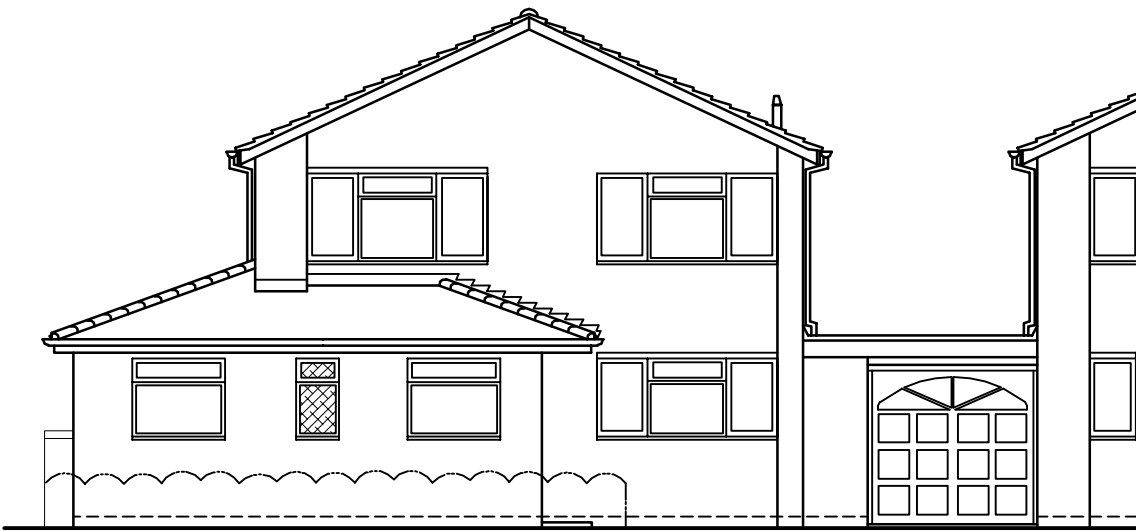

FRONT ELEVATION

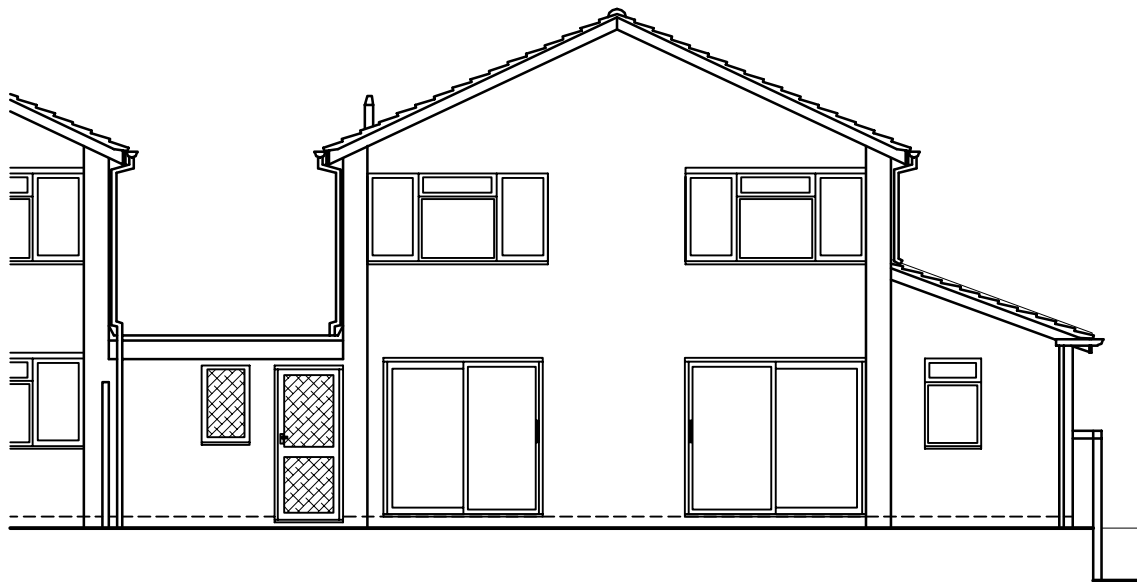


BACK ELEVATION

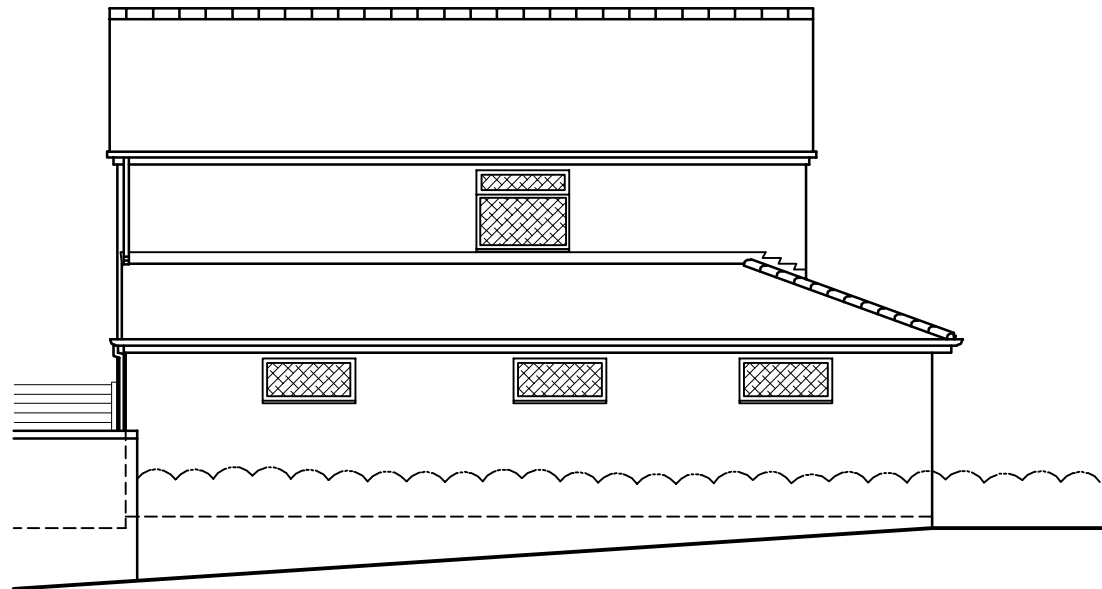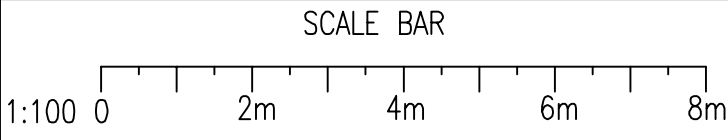


SIDE ELEVATION


EXISTING PLANS
Scale 1:100

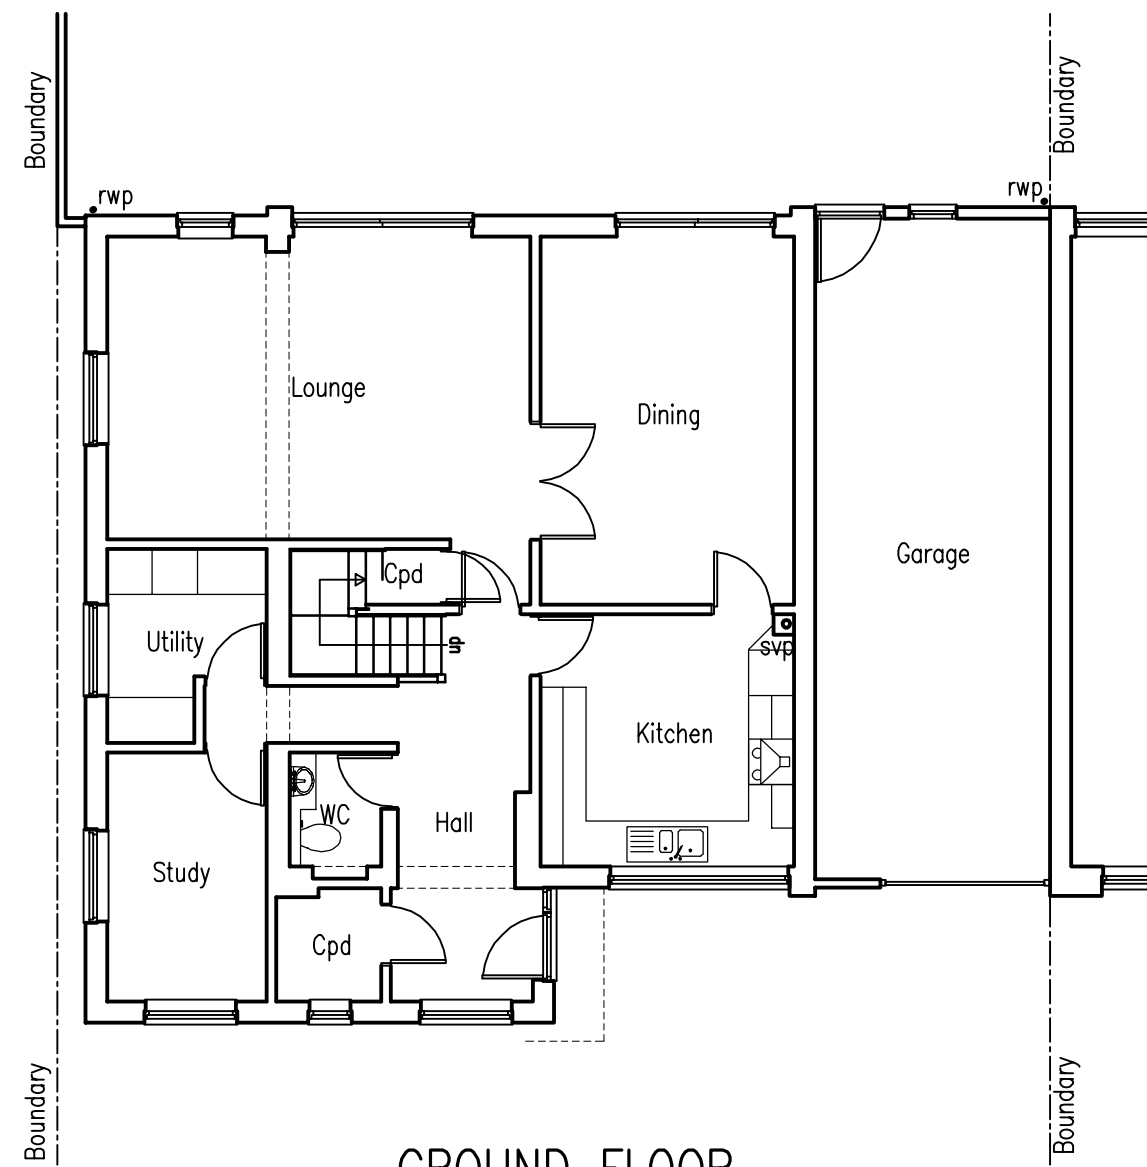


GROUND FLOOR

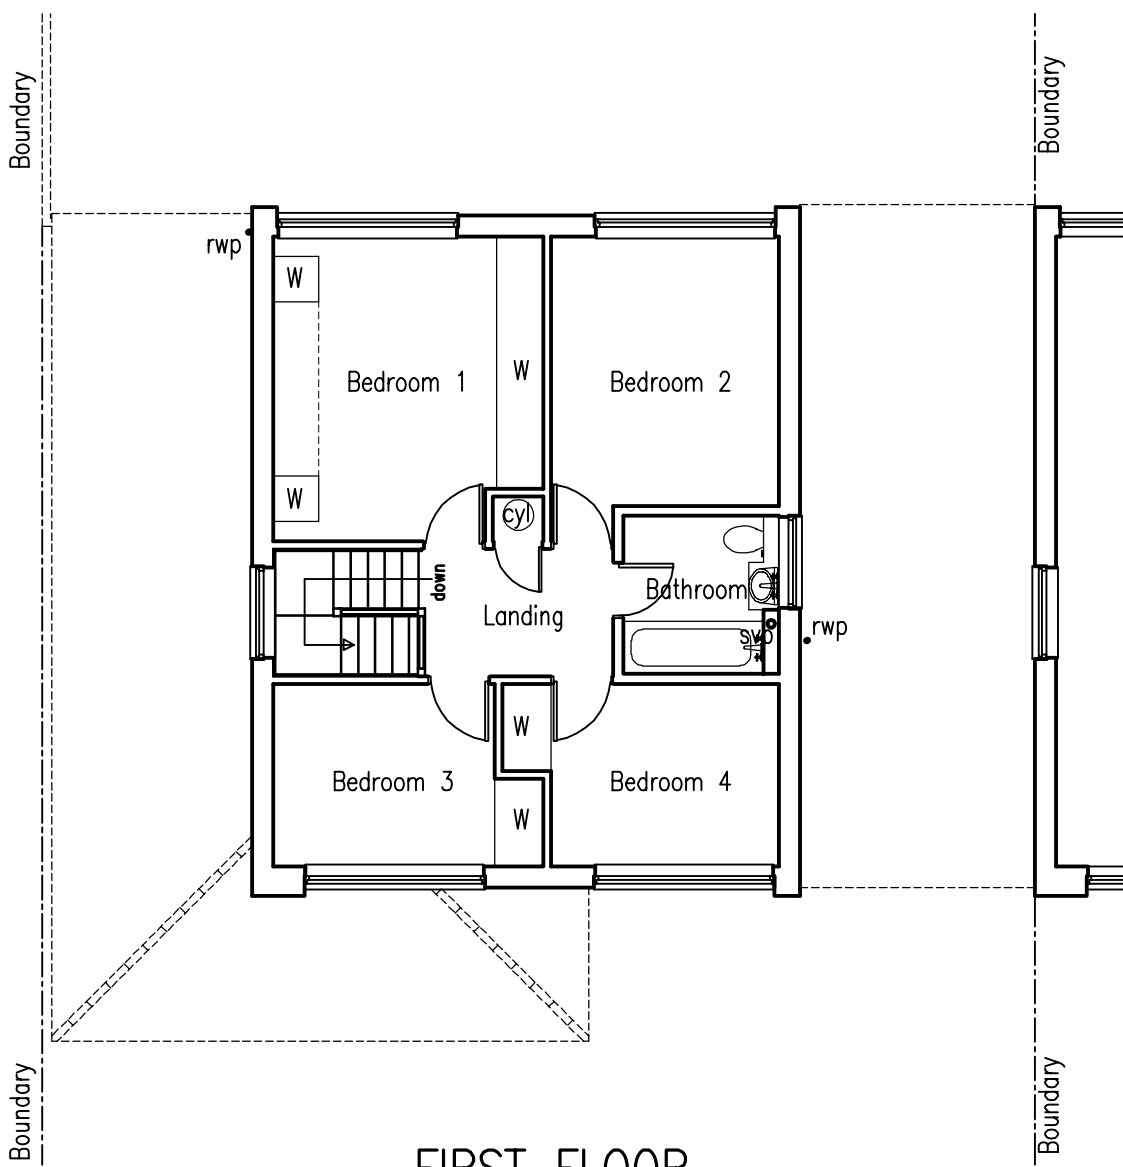

FIRST FLOOR

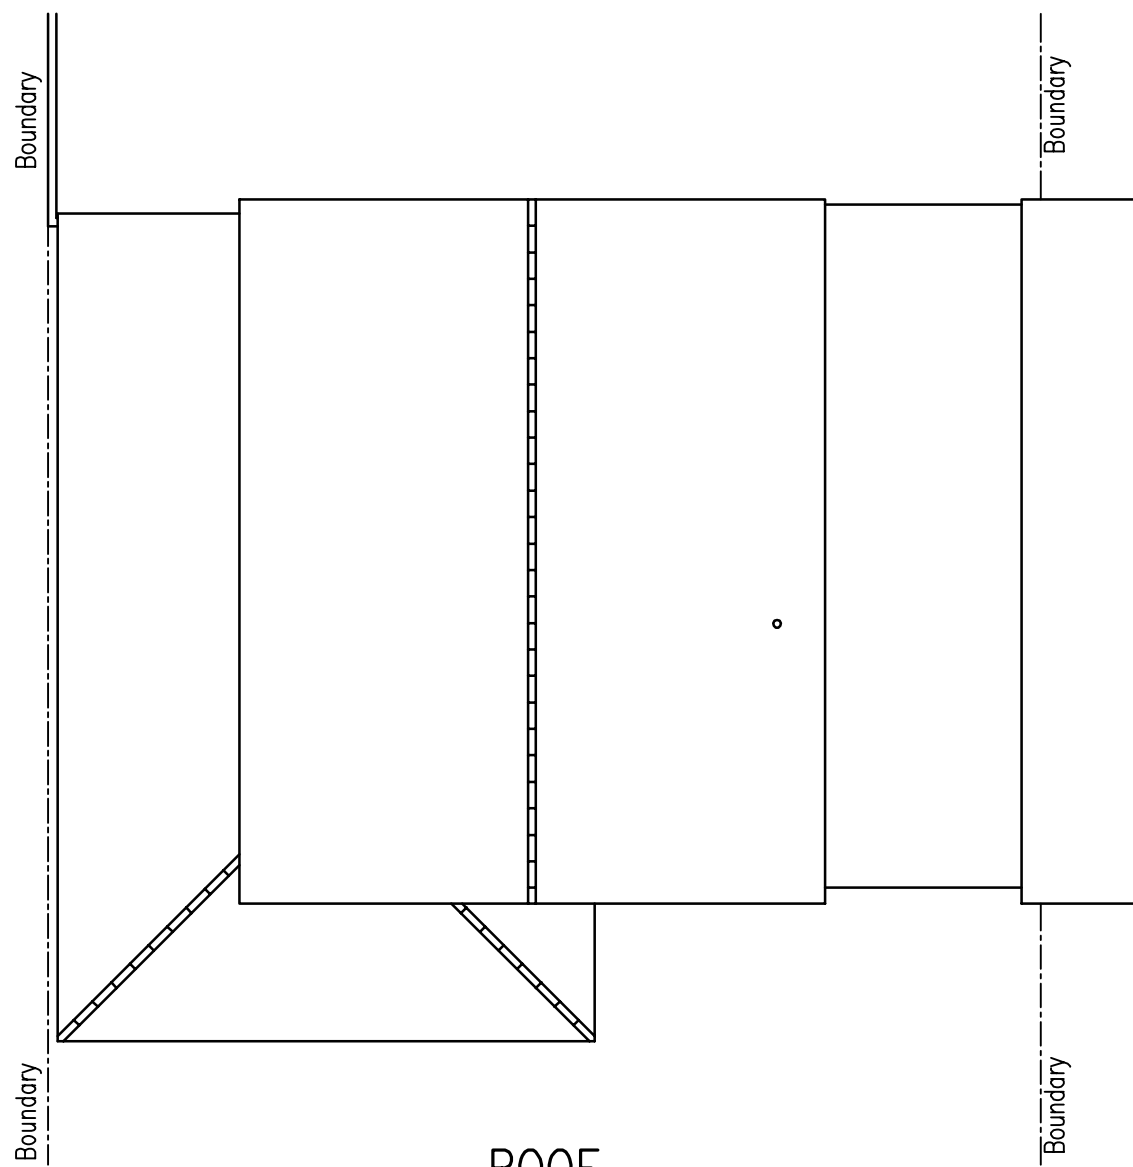

ROOF

 

Plan Ahead
Drawing Services

26 Lamden Way, Burghfield Common, Reading, RG7 3LZ
Tel: 0118 9836039 Mobile Tel: 07940 828650 E-Mail: plan.ahead@btinternet.com
Website: www.plan-ahead-drawing-services.co.uk

REVISIONS		
REF	DATE	DESCRIPTION

GENERAL NOTES

- DIMENSIONS ARE TO BE CHECKED ON SITE BEFORE WORK PROCEEDS
- ALL DIMENSIONS ARE IN MILLIMETRES UNLESS OTHERWISE STATED.
- THIS DRAWING IS NOT TO BE REPRODUCED WITHOUT THE PERMISSION OF PLAN AHEAD DRAWING SERVICES.

PROJECT
First floor side extension to:
12 KIRKHAM CLOSE
CAVERSHAM PARK VILLAGE
READING
RG4 6RD

DRAWING TITLE
EXISTING ELEVATIONS & PLANS

DATE 24/08/20	SCALE 1:100	PAPER A2
DRAWN BY D. HUI SH	DRAWING NUMBER 201008/01	REV.