



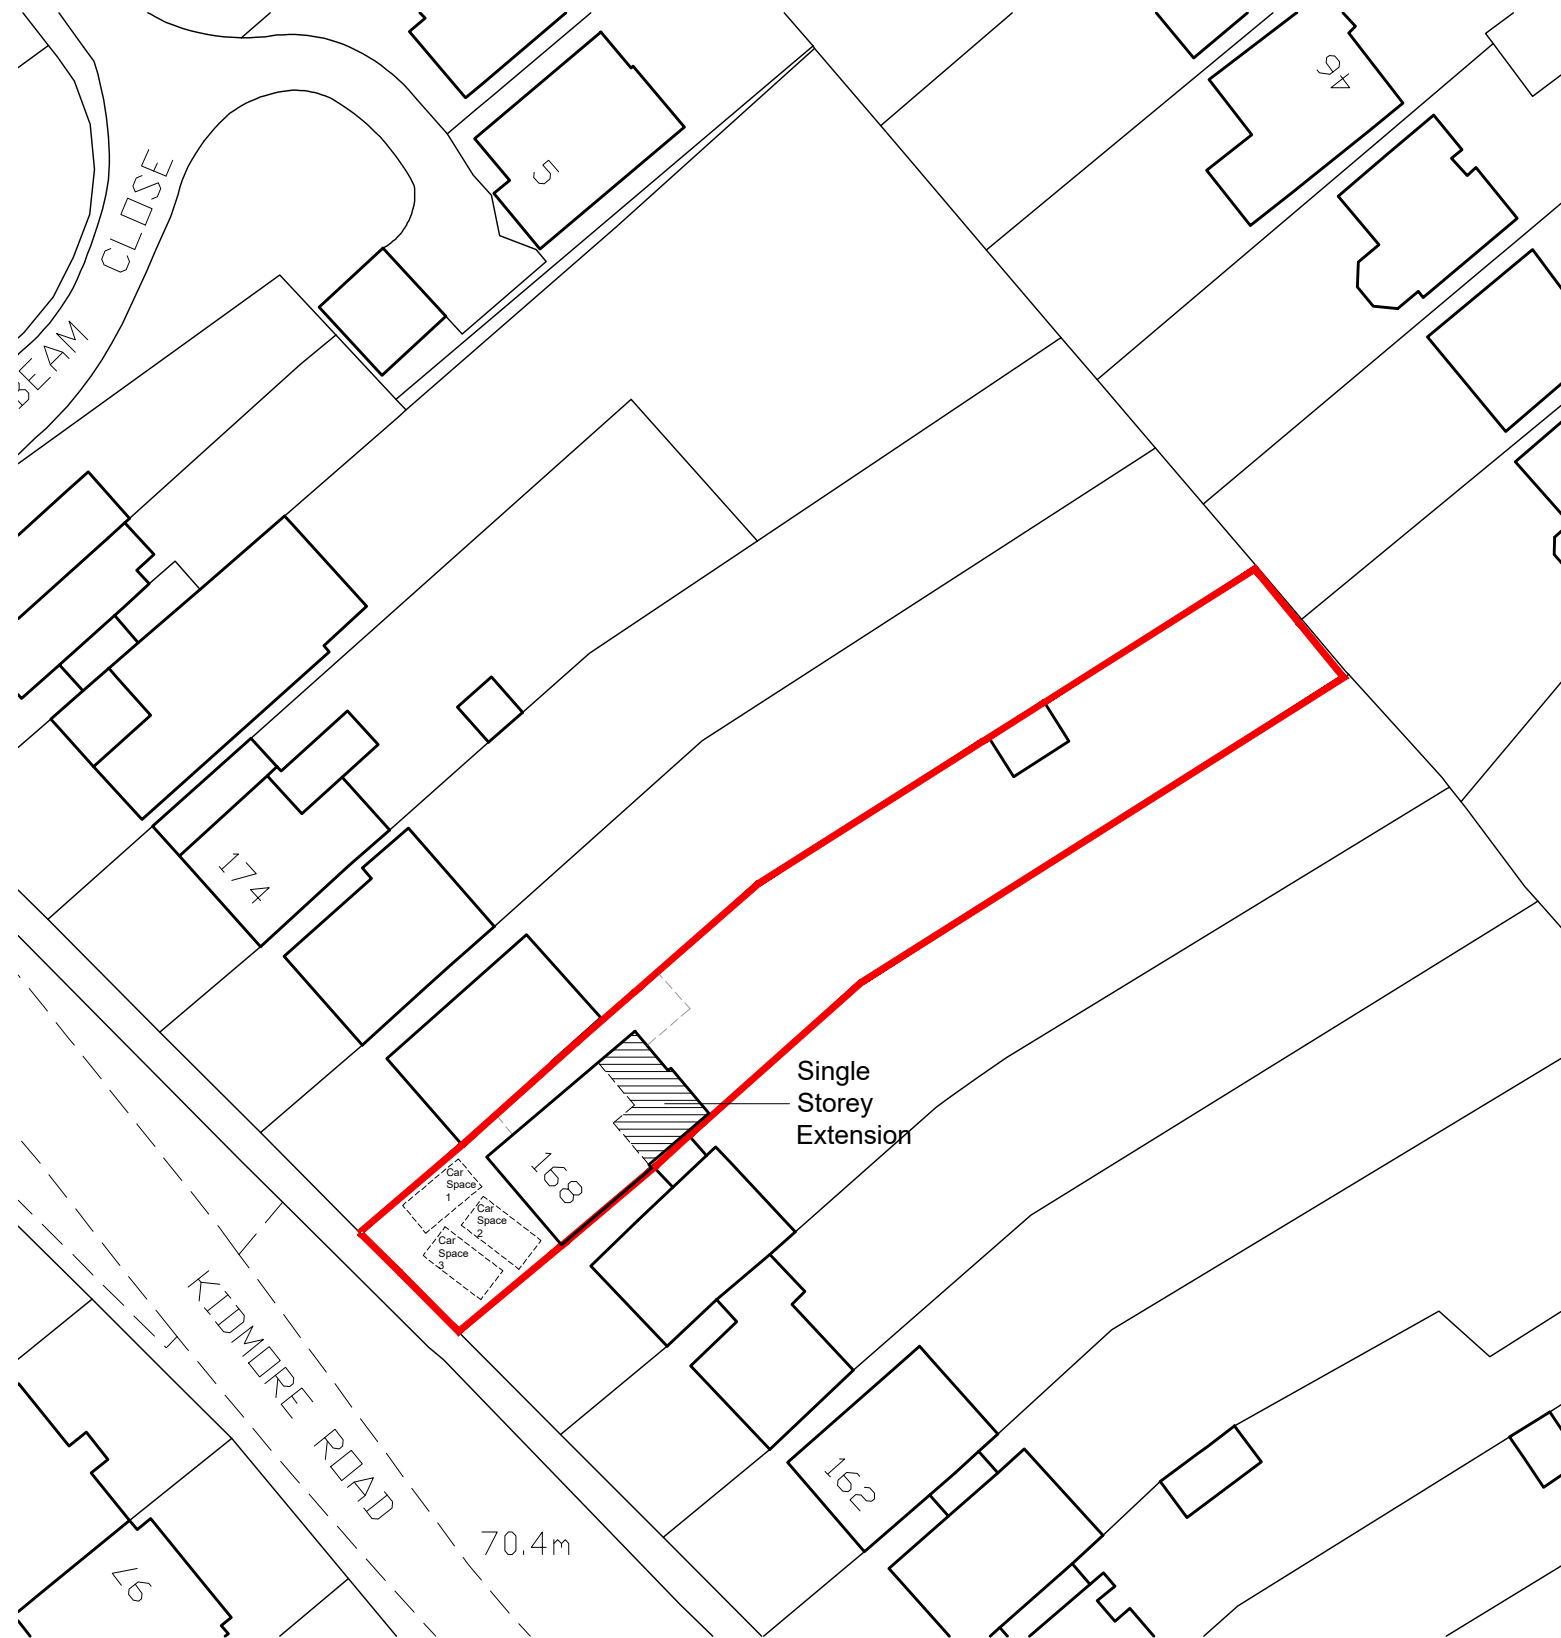

Site Plan 1:500 Scale

1:500 scale Bar

This Drawing has been produced for printing onto A3 size paper,

 

1:1250 scale Bar


This Drawing has been produced for printing onto A3 size paper,



© Crown copyright 2020 Ordnance Survey 100053143
Cadastral data is subject to Crown copyright and is reproduced with permission of HM Land Registry.



Location Plan 1:1250 Scale

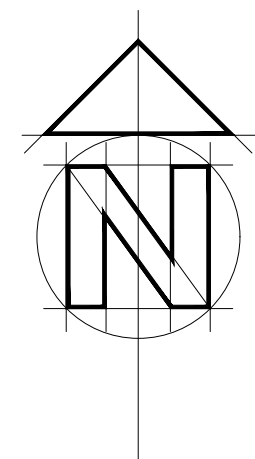

BA

14 Hornbeam Close
Wokingham
RG41 4UR
07515 355770

CLIENT **Mr & Mrs P Tutty**

JOB **168 Kidmore Road, Caversham
Reading, Berkshire, RG4 7ND**

DRG **SITE & LOCATION PLANS**

SCALE 1:1250 / 500 DRAWN P Bonney DATE December 2020

BA 0170

11