



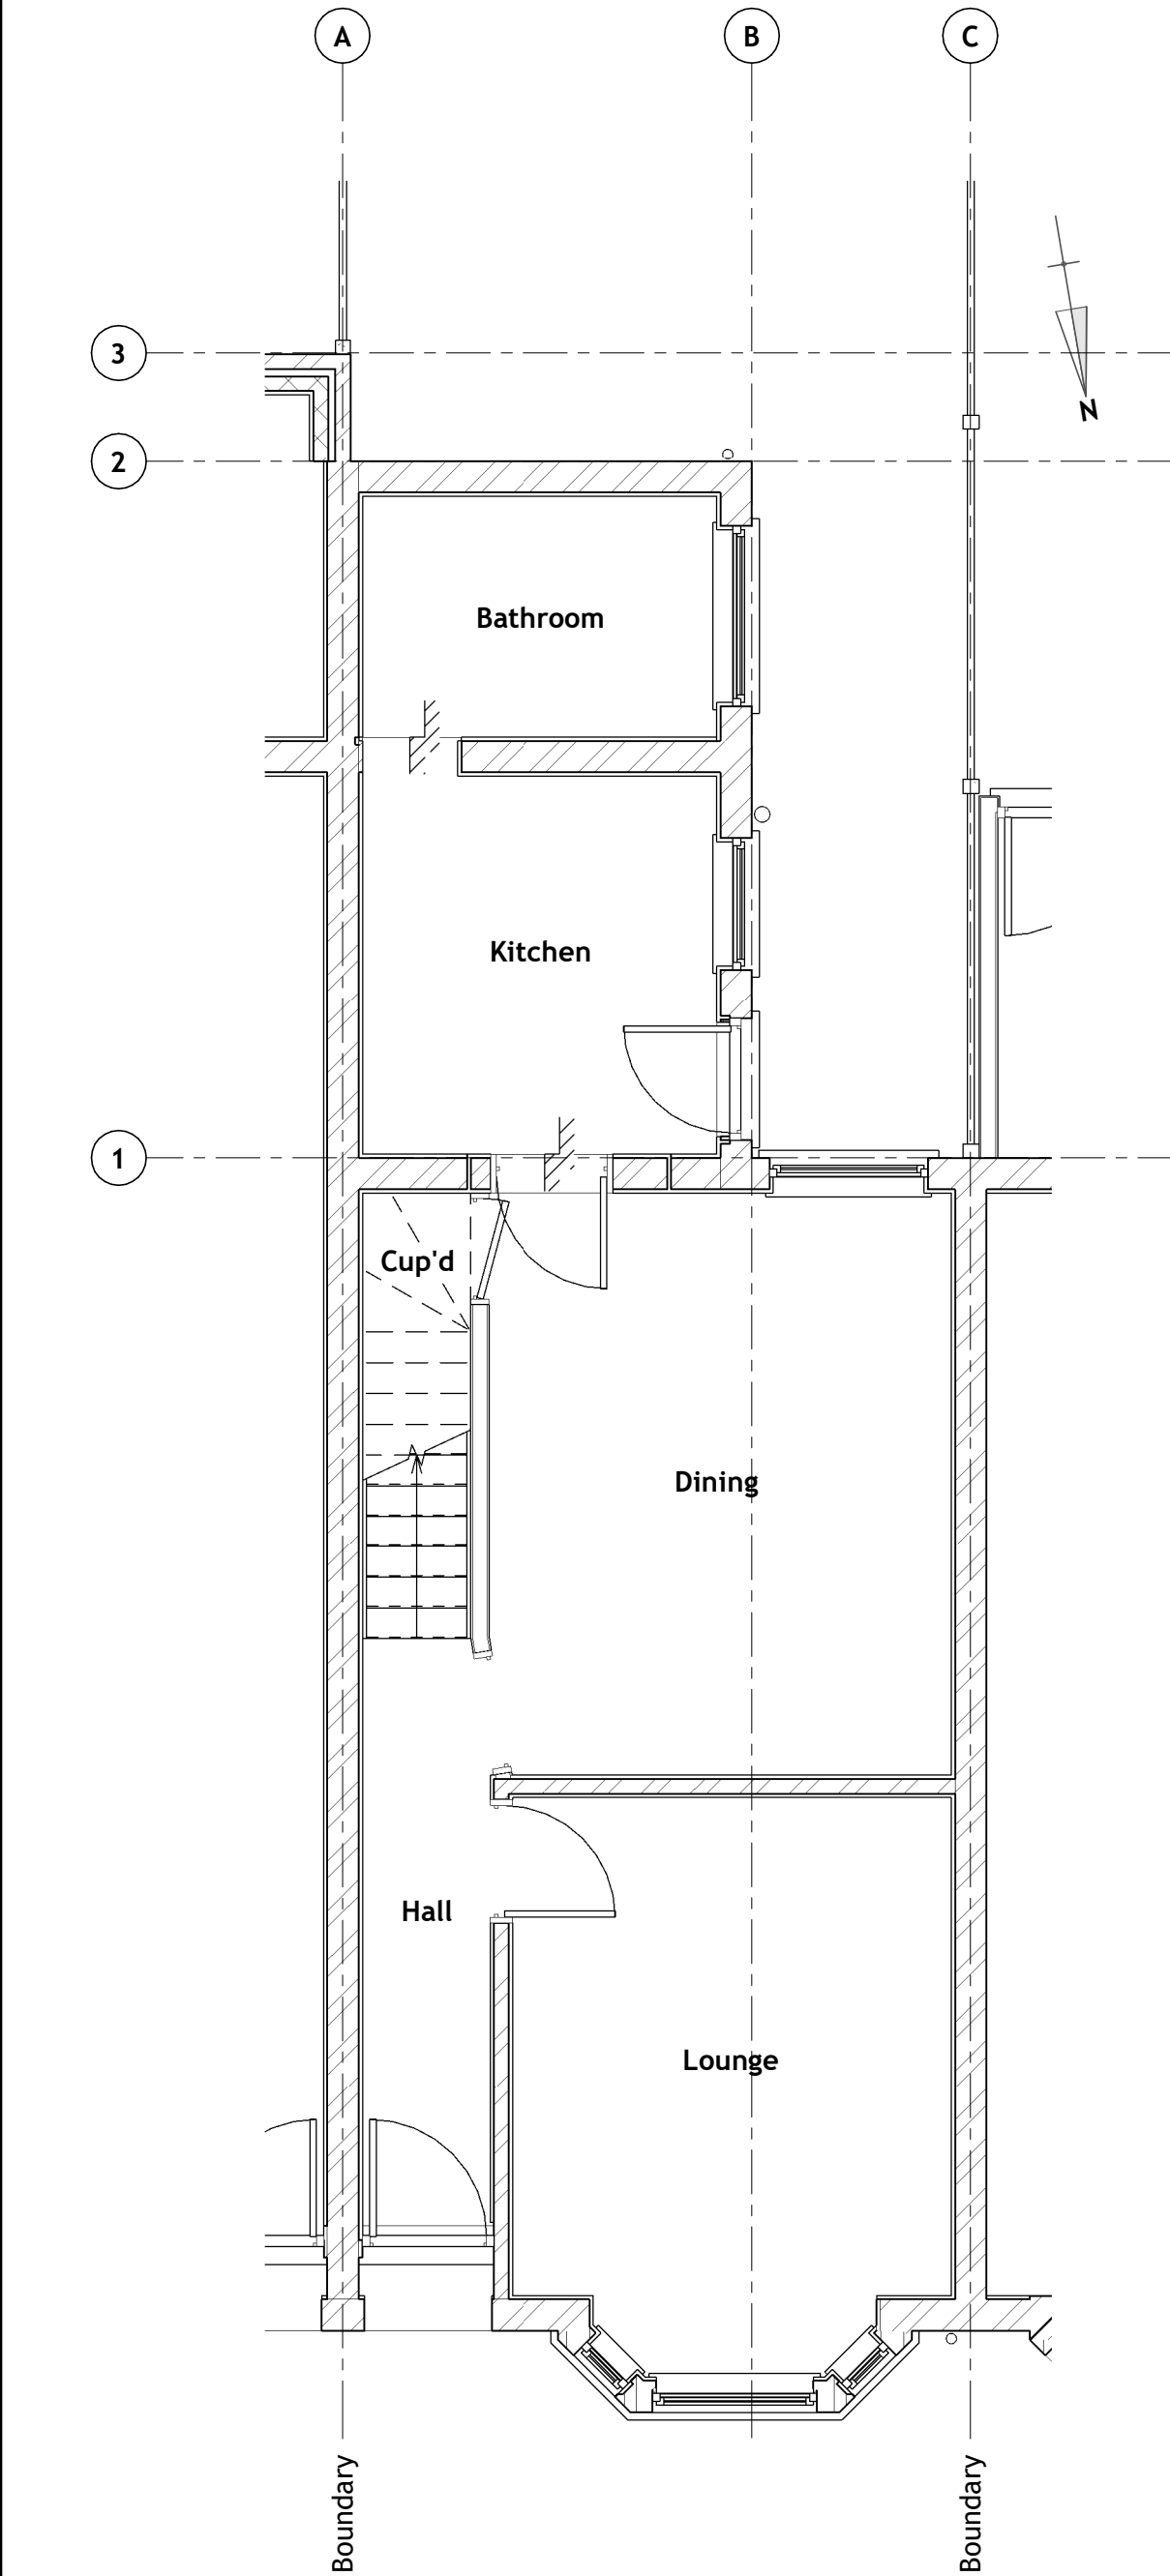


Existing GA
Ground Level Plan

Scale 1 : 50

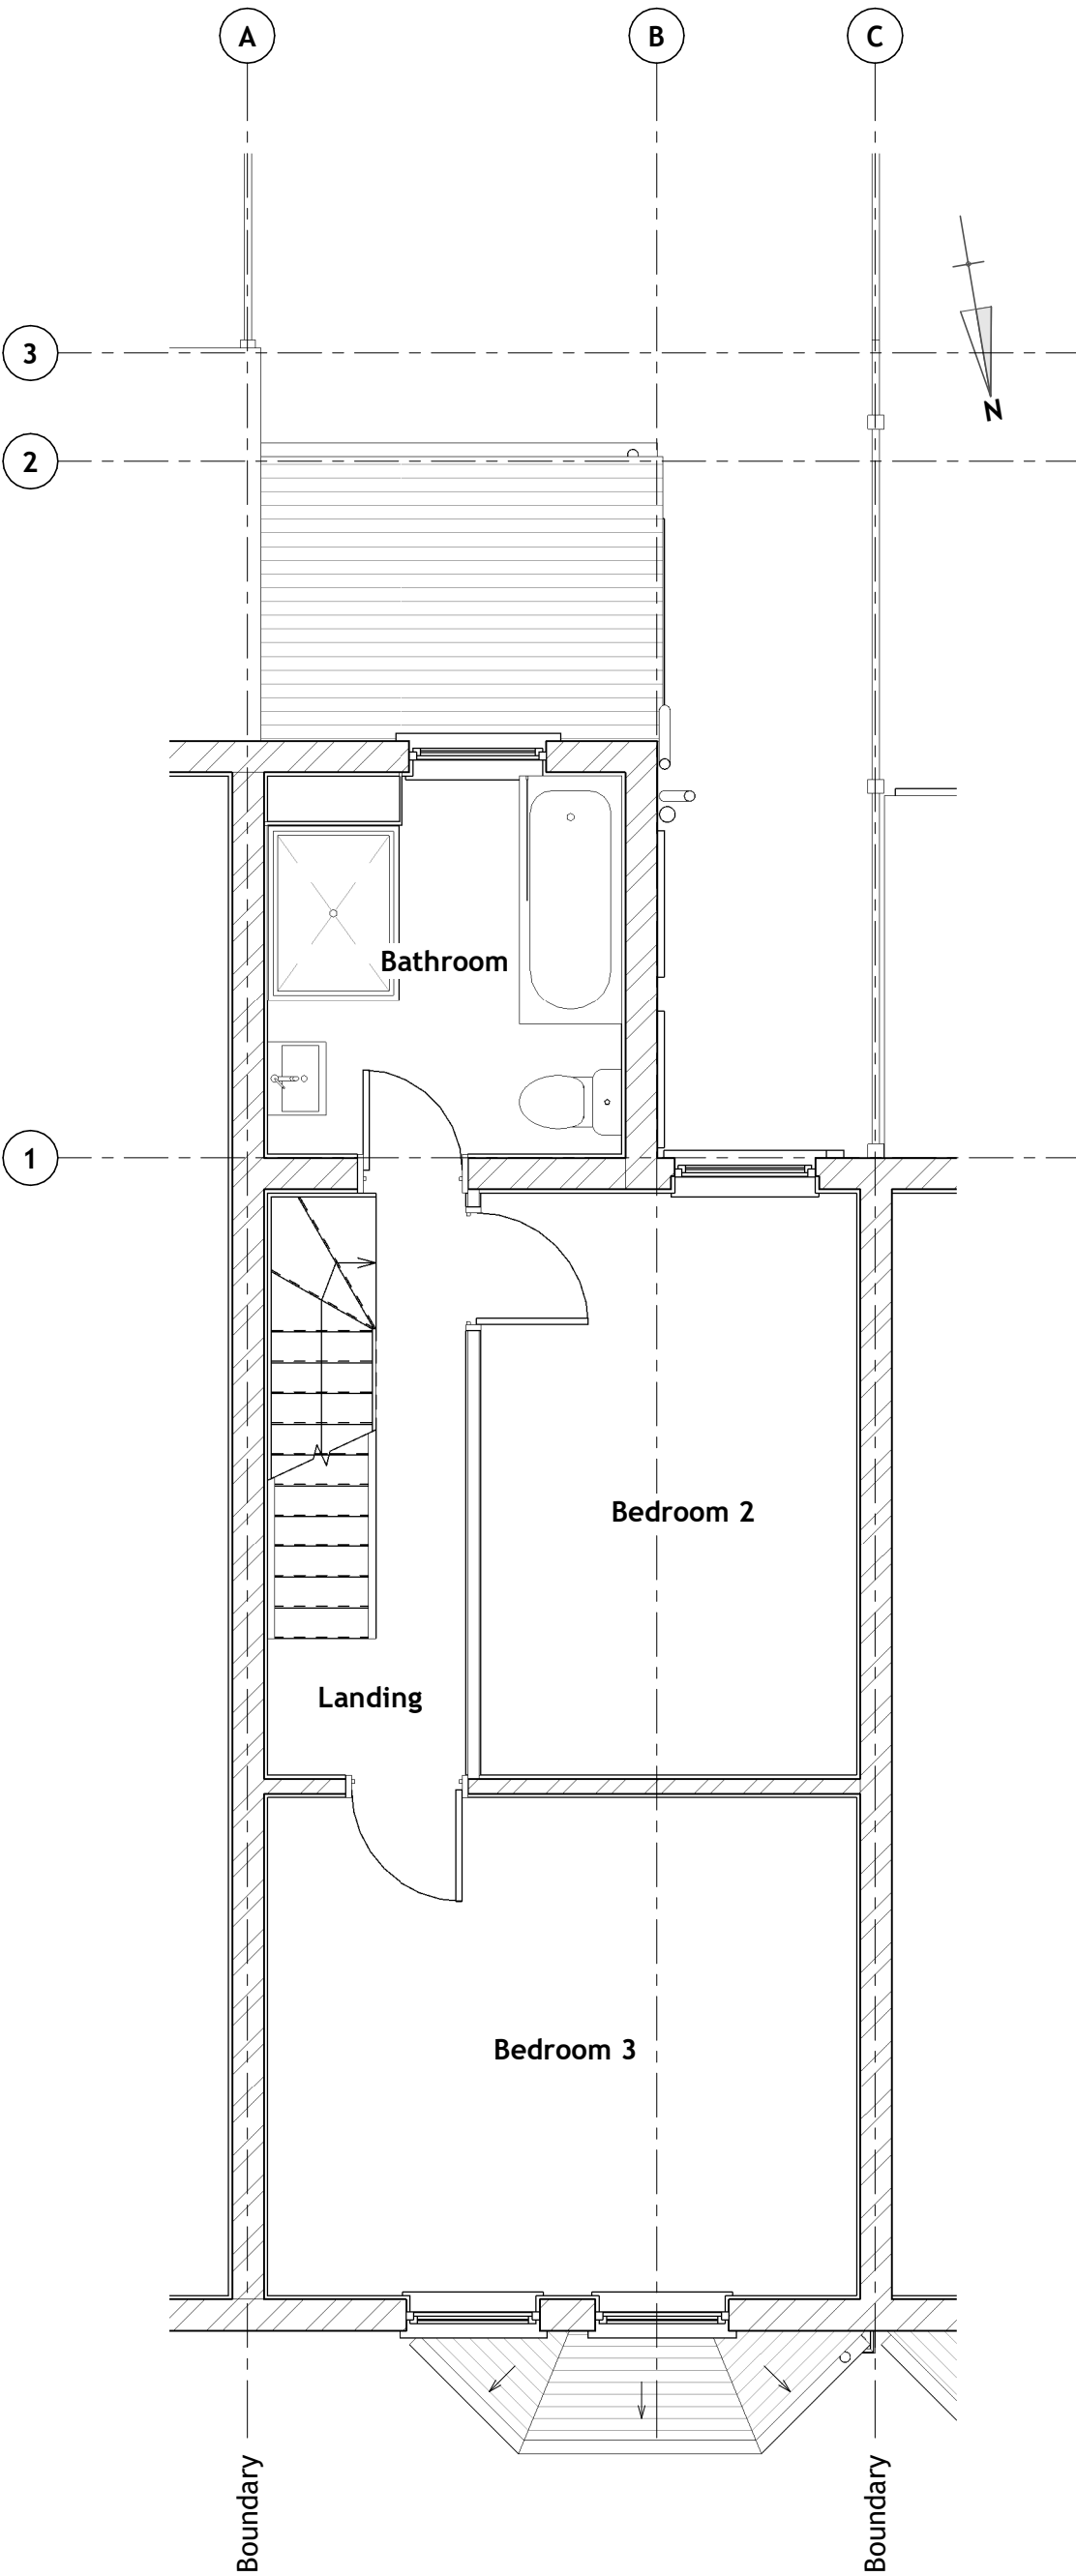


Existing GA
First Level Plan

Scale 1 : 50

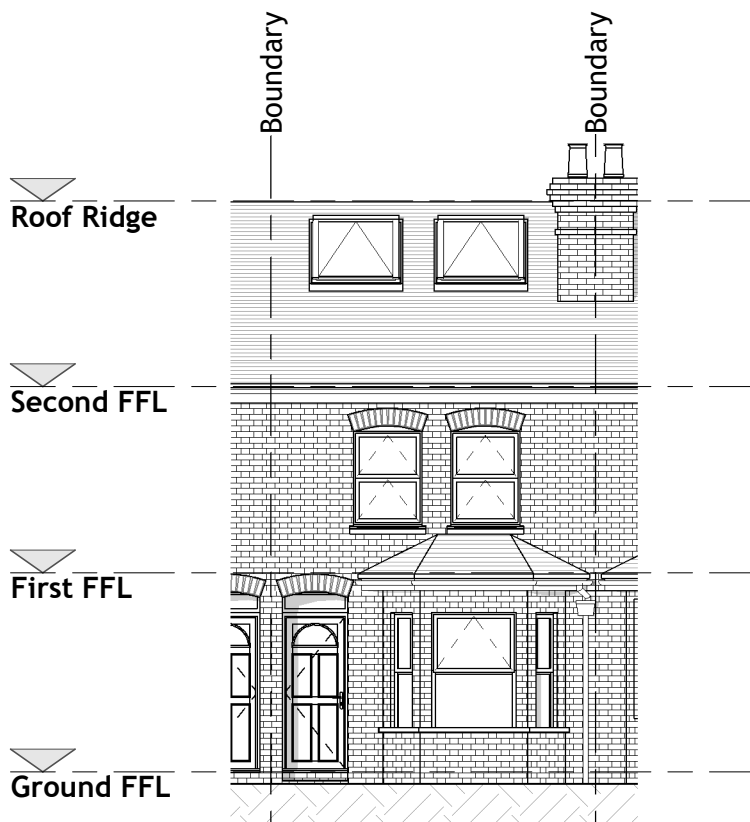


Existing GA
North Elevation

Scale 1 : 100

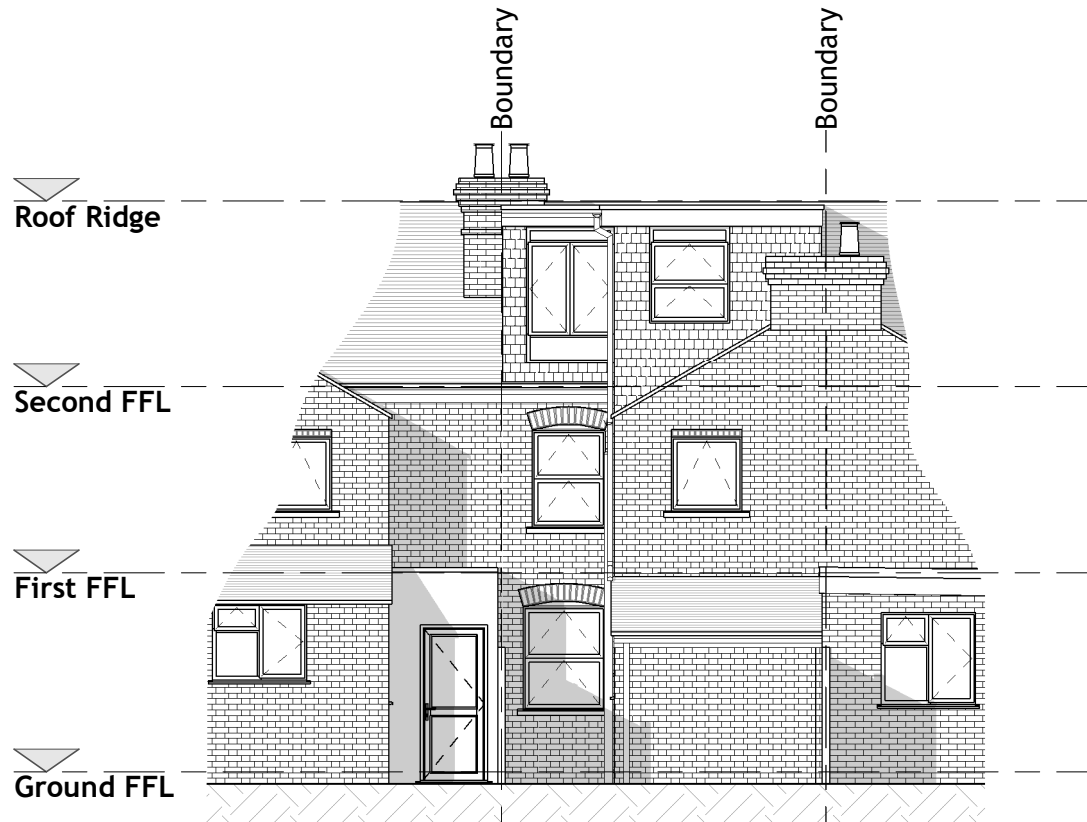


Existing GA
South Elevation

Scale 1 : 100

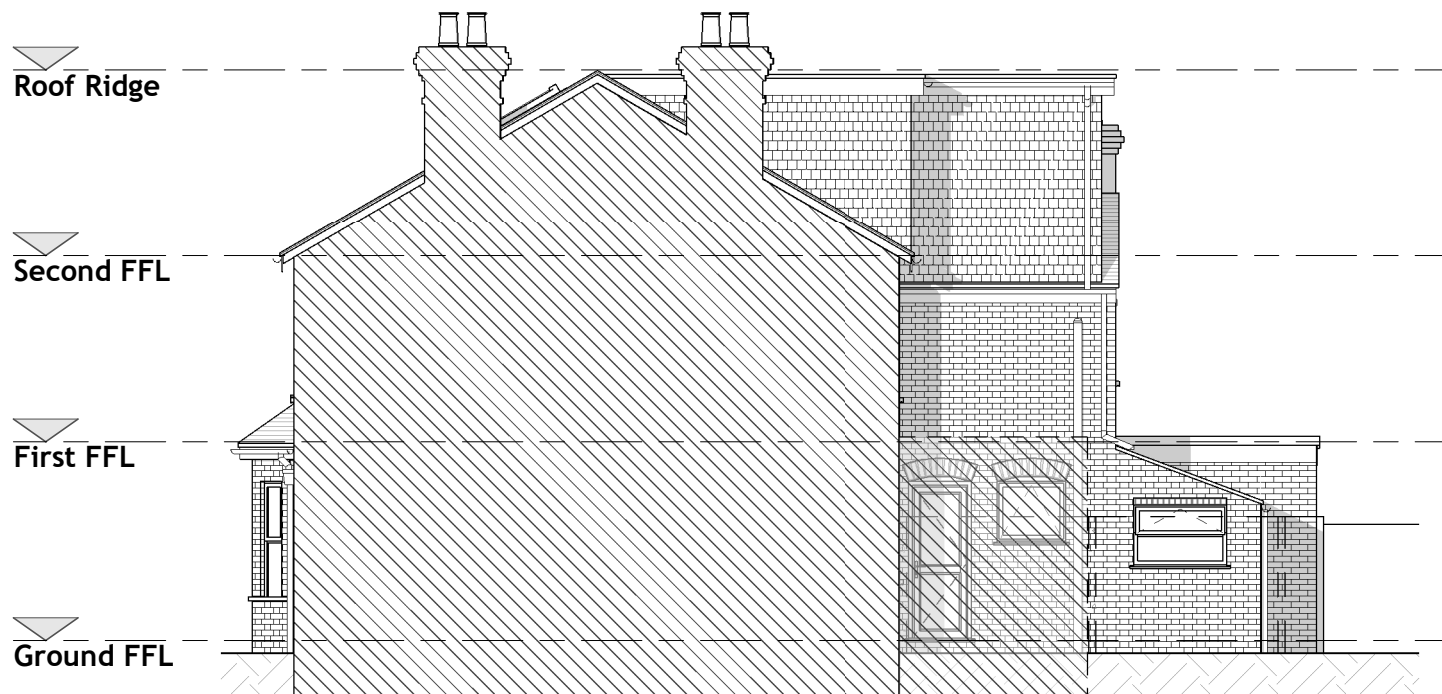


Existing GA
West Elevation

Scale 1 : 100

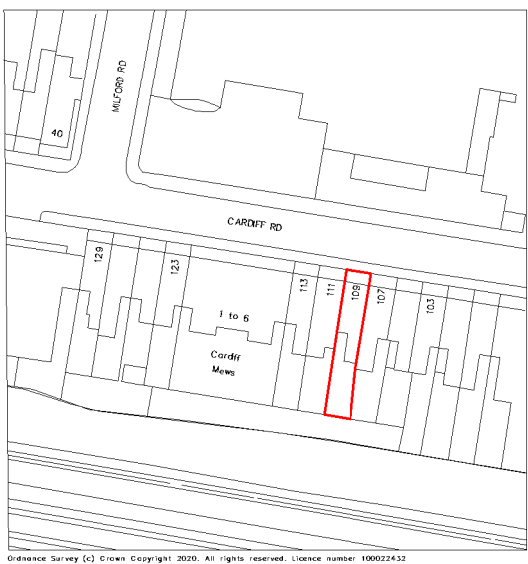

Location Plan

Scale 1 : 1250

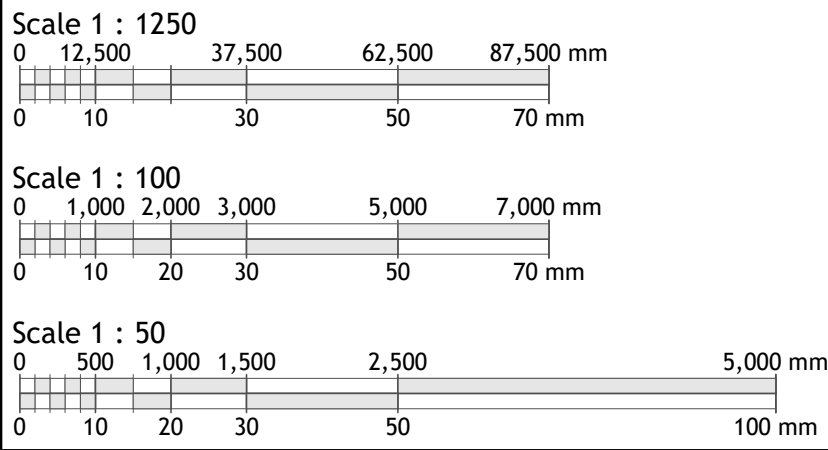

- Sheet Notes
- a. the drawing is copyright protected and may not be used, reproduced or relied upon by any third party except as explicitly agreed by MAPL
 - b. all dimensions are in millimetres unless noted otherwise
 - c. all measurements must be obtained from stated dimensions only and not be scaled off except for Local Authority Planning application purposes
 - d. all drawings must be read in conjunction with all other project drawings and any discrepancies reported immediately for clarification
 - e. full schedules, specification notes and legends are located on drawings numbered '900' to '999' (900 series)

Rev	Date	By	Description
0	19.11.2020	FM	First issue



Project
109 Cardiff Road - Single Storey
Wraparound Extension

Client
Mr. J. & Mrs. H. Alaneme, 109
Cardiff Road, Reading. RG1 8ES

Sheet Title
Plans & Elevations - Location,
Ground and First Levels -
Existing GA

Sheet Ref.	MAP/C3827/111	Rev.	0
Project Ref.	C3827	Date	19.11.2020
Drawn by	FM	Checked by	JMR
Scale	As indicated	Sheet Size	A1