



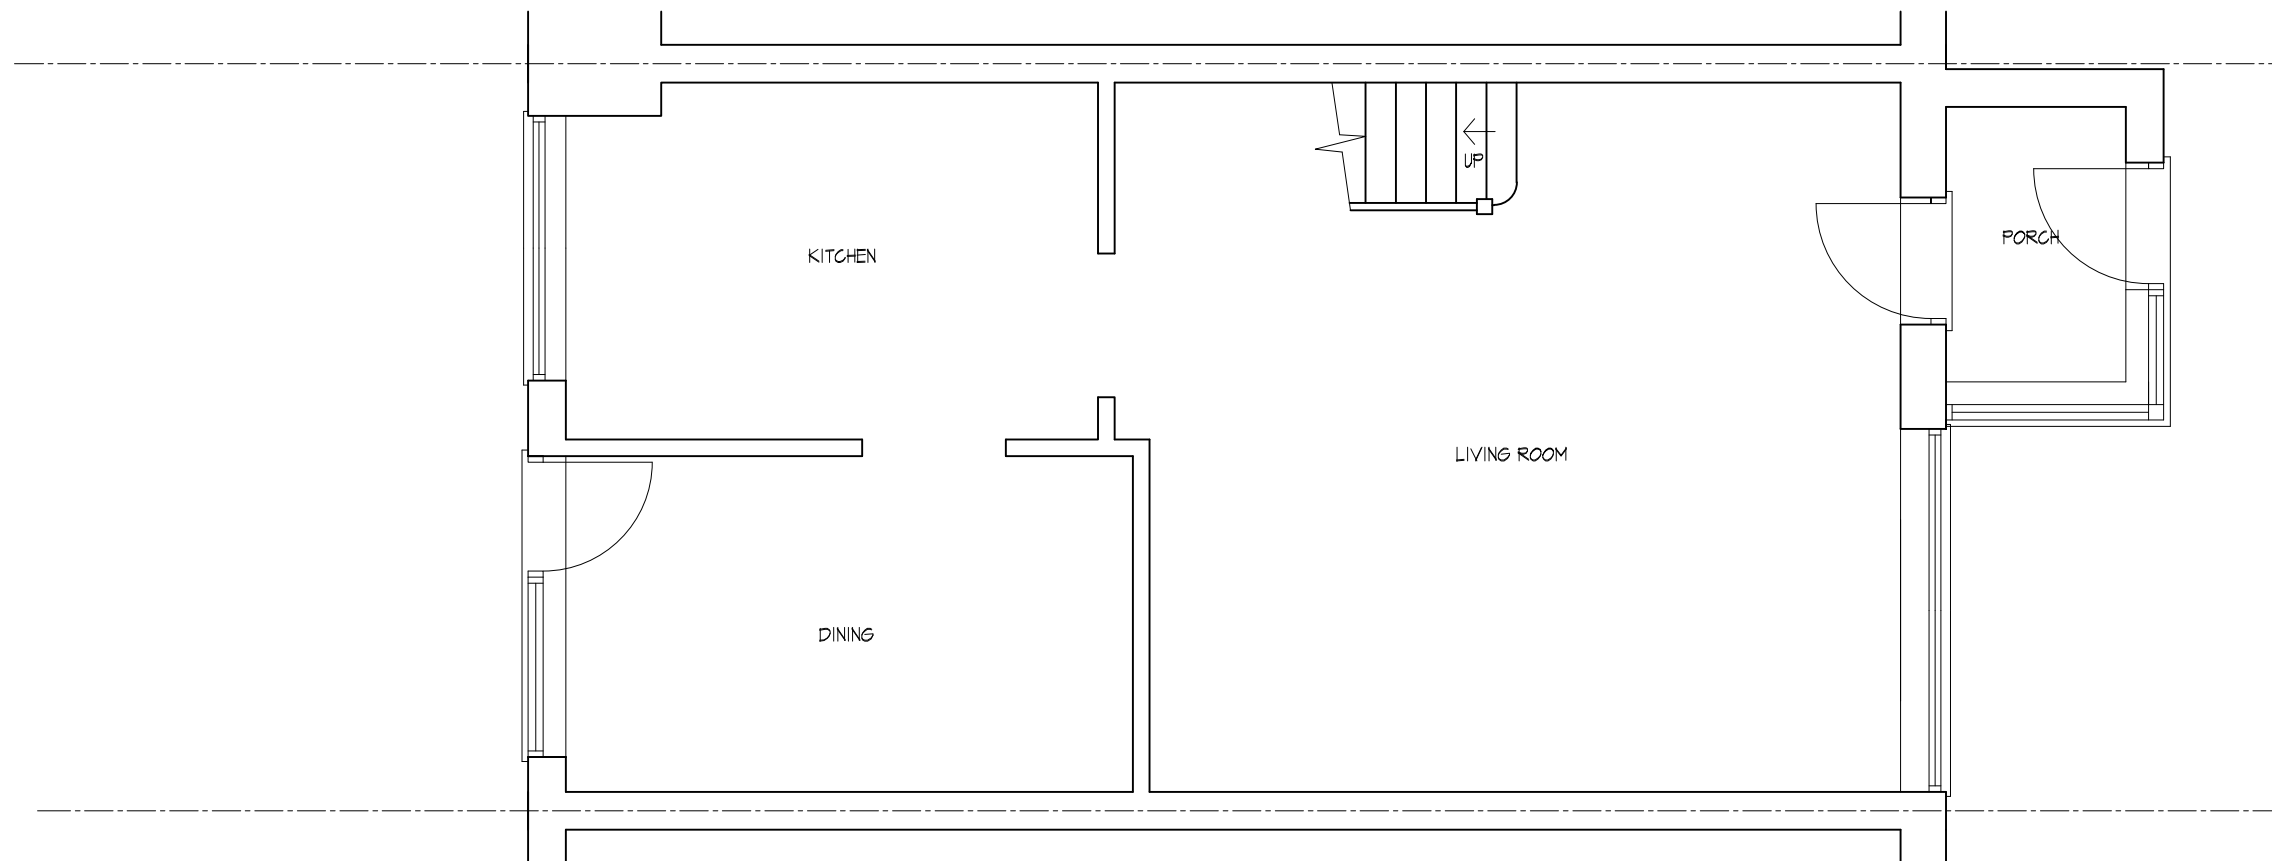

EXISTING GROUND FLOOR PLAN

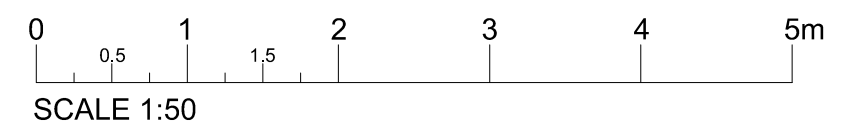

PROJECT: 29 BROMLEY WALK TILEHURST RG30 4LR	DRAWING TITLE: EXISTING GROUND FLOOR PLAN	CREATIVE DESIGN & STRUCTURE UNIT 1, HENSON HOUSE, NEWTOWN ROAD HENLEY-ON-THAMES, RG9 1HG TEL: 01491411922	DRAWN: ER SCALE: 1:50 @ A3 DATE: MARCH 2021 STATUS:	DRAWING NO. 08721-01 REV.
--	--	---	---	---