


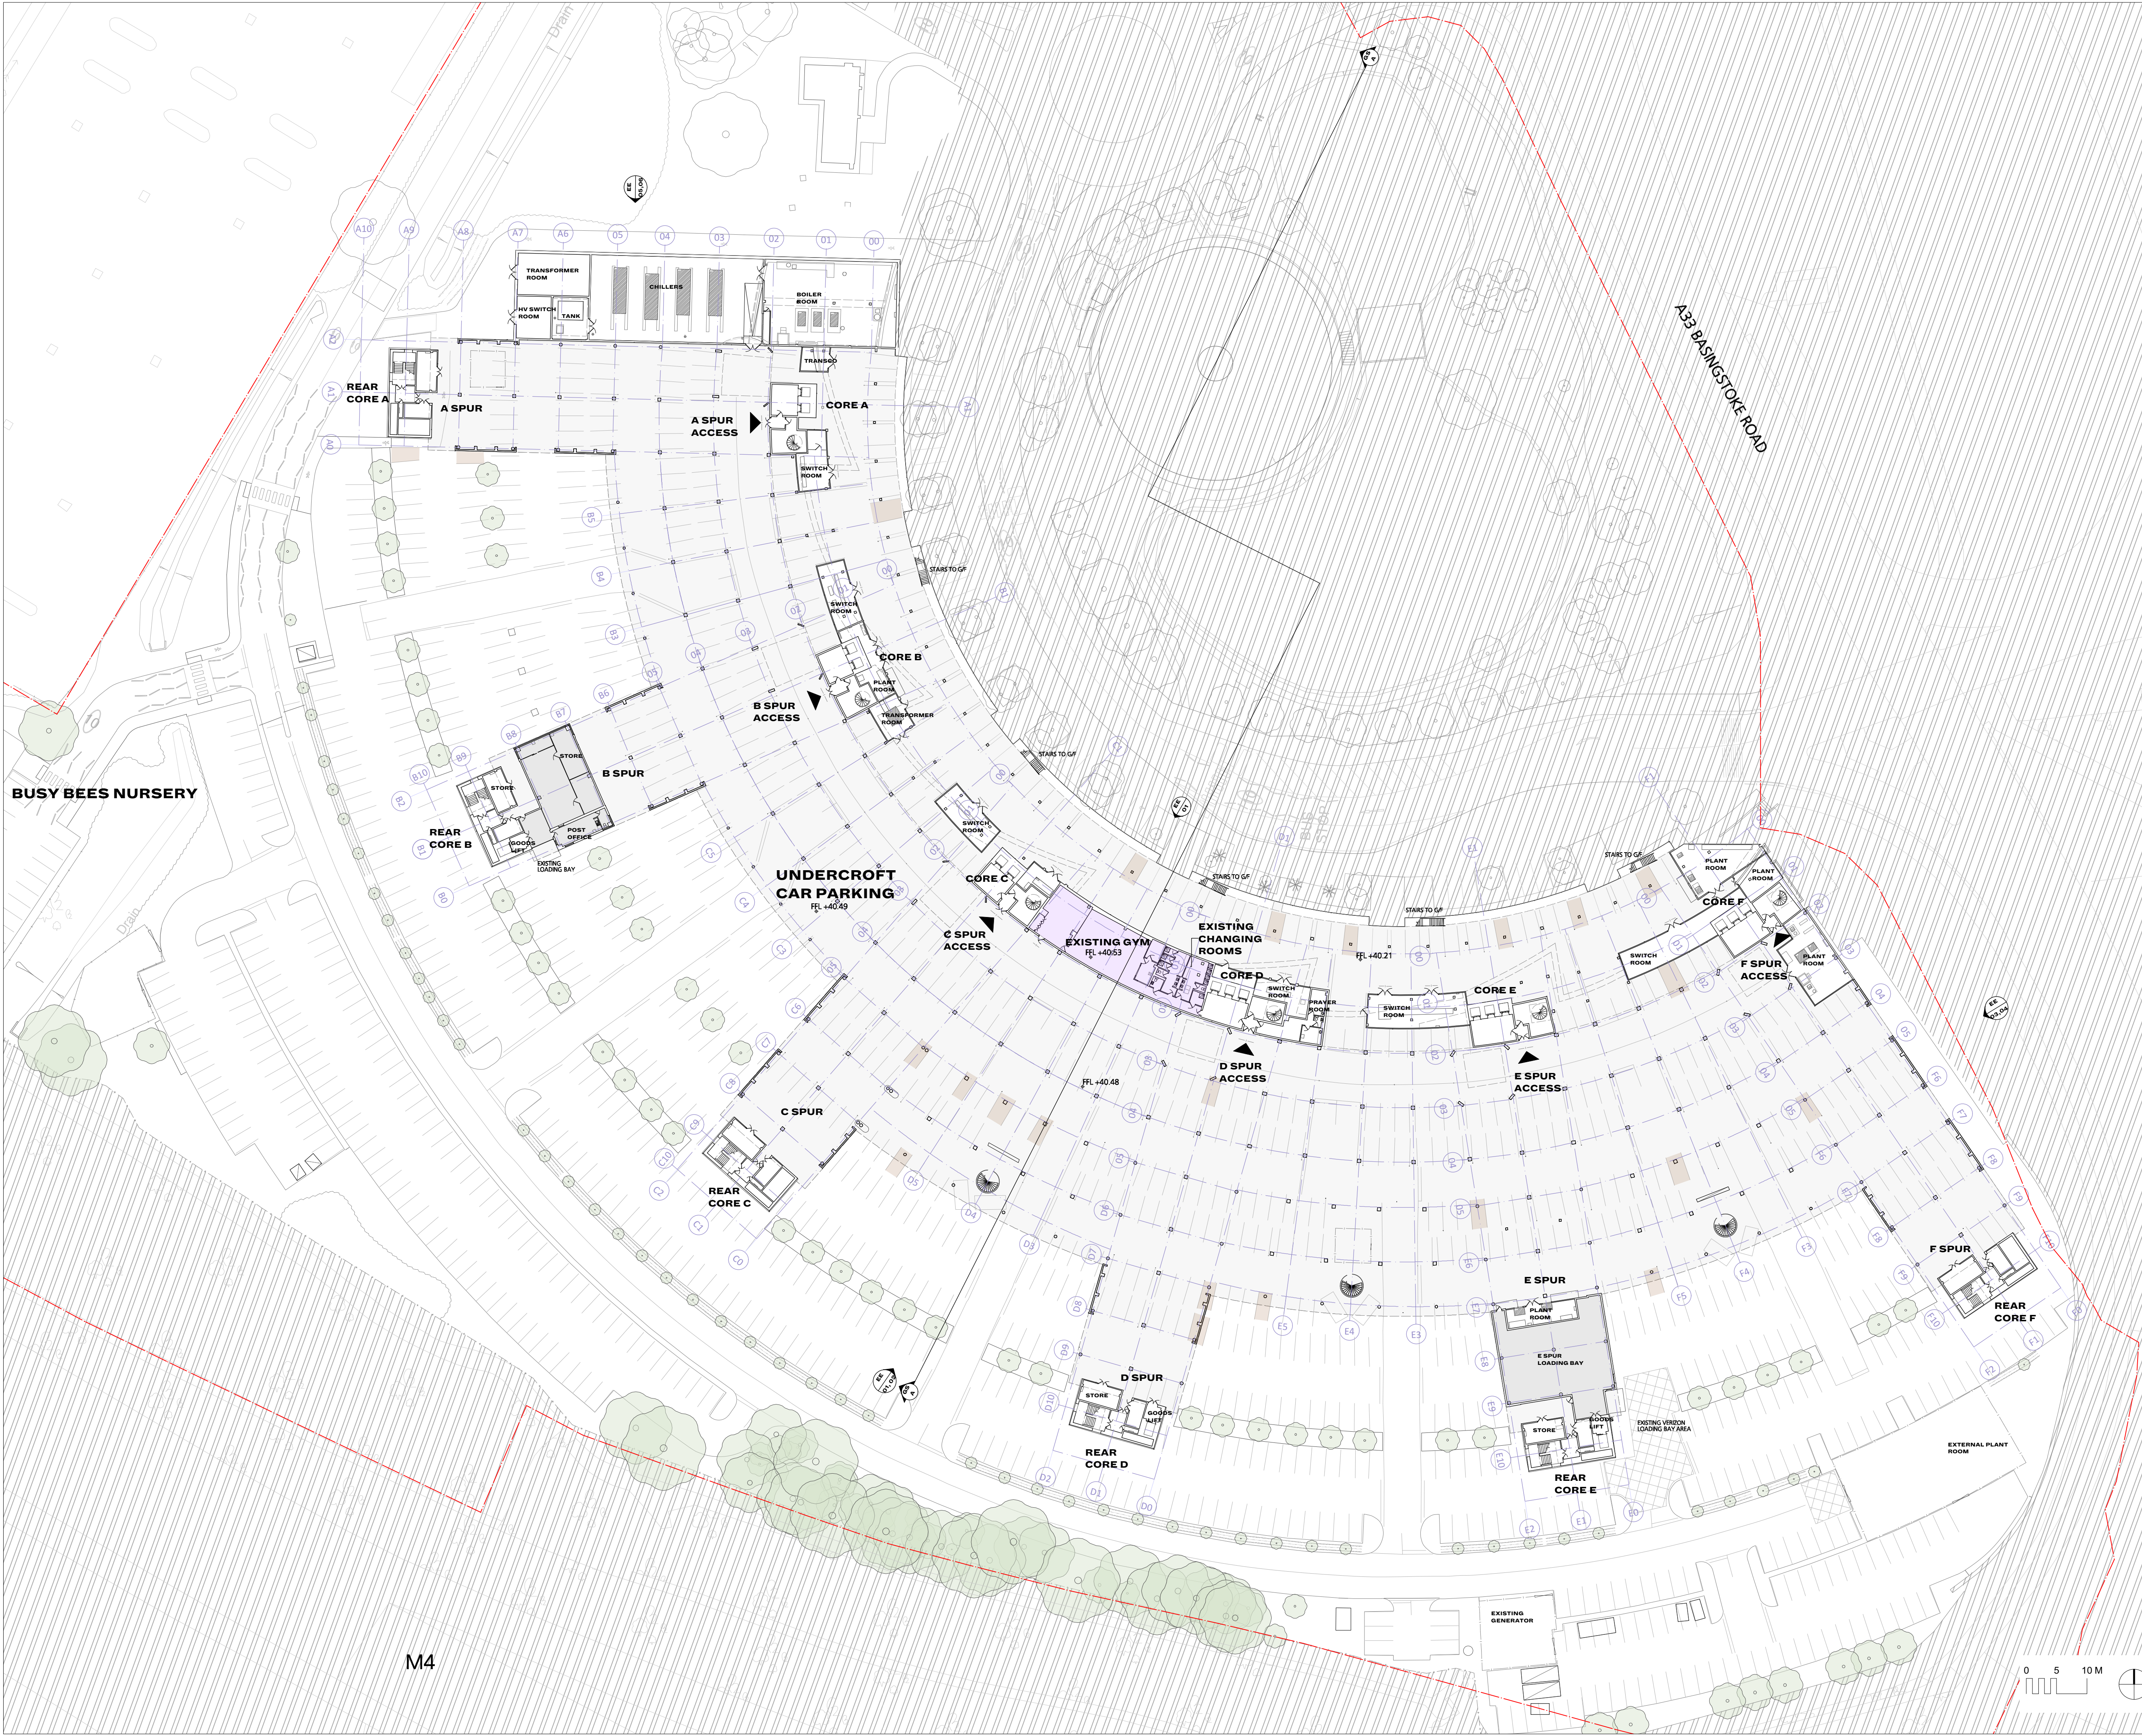

GENERAL NOTES:

© Buckley Gray Yeoman Limited

All dimensions to be checked on site prior to commencement of any works, and/or preparation of any shop drawings.

Sizes of and dimensions to any structural elements are indicative only. See structural engineers drawings for actual sizes / dimensions.

Sizes of and dimensions to any service elements are indicative only. See service engineers drawings for actual sizes and dimensions.

This drawing to be read in conjunction with all other Architect's drawings, specifications and other Consultants' information.

All proprietary systems shown on this drawing are to be installed strictly in accordance with the Manufacturers/Suppliers recommended details.

Any discrepancies between information shown on this drawing and any other contract information or manufacturers/suppliers recommendations is to be brought to the attention of the Architect

DO NOT SCALE FROM THIS DRAWING.

- NOTES:
- Site Boundary Line (Refer to report on title plan by Bryan Cave Leighton Paisner LLP)
 - Gym
 - Back of House (excluding WC & Plant Room)
 - Area above ground
 - Tree
 - Unusable Car Park Spaces

P2	06.11.20	Issue for Planning	JL
REV. DATE	NOTE		DRAWN
BGY BUCKLEY GRAY YEOMAN + 44 20 7033 9913 BGY.CO.UK			
CLIENT	Alchemy Asset Management		
PROJECT	RIBP		
DRAWING	Basement Existing Site Plan (Car Park)		
SCALE	1:500 @ A1	1:1000 @ A3	
DATE	Nov. 2020		
DWG No.	1172_ES-B1	REVISION	P2
STATUS	PLANNING	APPROVED	LL