


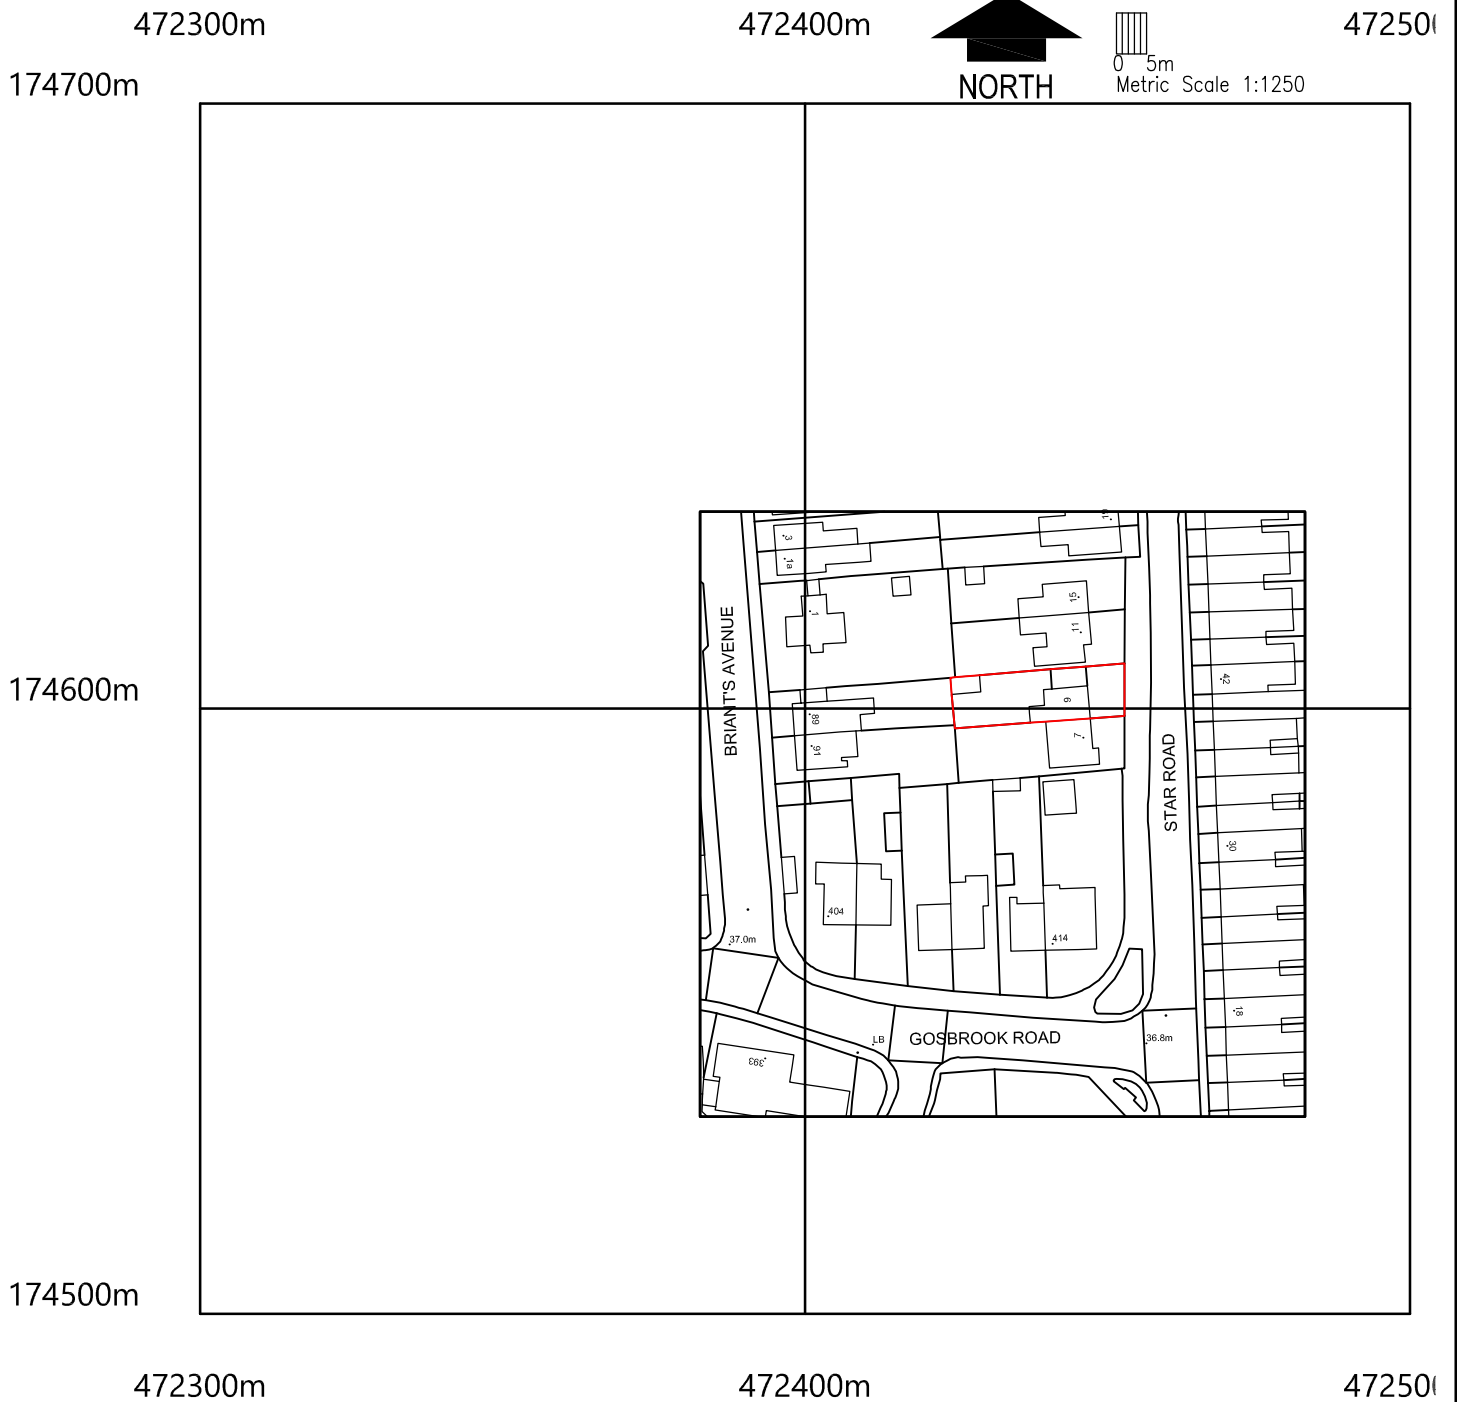

©Crown Copyright and database rights 2021 OS Licence no. 100019980

JOB TITLE 9 STAR ROAD, READING, RG5 5BG				 CREATIVE DESIGN (STRUCTURAL) Ltd. 17 FOX ROAD, LANGLEY SLOUGH SL3 7SQ Tel 01753 543129 info@cdstructural.com www.cdstructural.com
DRG. TITLE SITE PLAN				
DRAWN	CHECKED	DATE APRIL 21	SCALE 1:1250	
DRG. No AS03921-SP01				