


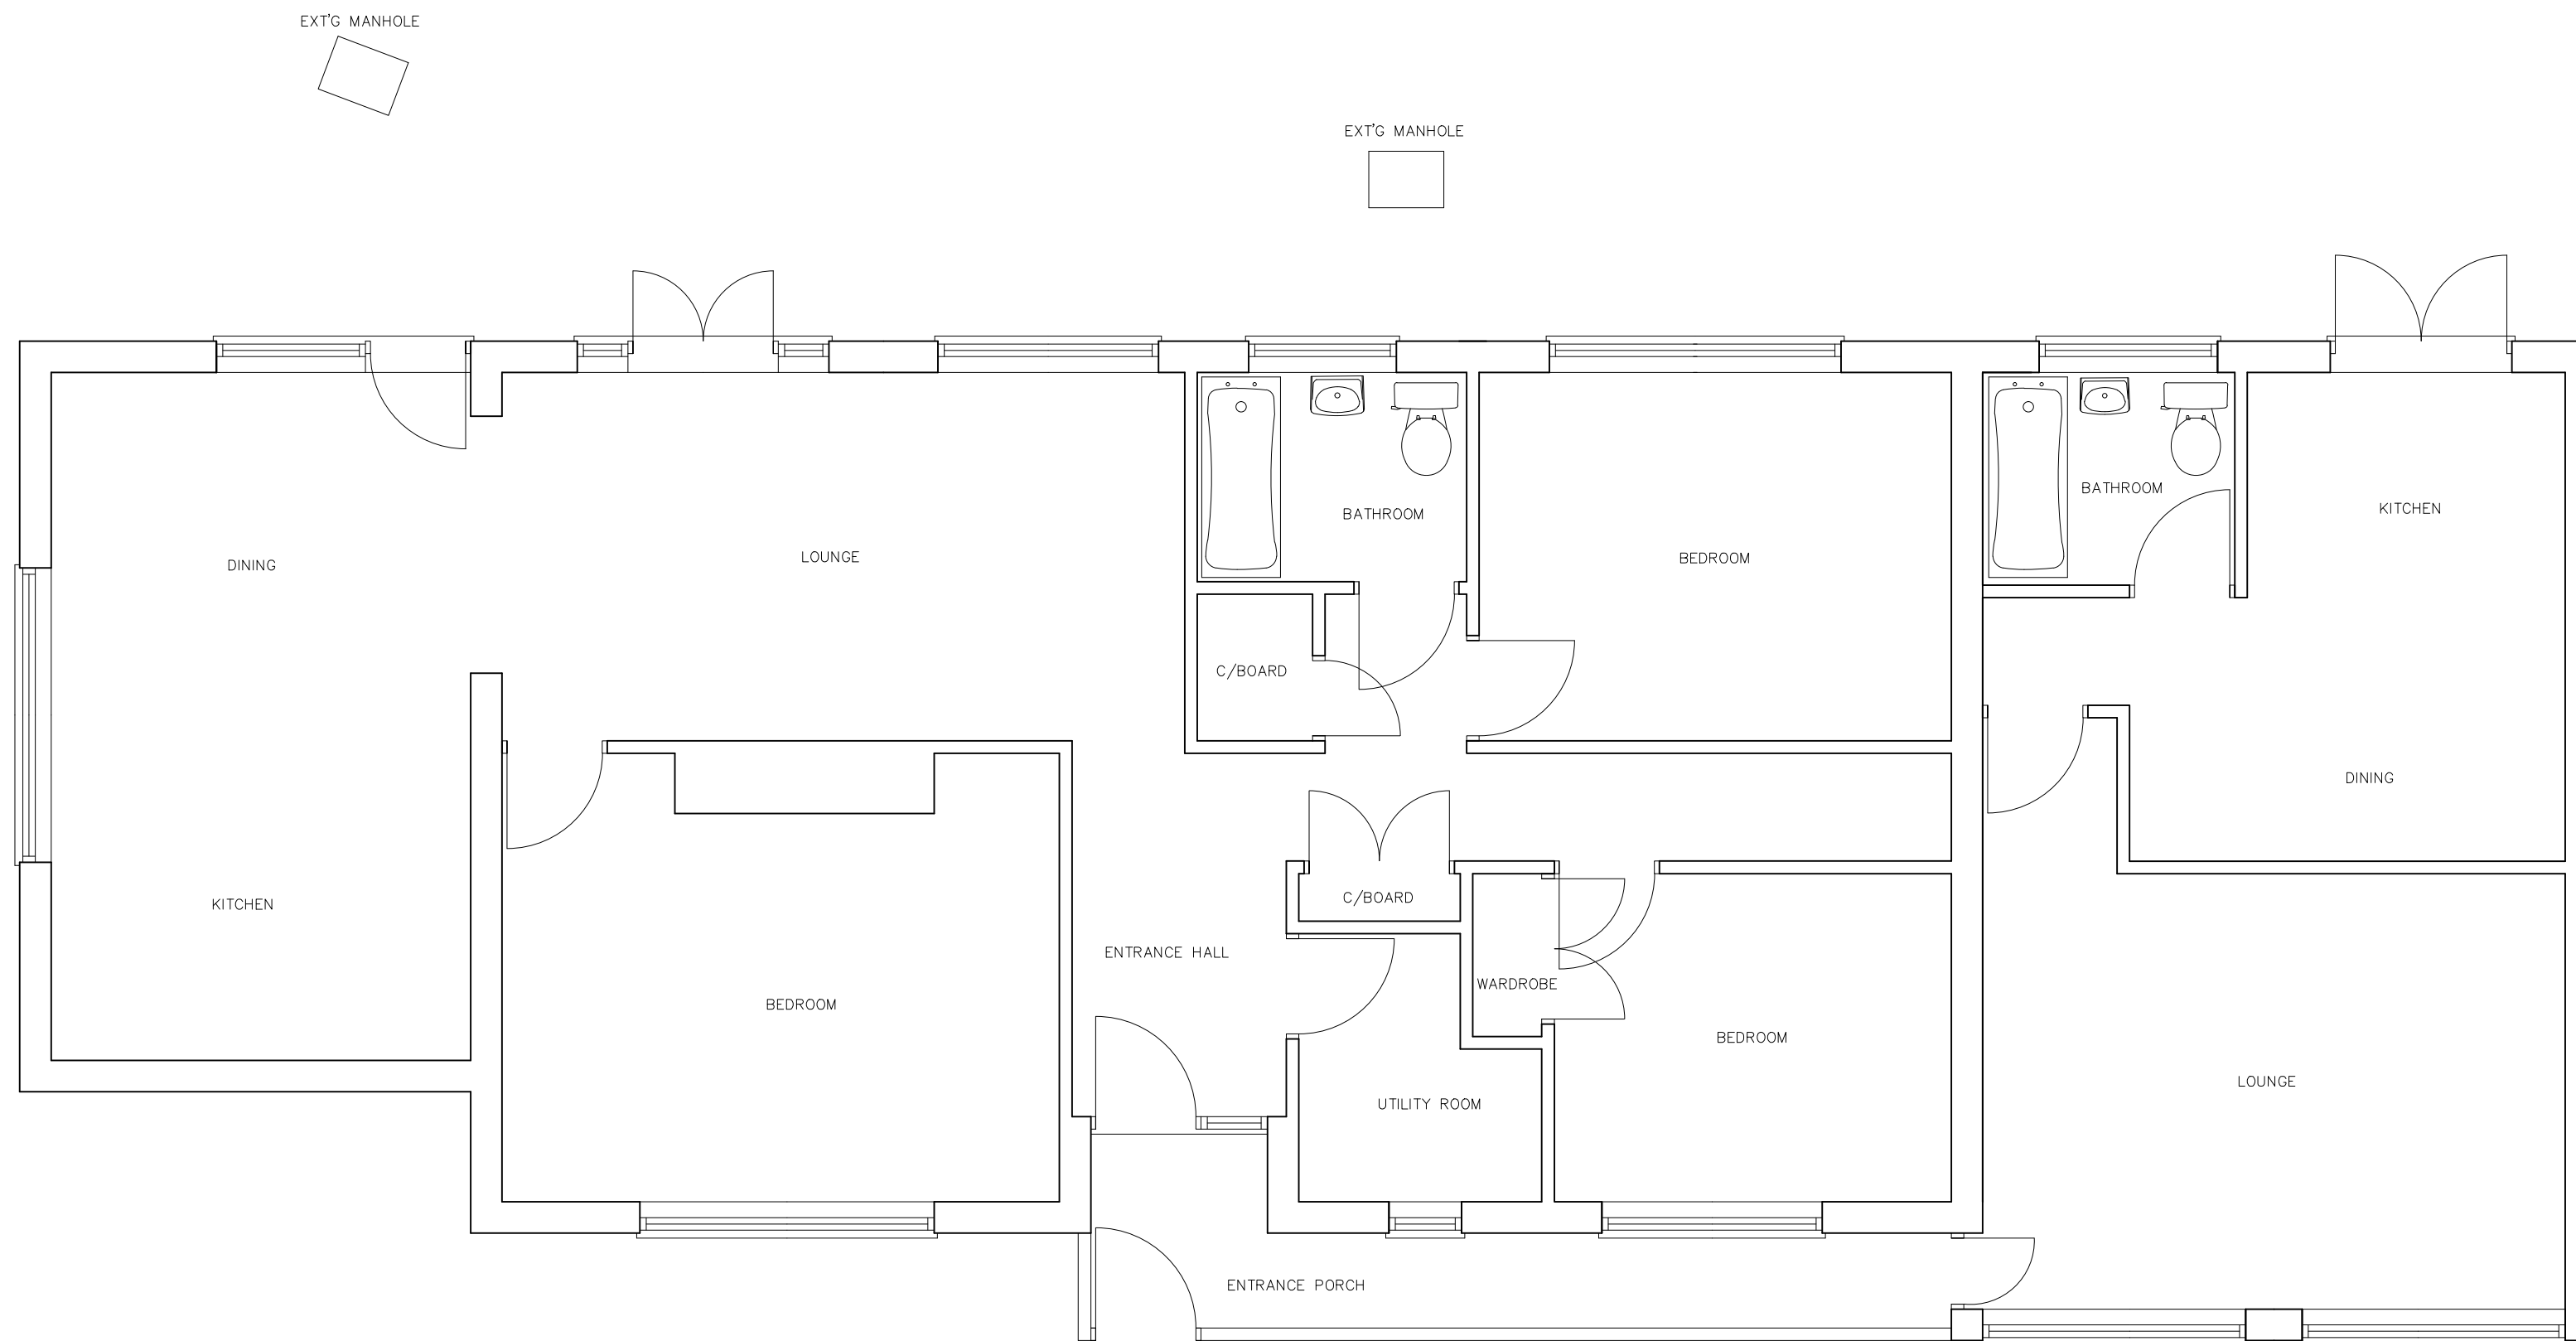

EXISTING GROUND FLOOR PLAN



PROJECT: 3 SCHOLARS CLOSE CAVERSHAM RG4 7DN	DRAWING TITLE: EXISTING GROUND FLOOR PLAN		CREATIVE DESIGN & STRUCTURE	UNIT 1, HENSON HOUSE, NEWTOWN ROAD HENLEY-ON-THAMES, RG9 1HG TEL: 01491411922	DRAWN: EB	DRAWING NO. 12121-01	REV.
					SCALE: 1:50 @ A2		
					DATE: APRIL 2021		
					STATUS: PLANNING		