



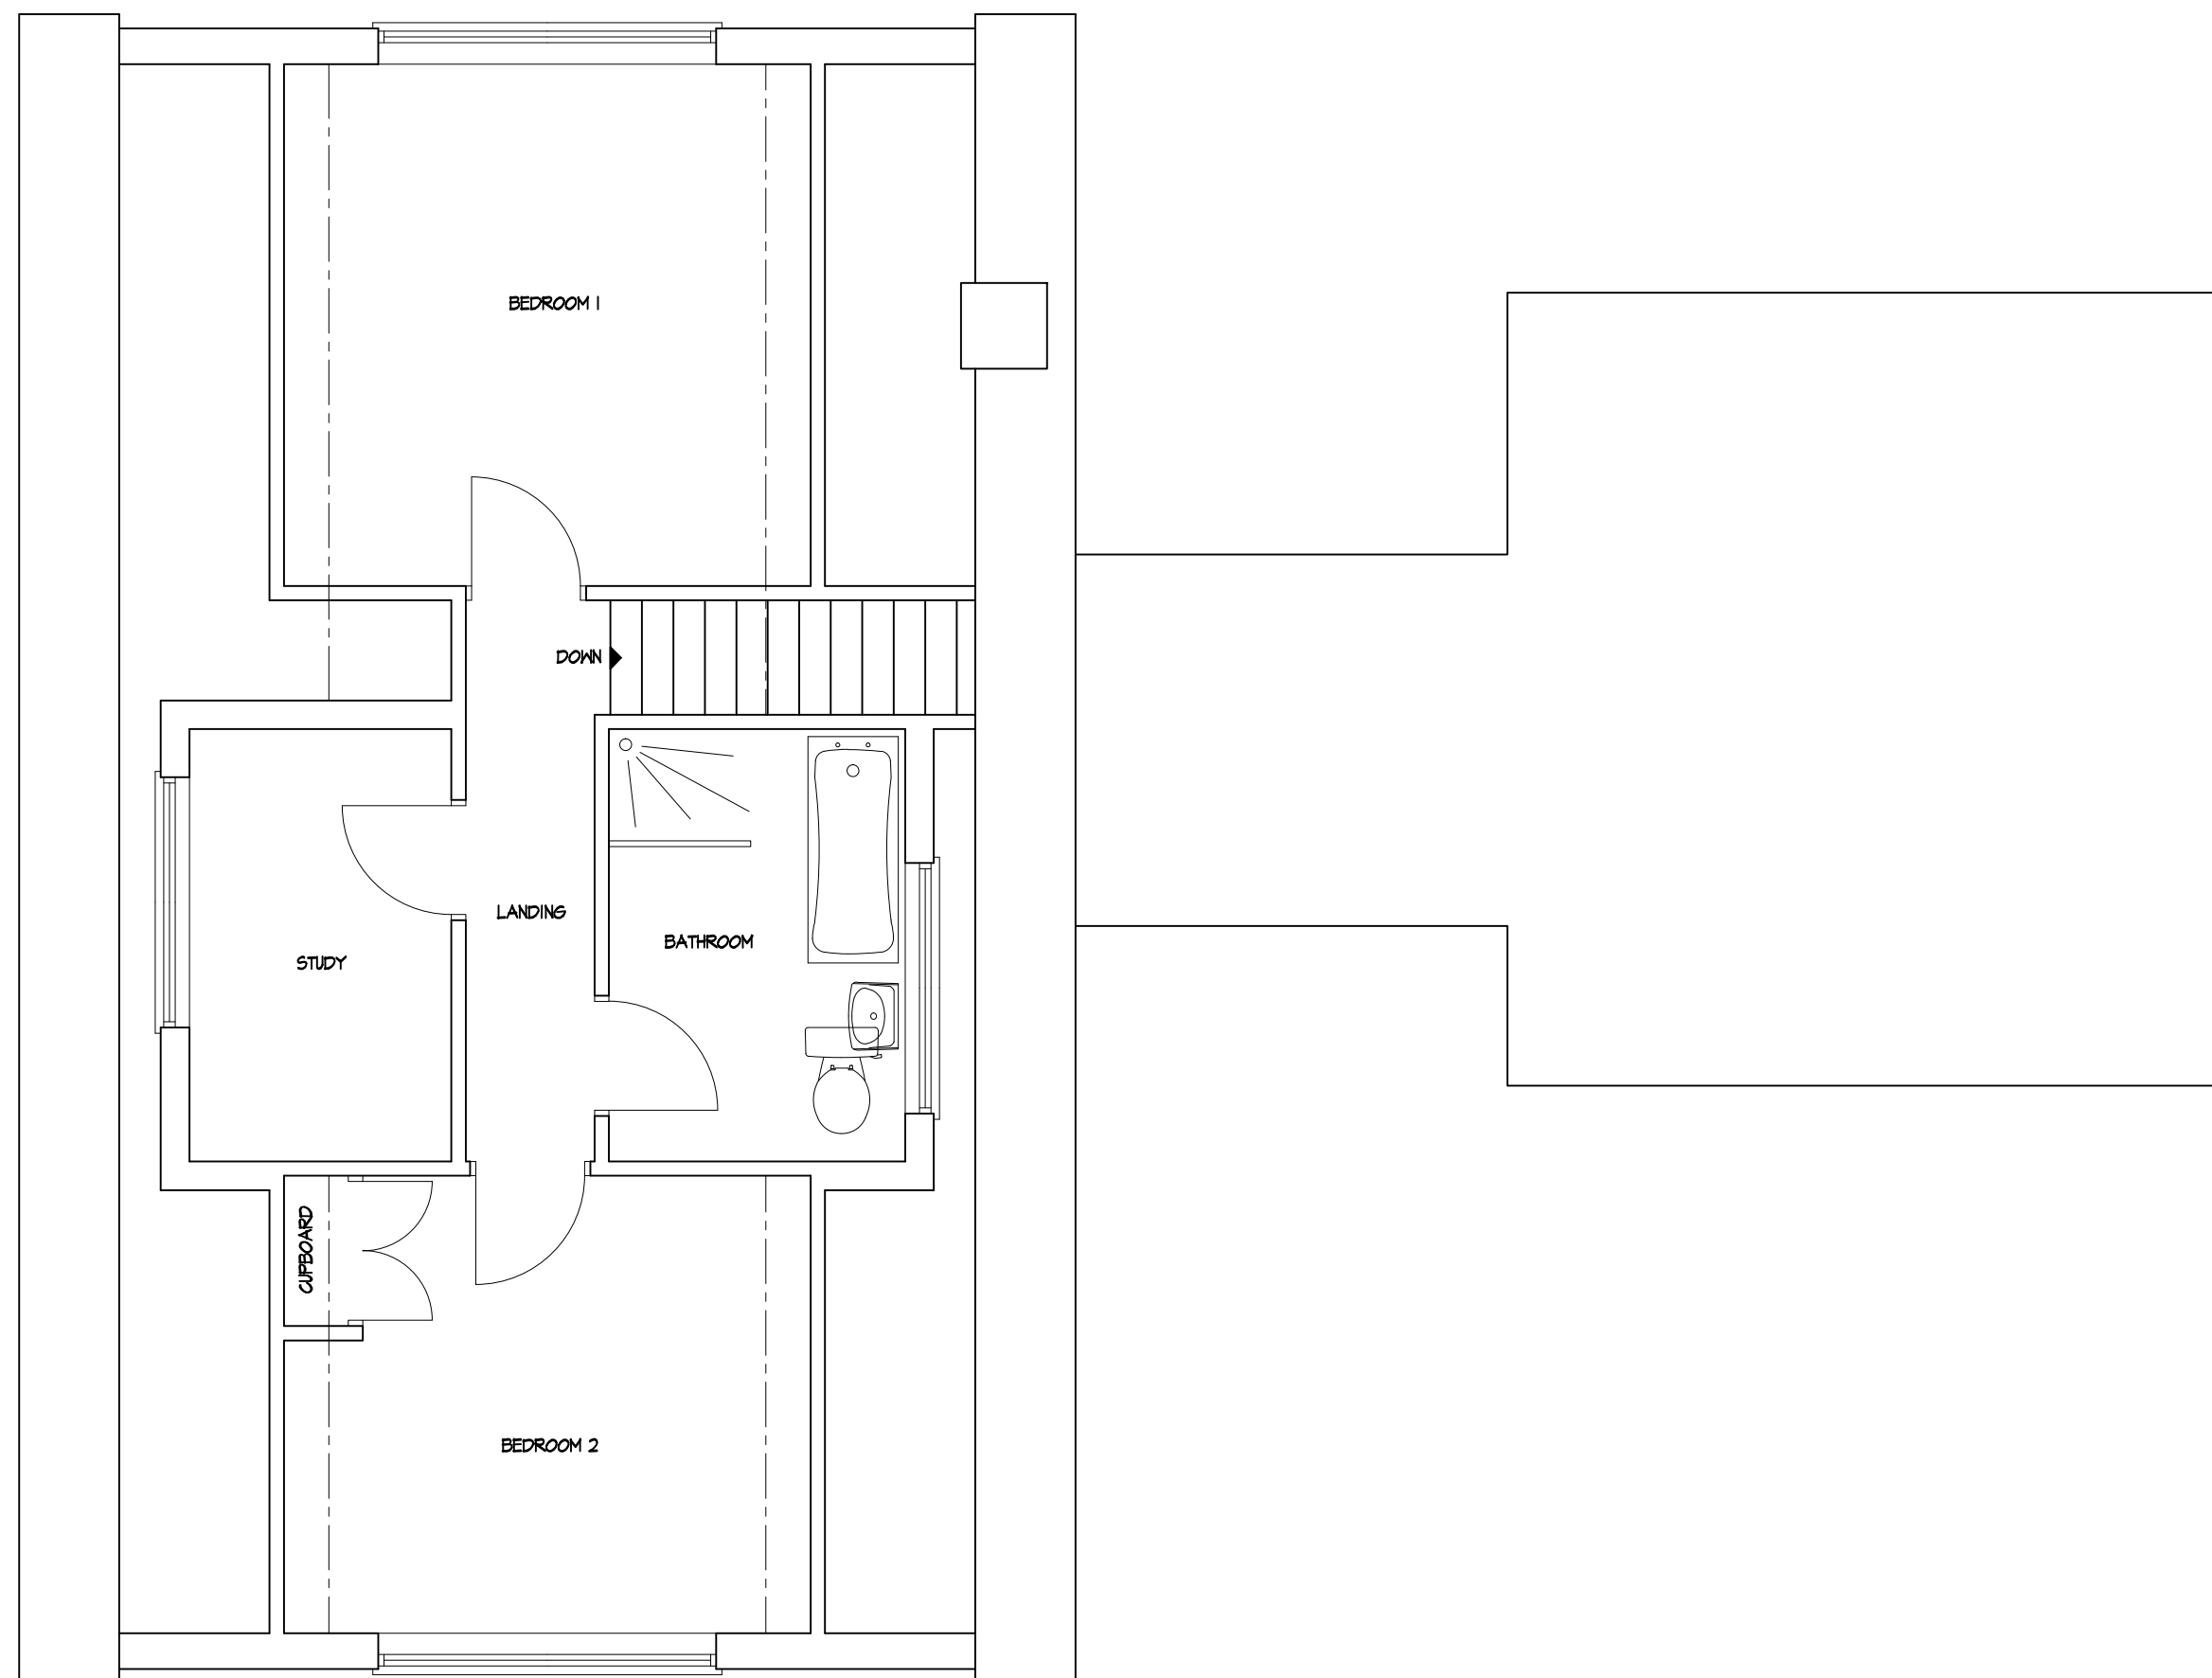

EXISTING FIRST FLOOR PLAN

 

SCALE 1:50

PROJECT PROPOSED DEVELOPMENT AT ; 7 OAKHAM CLOSE READING RG31 6LD									
TITLE EXISTING FIRST FLOOR PLAN									
 CREATIVE DESIGN & STRUCTURE Ltd. HENSON HOUSE NEWTOWN ROAD HENLEY-ON-THAMES RG9 1HG Tel 01491 411922 Info@creativedesignandstructure.co.uk www.creativedesignandstructure.co.uk									
DRAWN HC	SCALE @ A2 1:50								
DATE JUNE 2018									
DRAWING No.	REV.								
18718-02	<table><tr><td></td><td></td><td></td><td></td></tr><tr><td></td><td></td><td></td><td></td></tr></table>								