


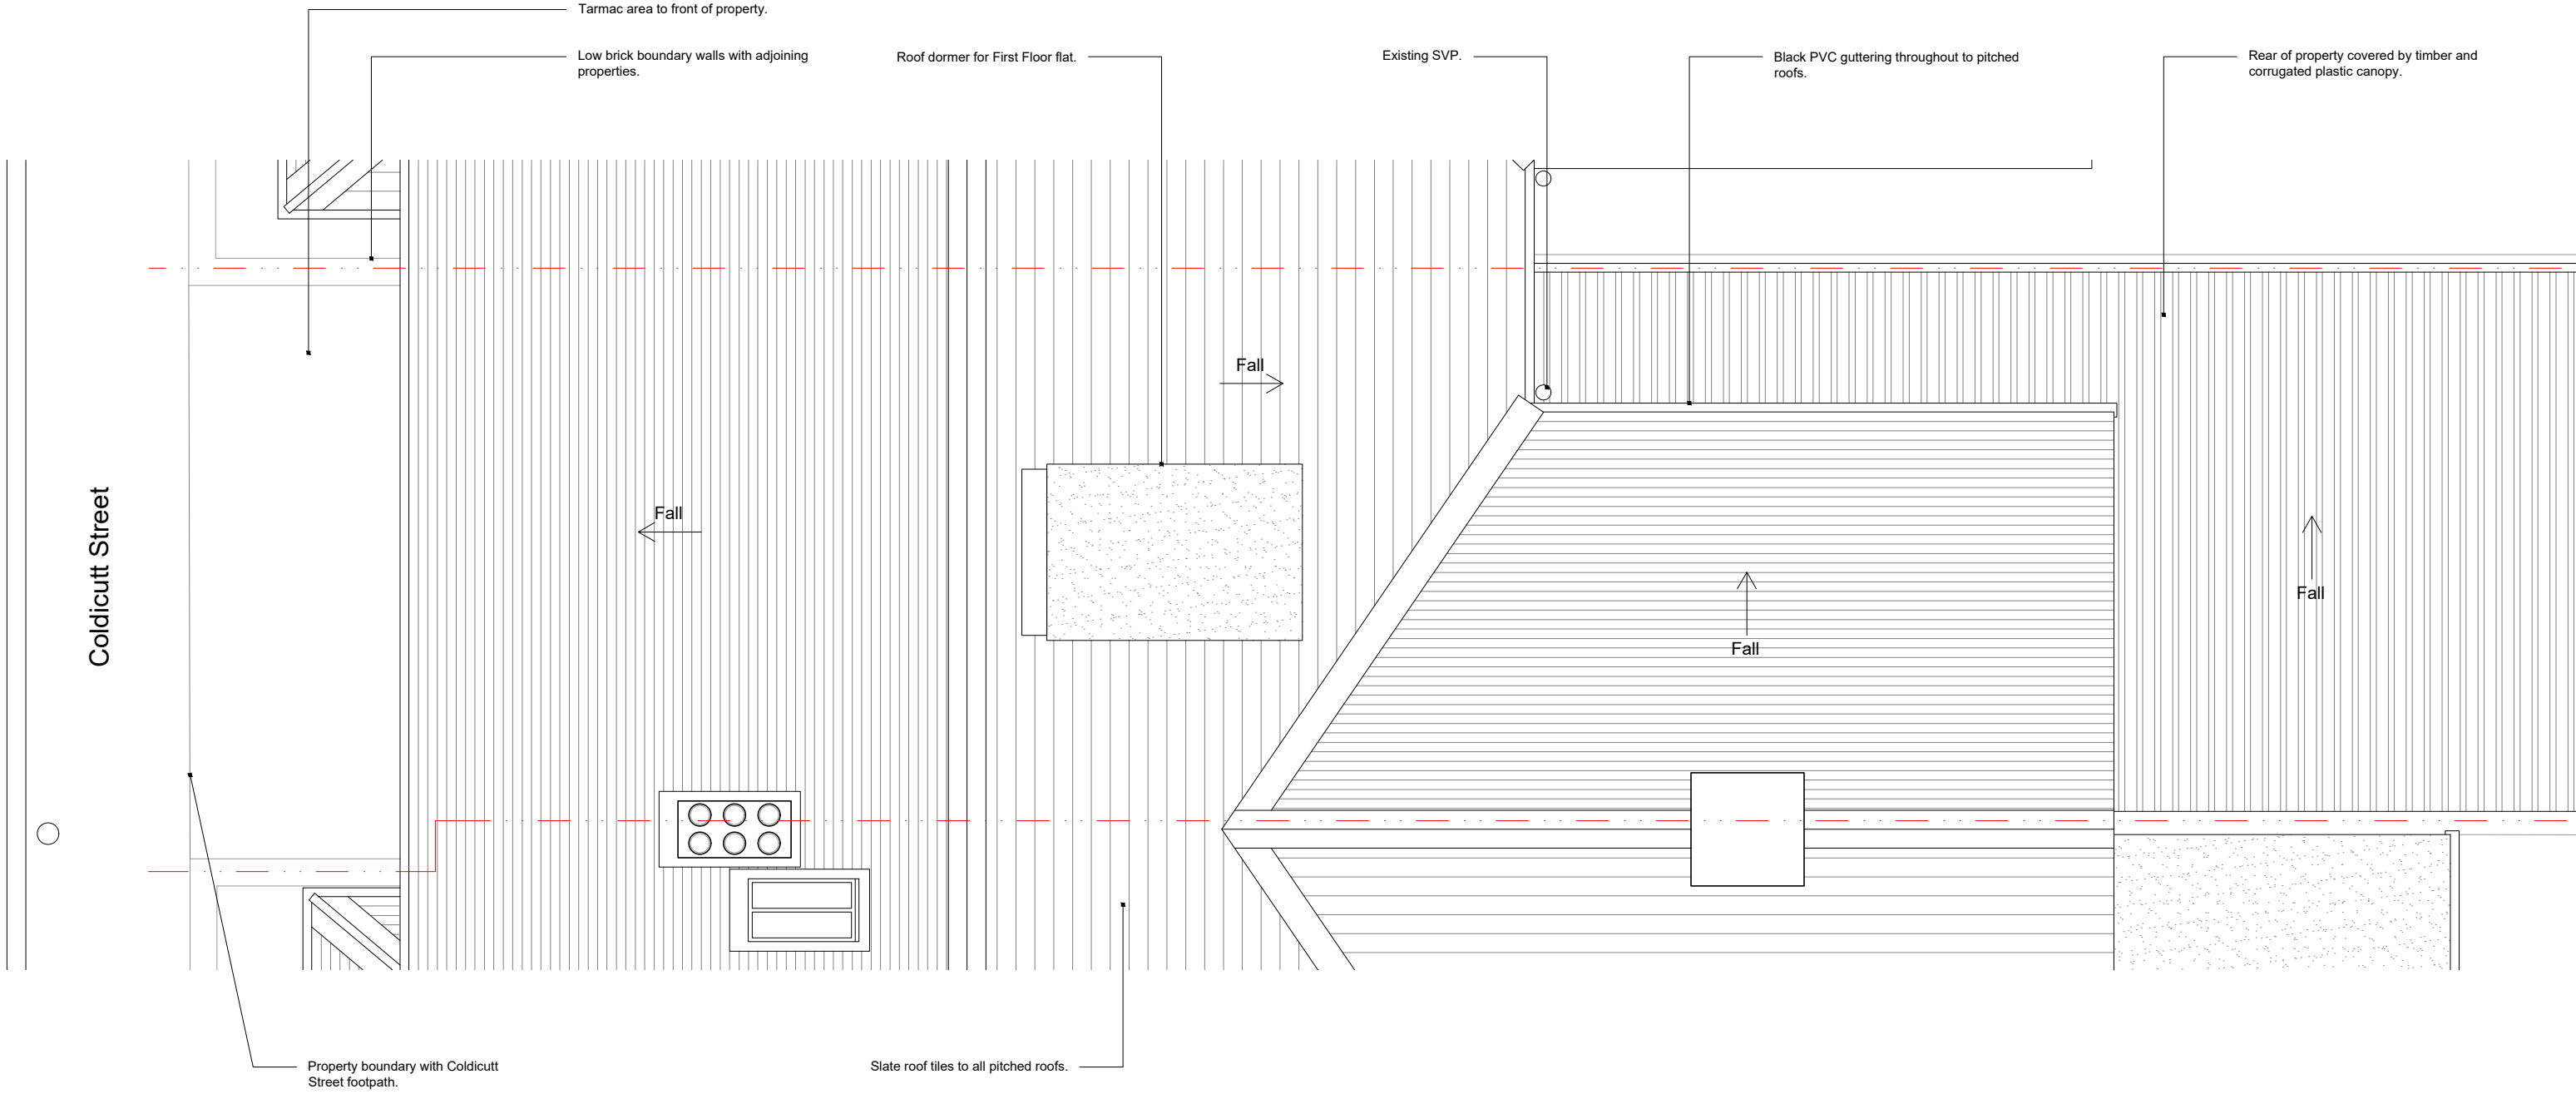

Existing Roof Plan

00.511.522.5m

Issued only for purpose indicated. All dimensions to be checked on site.

N

20 Coldicutt Street
Caversham
Reading, Berks.
RG4 8DU
Client:
Ms. L. Howarth
Status:
PLANNING

Drawing Title:
Existing Roof Plan

Drawn by:
-

Drawing No:
P.03

Job No.:
20.109

Scale:
1:50 @ A3

Rev.: