

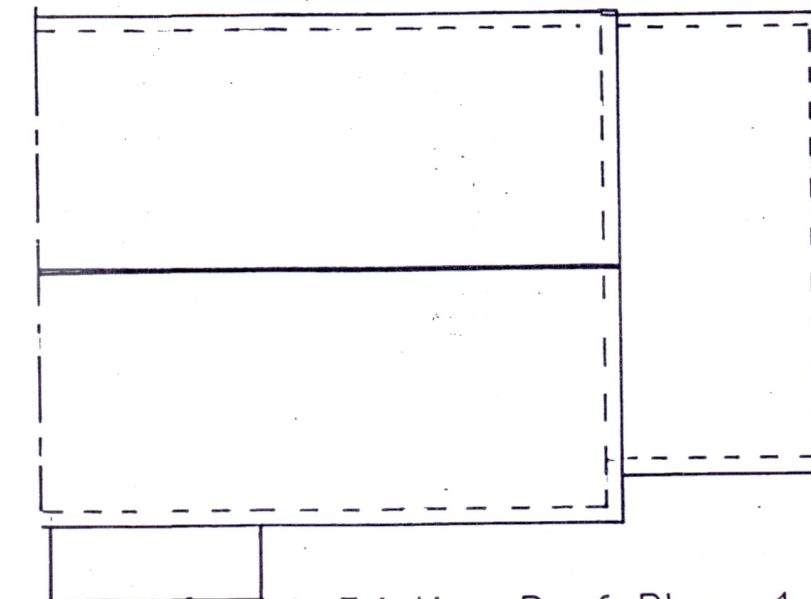
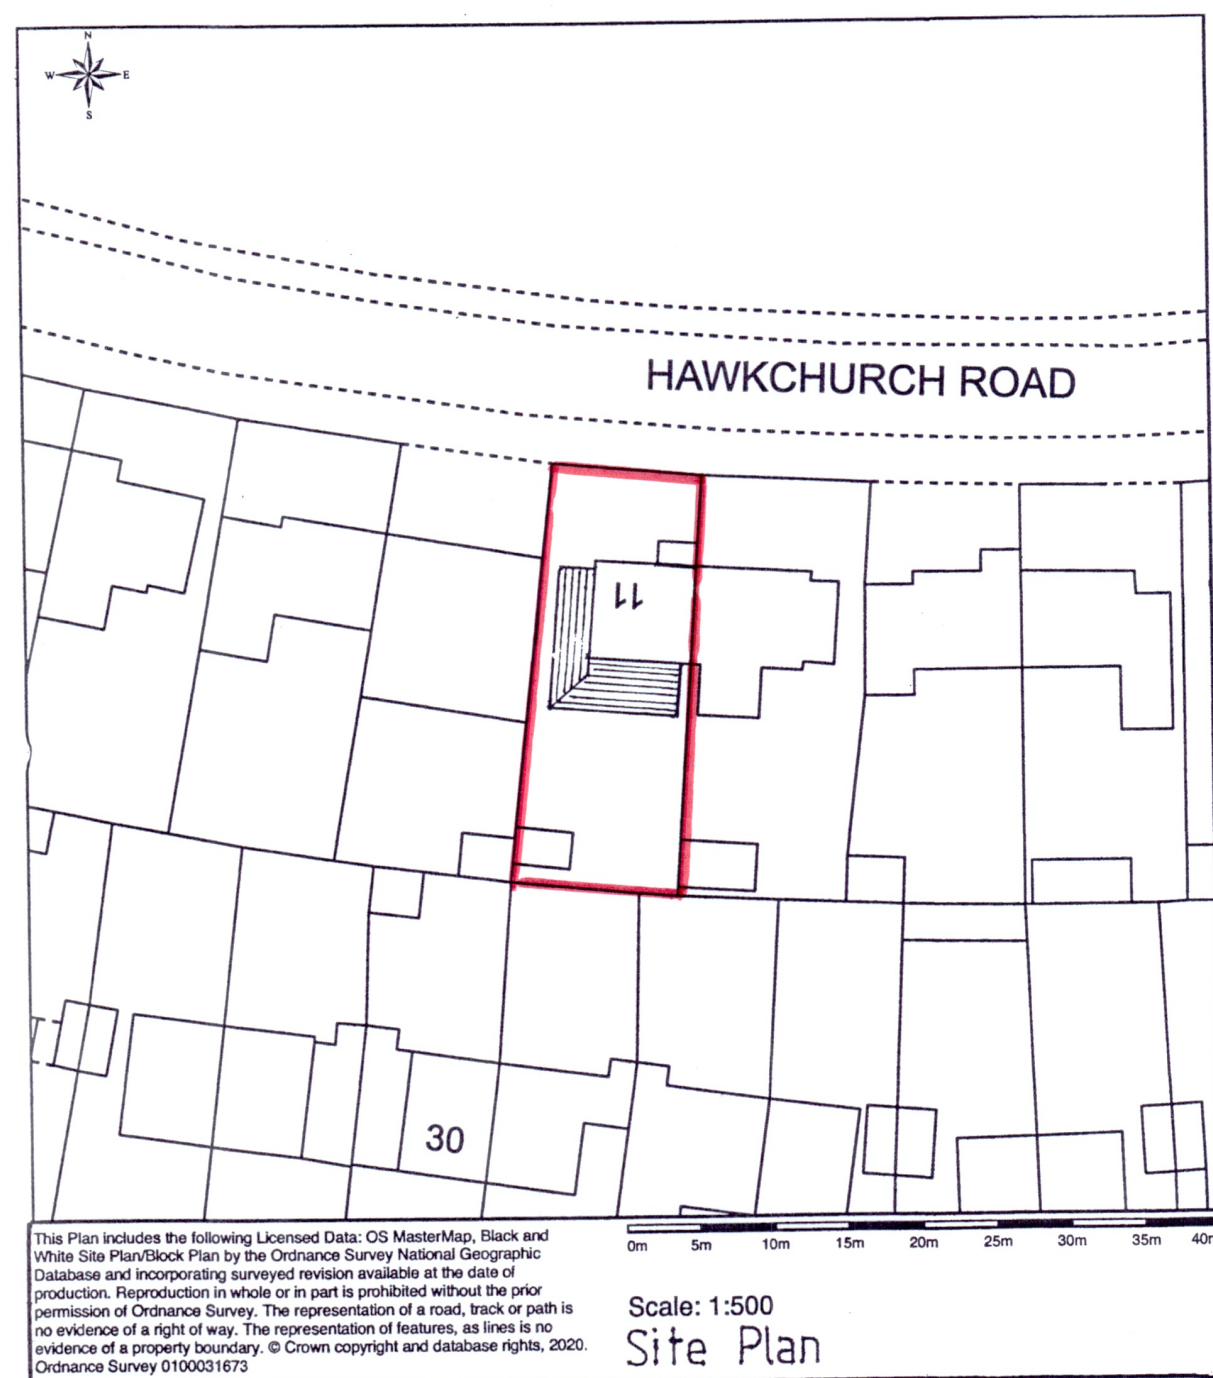


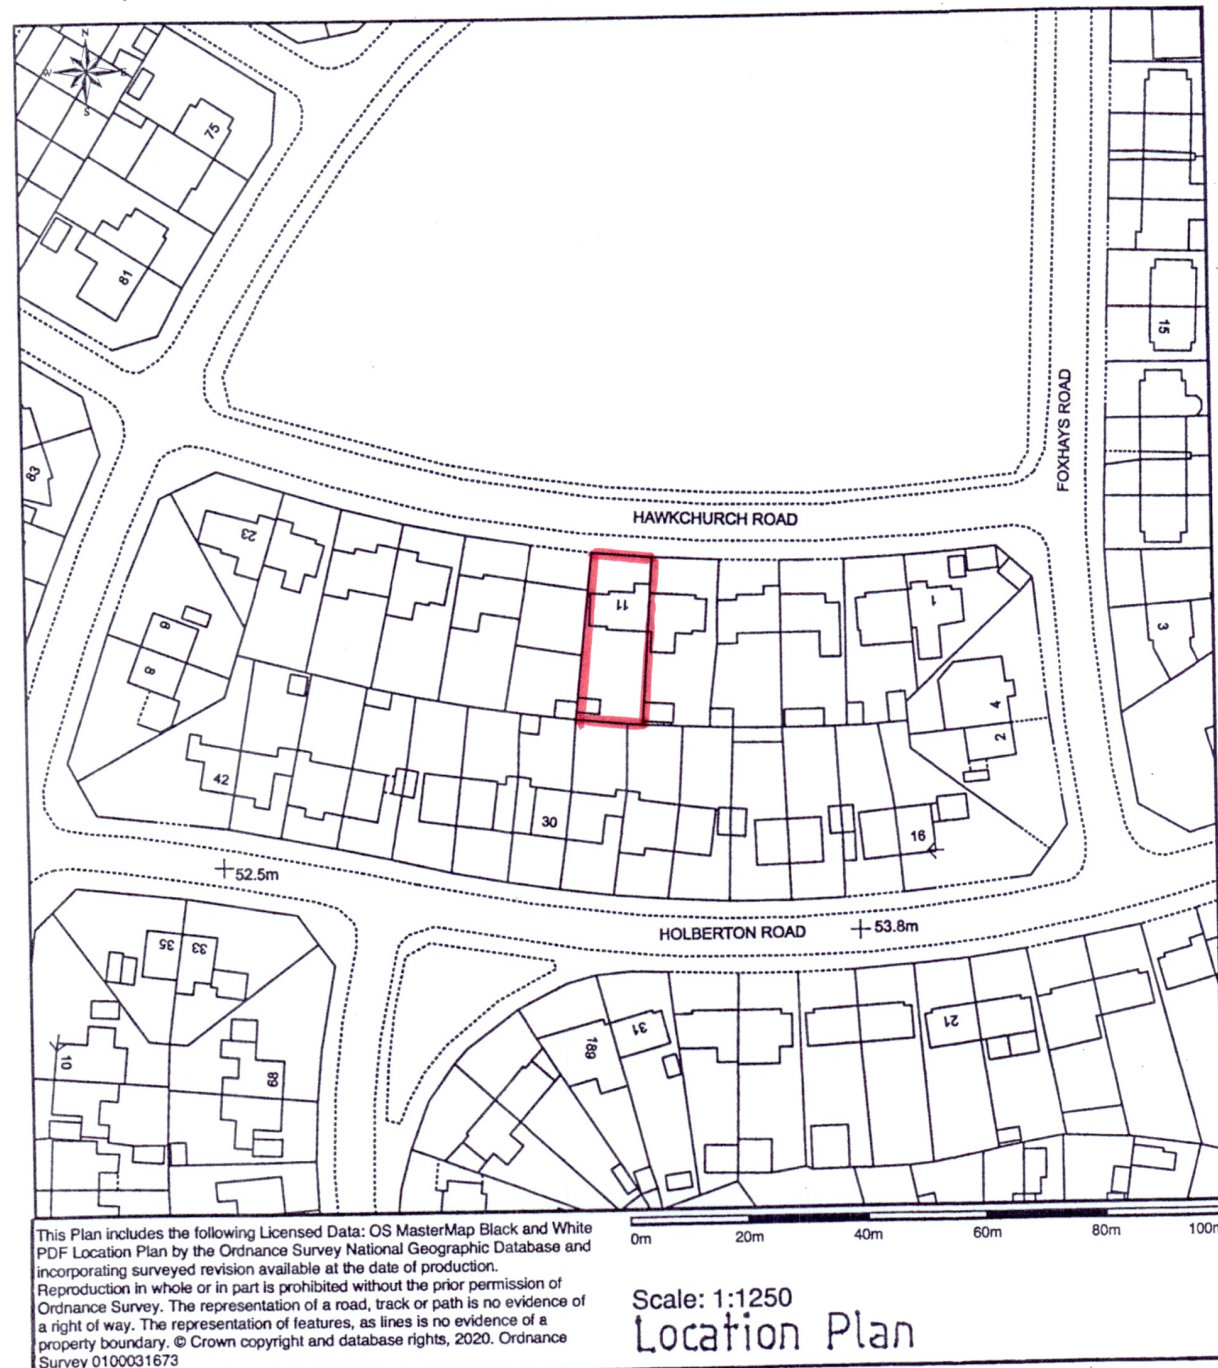

Existing Roof Plan 1-100

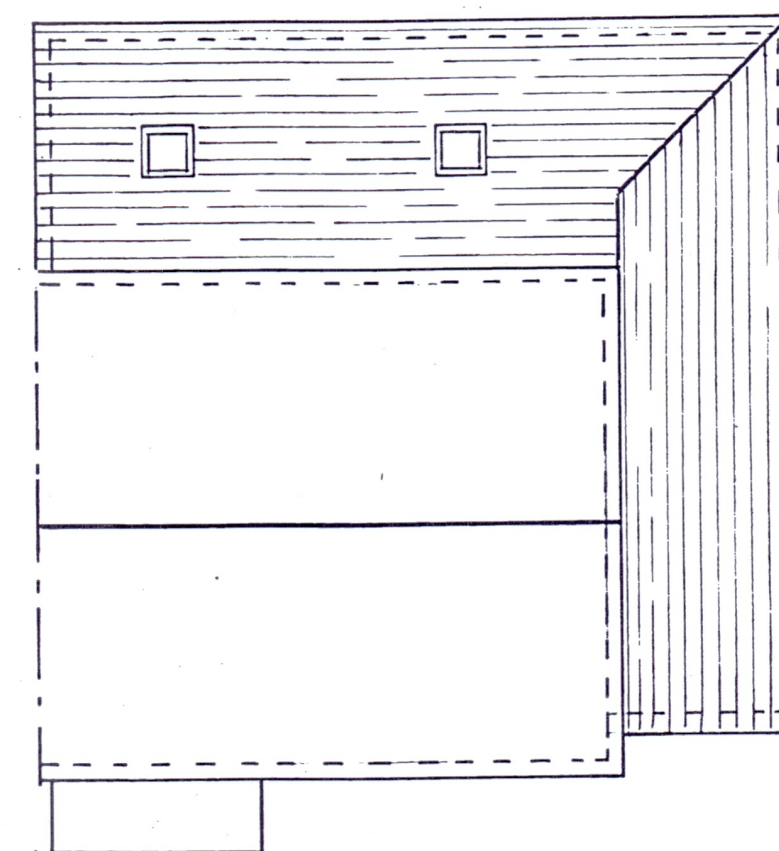

Proposed Roof Plan 1-100

PROJECT Single storey side and rear extensions 11 HAWKCHURCH ROAD READING, BERKS RG2 8NE		TITLE Site Plan, Location Plan and Roof Plans DRAWING NO. 3506 - 03									
SCALE As shown	DATE December 2020	DRAWN JB	REV <table border="1"> <tr><td> </td><td> </td><td> </td><td> </td></tr> <tr><td> </td><td> </td><td> </td><td> </td></tr> </table>								
 Good Developments Ltd Planning and Architectural Services Property Development and Renovation Tel: 01189 122 319 info@gooddevelopments.co.uk www.gooddevelopments.co.uk											