



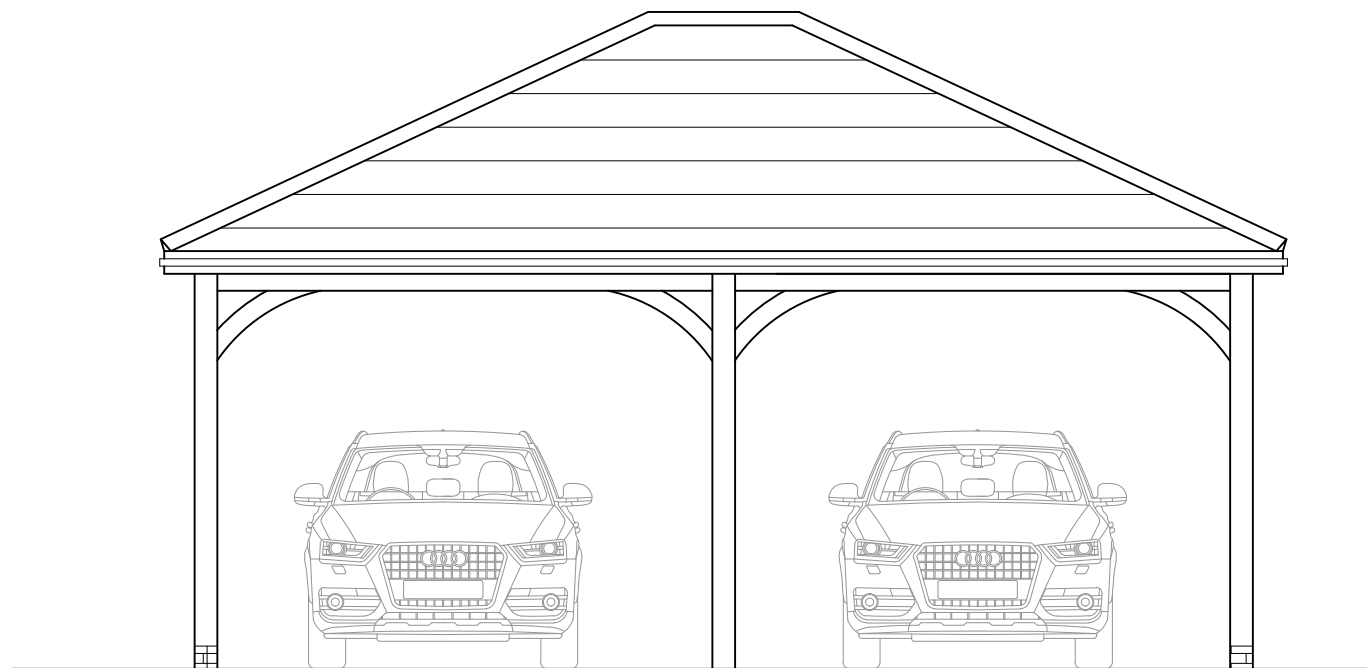

PROPOSED FRONT ELEVATION

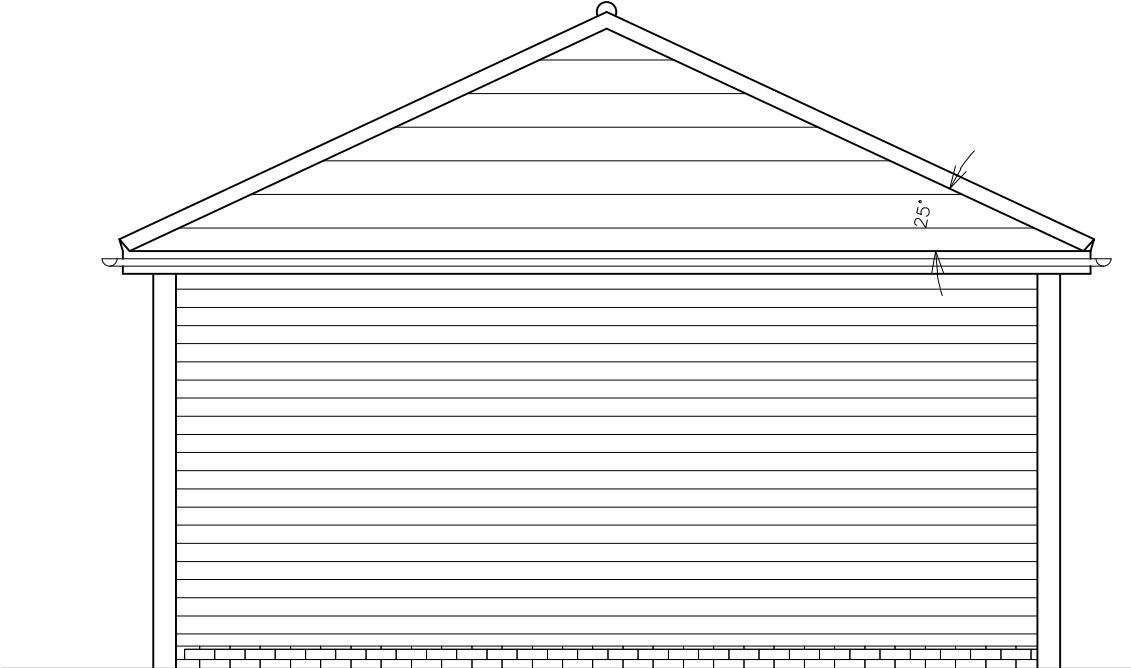


PROPOSED SIDE ELEVATION



PROPOSED SIDE ELAVATION



SCALE 1:50

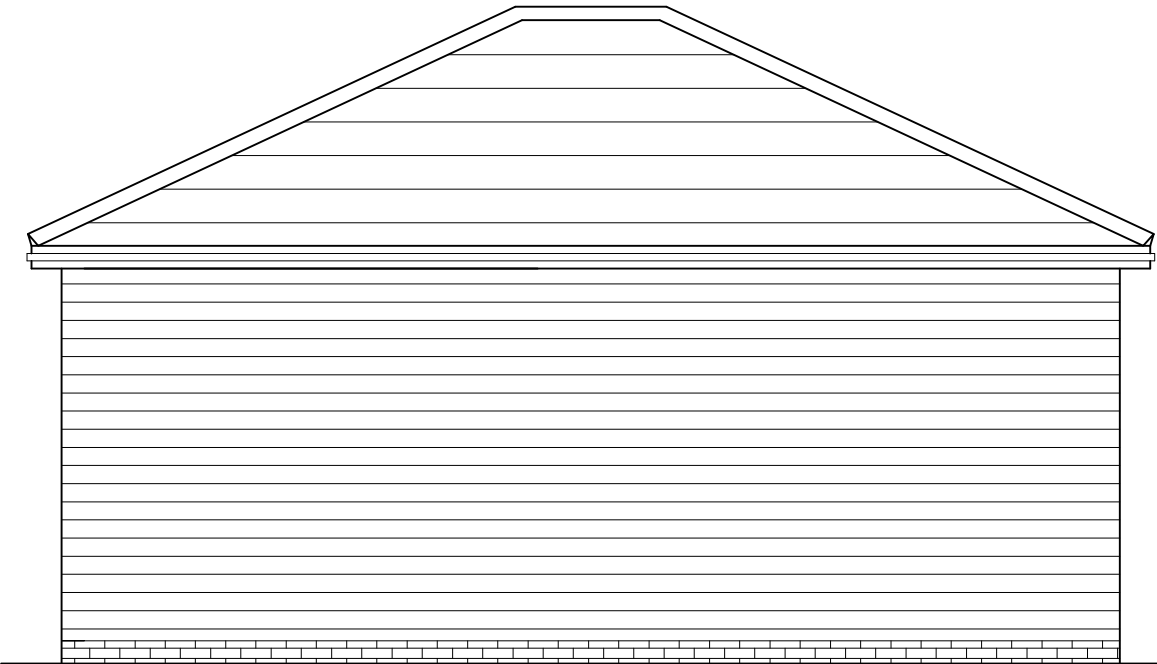

PROPOSED REAR ELEVATION

PROJECT: 21 ELSLEY ROAD TILEHURST READING RG31 6RP	DRAWING TITLE: PROPOSED ELEVATIONS	 CREATIVE DESIGN & STRUCTURE	UNIT 1, HENSON HOUSE, NEWTOWN ROAD HENLEY-ON-THAMES, RG9 1HG TEL: 01491411922		DRAWN: D.D.	DRAWING NO. 19120-03	REV.
					SCALE: 1:50 @ A3		
					DATE: AUGUST 2020		
					STATUS: PLANNING		