


Proposed North-East Elevation
1 : 200

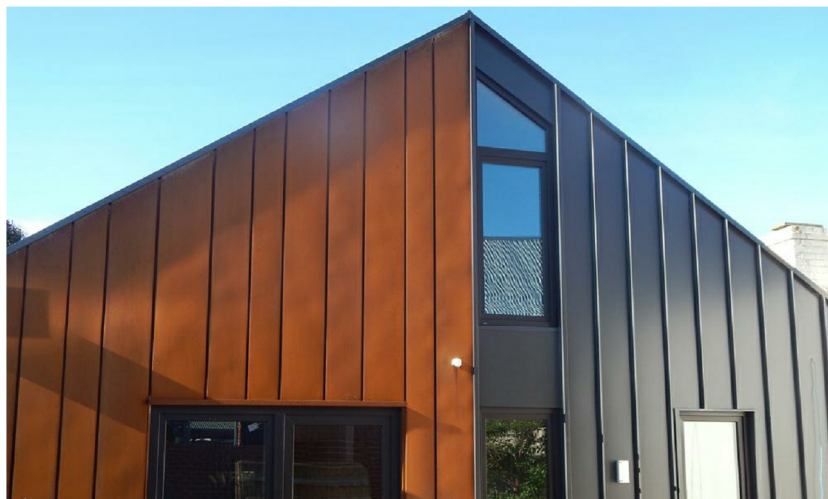


COPPER EFFECT COMPOSITE CLADDING



TIMBER BRISE SOLEIL




DARK GREY BRICK

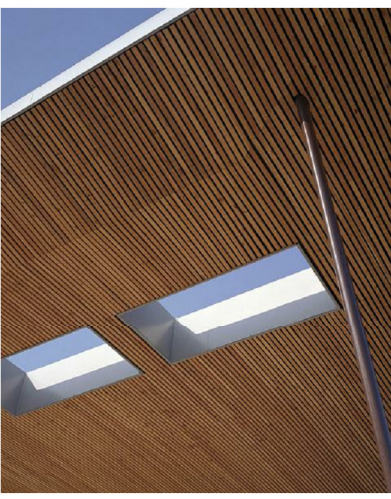

TIMBER CANOPY

PRECEDENTS

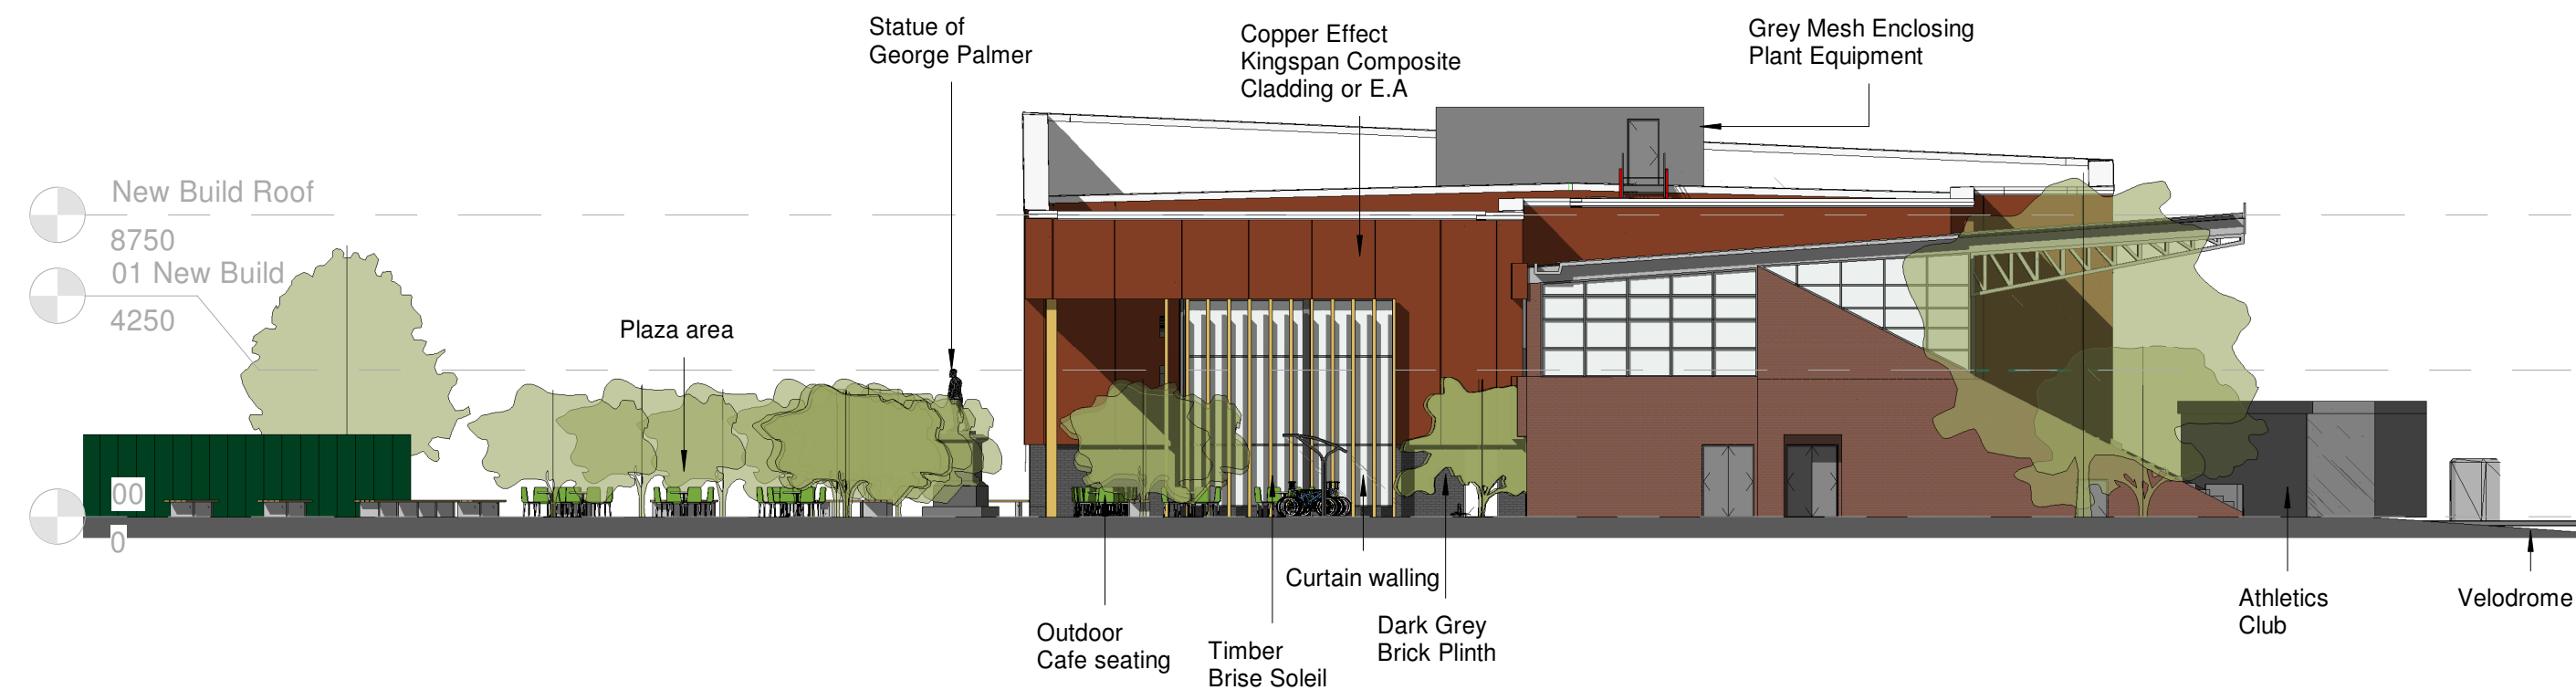

Proposed South-East Elevation
1 : 200

WINDOWS: DARK GREY PPC ALUMINIUM
DOORS: DARK GREY PPC ALUMINIUM
CURTAIN WALLING: DARK GREY PPC ALUMINIUM
LOUVRES: DARK GREY PPC ALUMINIUM

No.	Note
1	All dimensions to be verified on site by GENERAL CONTRACTOR prior to any work, setting out or shop drawings being prepared.
2	© copyright SAUNDERS BOSTON LIMITED. All rights reserved. This drawing remains the property of SAUNDERS BOSTON LIMITED at all times and may not be reproduced or copied in whole or in part without their prior written consent.
3	This drawing and related specifications are for use only in the stated location.
4	This drawing is to be read in conjunction with all other Consultants drawings and specifications.
5	Drainage has not been surveyed and any/all pipe locations and below ground drainage runs are indicative.
6	It is assumed that all works will be carried out by a competent contractor who will be working, where appropriate, to an approved method statement.

Scale 1:200
0 2 4 6 10m
The existing drawing has been indicatively drawn up and it's not based on survey drawings

P2	Issued for Planning	19/03/21	CW	TZ
P1	Issued for Comment	15/03/21	CW	TZ
No.	Revision	Date	Chk	Auth
Client	GILL			
Job	Reading Palmer Park Sport Centre			
Drawing	Proposed North-East and South-East Elevations			
Scale	1 : 200 @A1			Revision
SBA Project Code	Drawn	TZ	Date	11/20/20
1789	Checked	CW	Suitability Code	S2
project	originator	zone	level	type
1789-SBA-PP	-ZZ	-A	-2005	