





FRONT ELEVATION
1:100




REAR ELEVATION
1:100

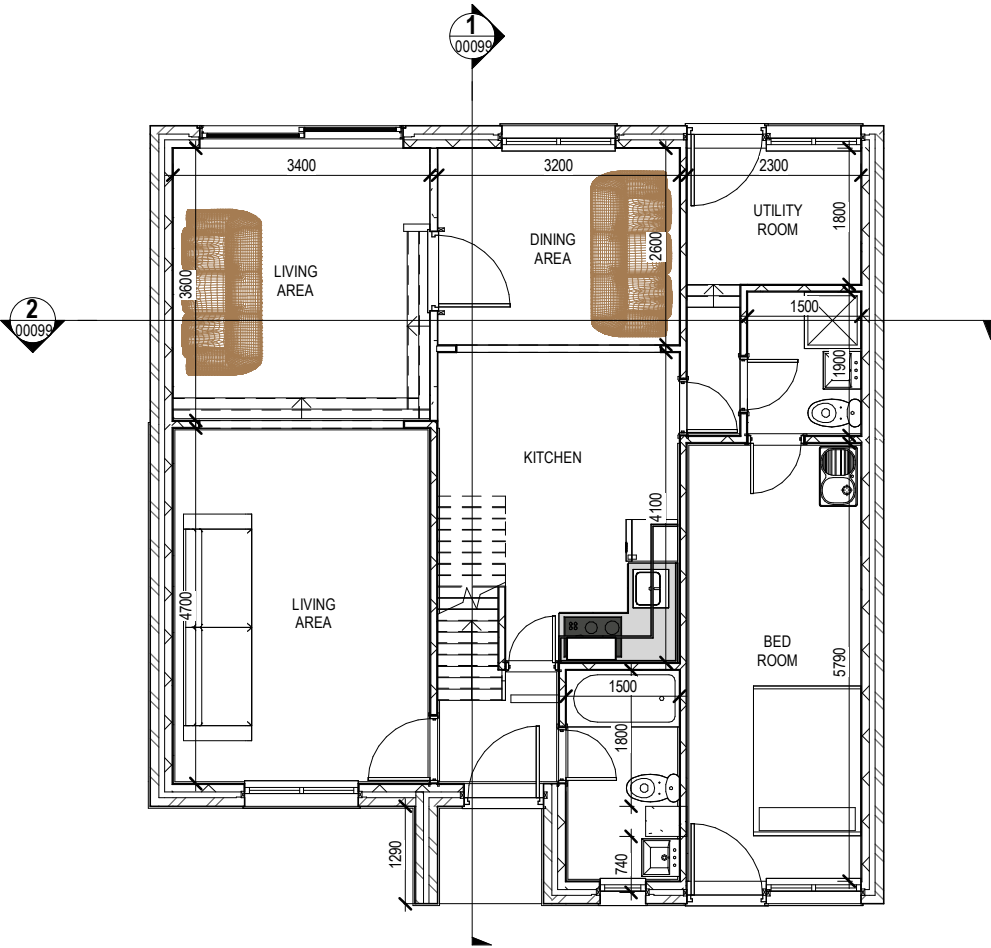


GROUND FLOOR PLAN
1:100

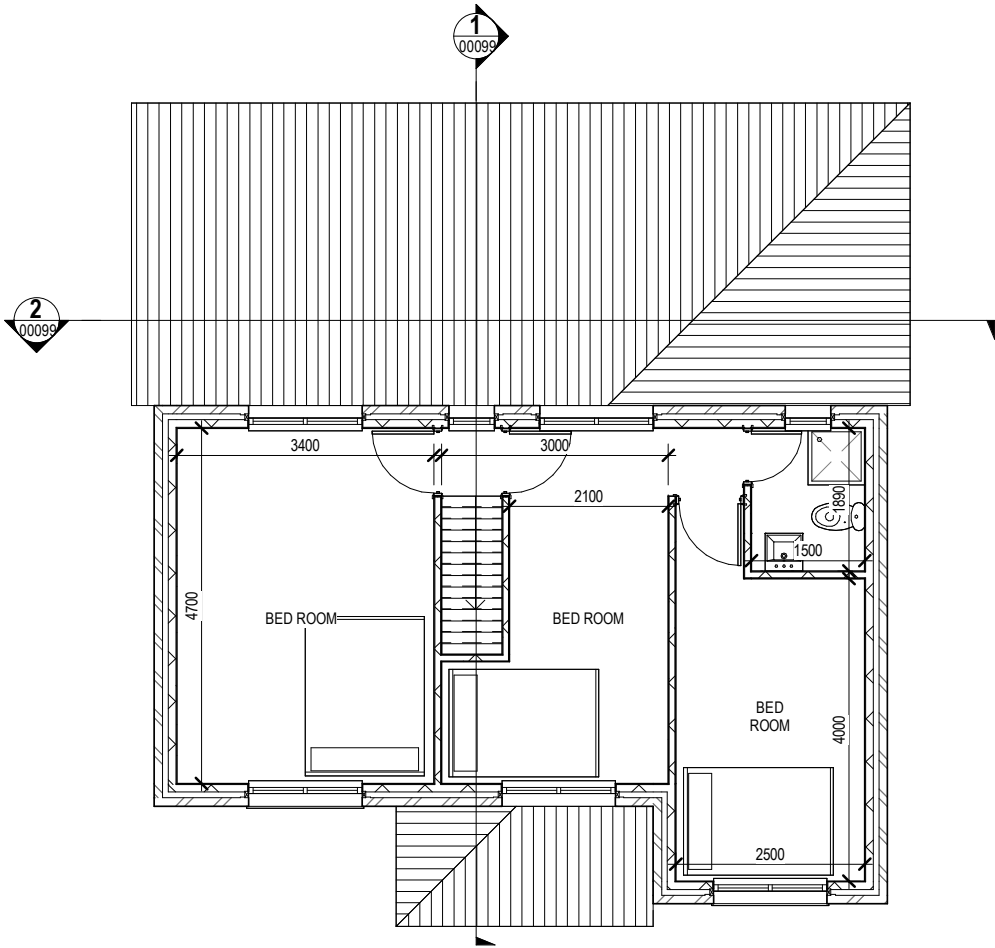

FIRST FLOOR PLAN
1:100

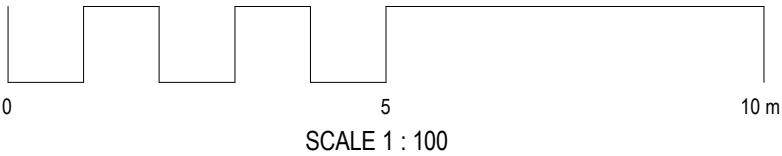

 GDR ENGINEERING, 58 MILE ROAD, BASINGSTOKE, RG249SL. TEL: 07999423501 WEB: www.gdrengineering.co.uk			
CLEINT L.W.G. LIYANAGE, NO10, ANGLEFIELD ROAD, RG4 5HP.			
PROPOSED LOFT CONVERSION			
NO	DESCRIPTION		DATE
A	FOR APPROVAL		2021-04-26
FOR PLANNING APPROVAL			
TITLE EXISTING FLOOR PLANS & ELEVATIONS			
DRAWN BY PRAMODAYA			
DESIGN BY			
DATE 2021-04-26		SCALE 1 : 100	PAPER SIZE A3
DWG NO. GDR-GL-20		SHEET NO. 00098	REV A

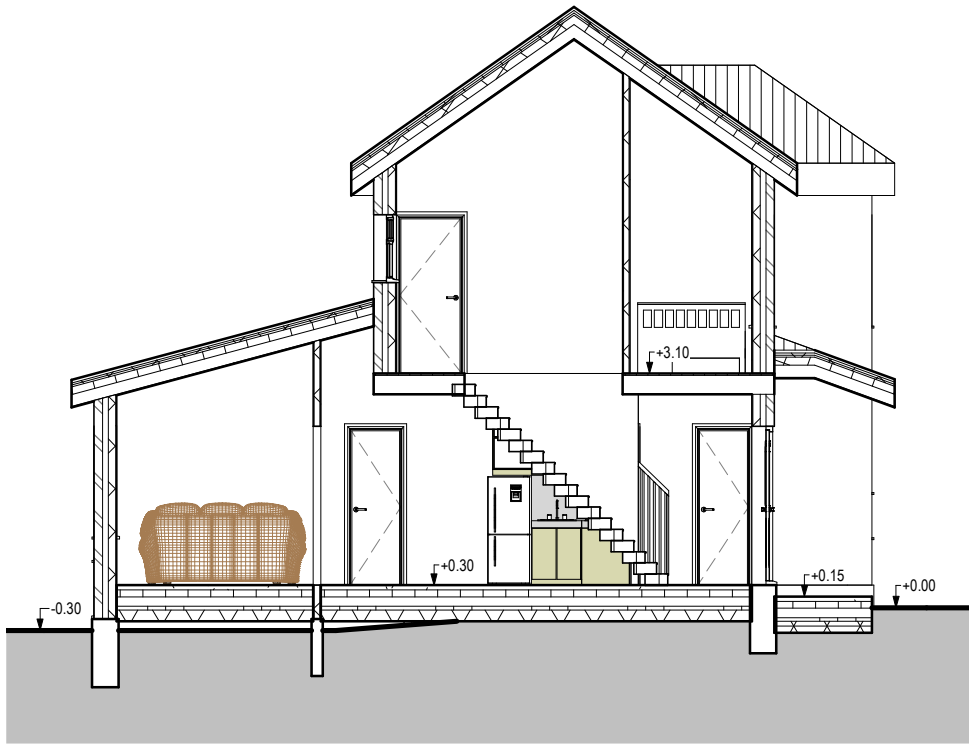

SECTION - 01
1 : 100



SECTION - 02
1 : 100



3D VIEW - 01



3D VIEW - 02



3D VIEW - 03

 GDR ENGINEERING, 58 MILE ROAD, BASINGSTOKE, RG249SL. TEL: 07999423501 WEB: www.gdrengineering.co.uk			
CLEINT L.W.G. LIYANAGE, NO10, ANGLEFIELD ROAD, RG4 5HP.			
PROPOSED LOFT CONVERSION			
NO	DESCRIPTION		DATE
A	FOR APPROVAL		2021-04-26
FOR PLANNING APPROVAL			
TITLE EXISTING SECTIONS & 3D VIEWS			
DRAWN BY PRAMODAYA			
DESIGN BY			
DATE 2021-04-26		SCALE 1 : 100	PAPER SIZE A3
DWG NO. GDR-GL-20		SHEET NO. 00099	REV A