






EXISTING FRONT ELEVATION

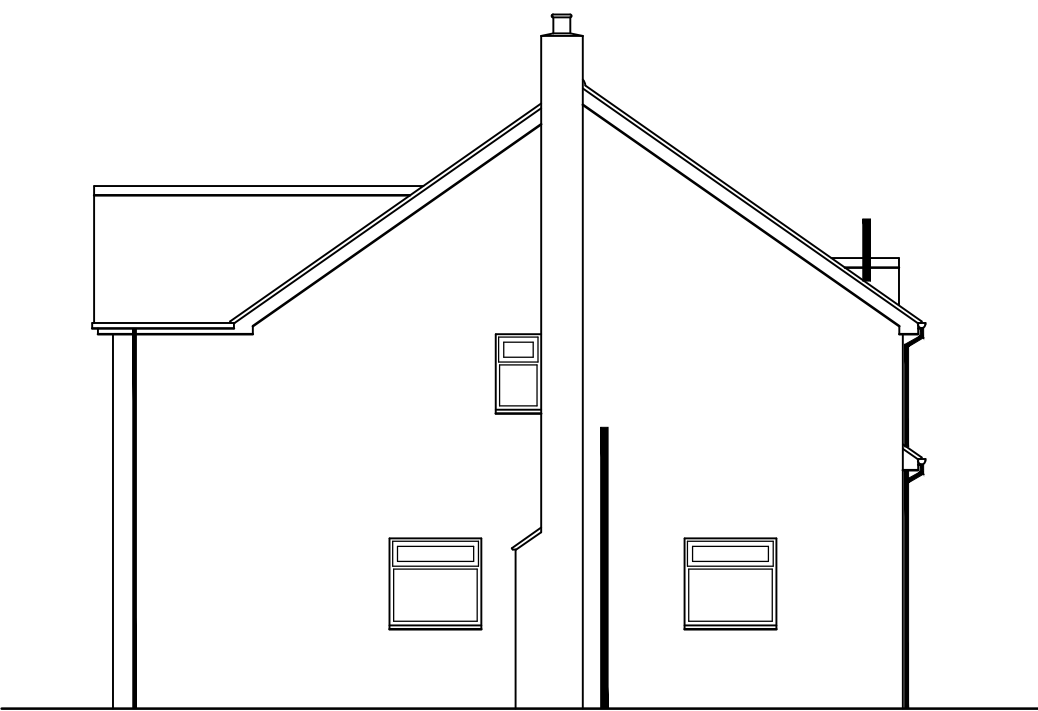


EXISTING SIDE ELEVATION

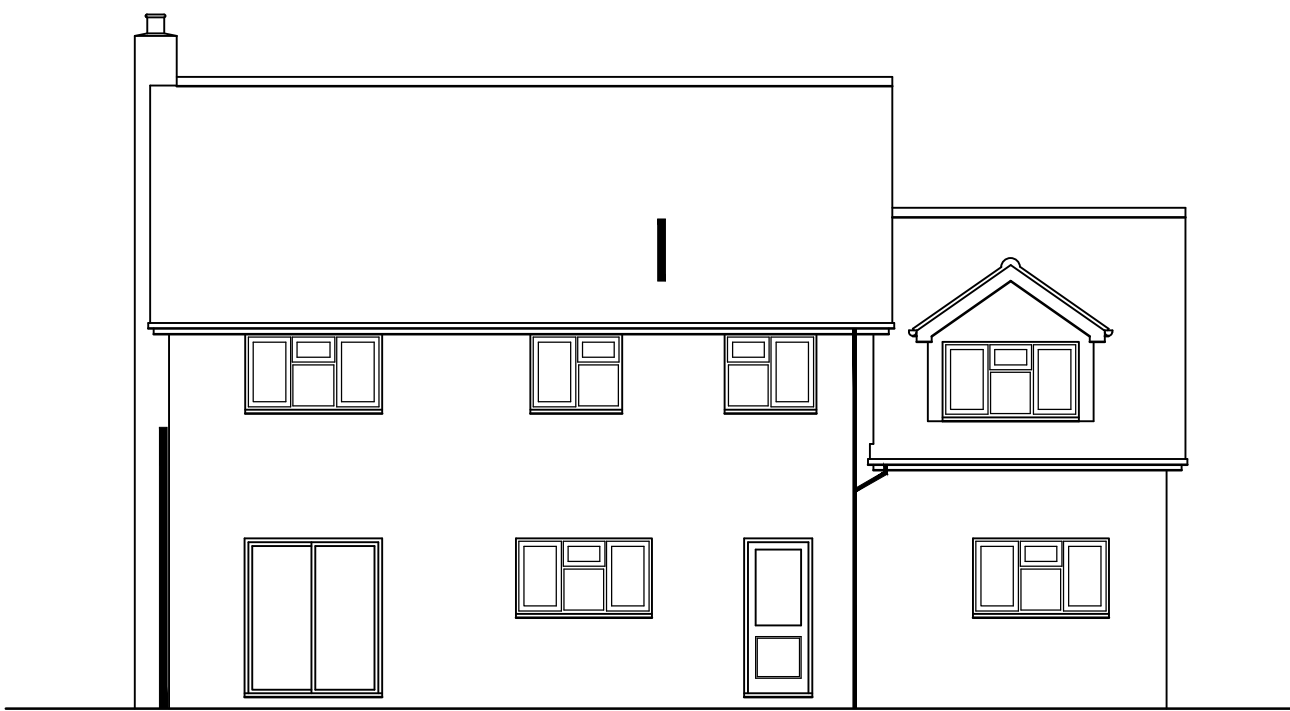



EXISTING REAR ELEVATION

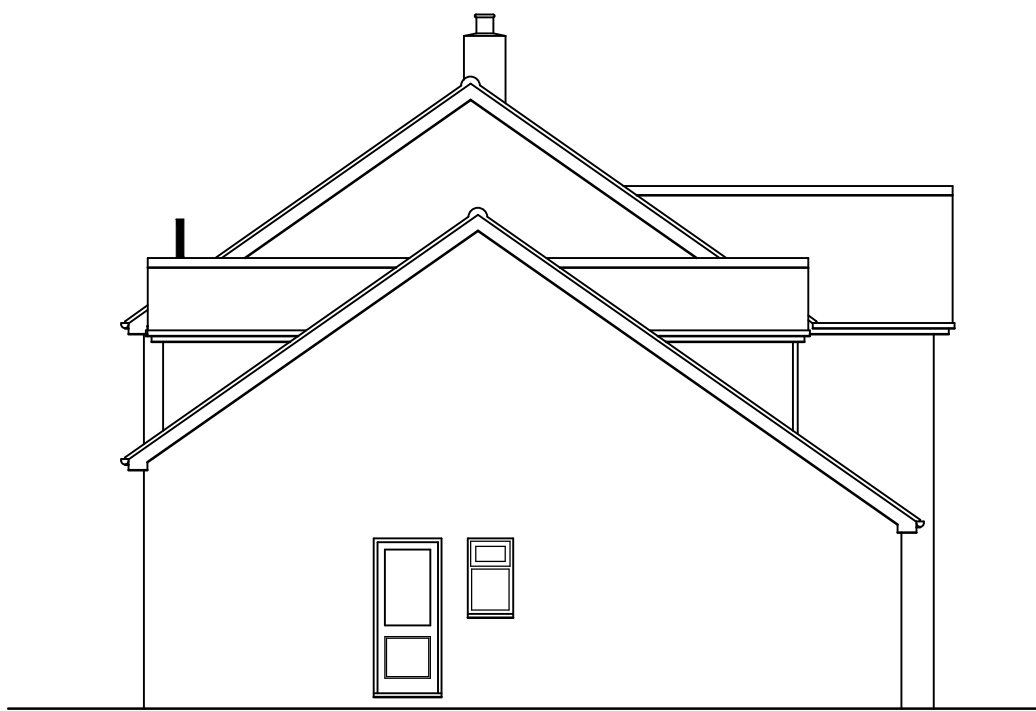


EXISTING SIDE ELEVATION

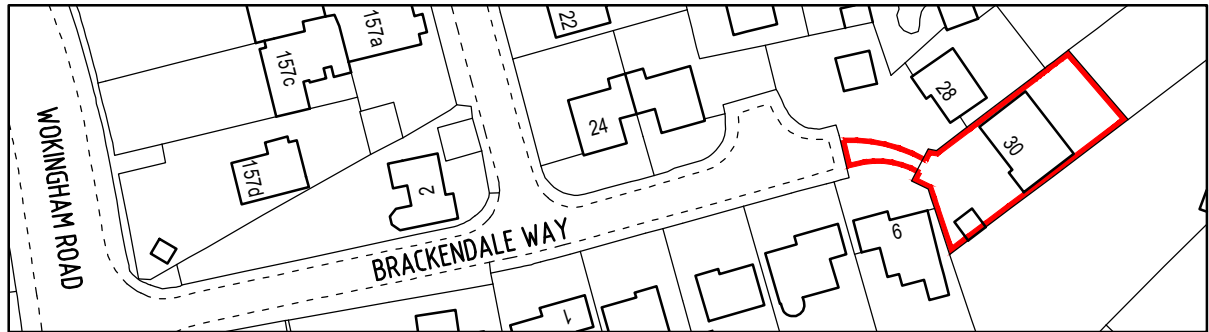


LOCATION PLAN
Scale 1:1250

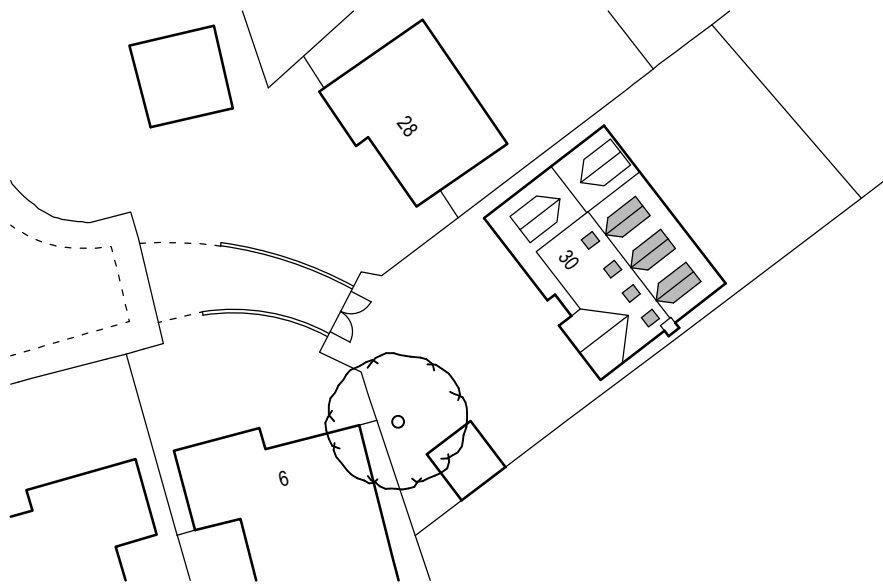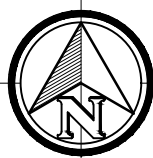

SITE PLAN
Scale 1:500

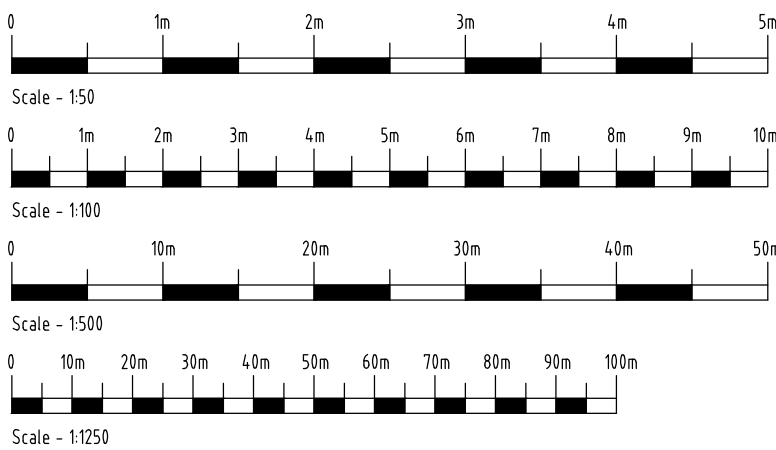

EXISTING GROUND FLOOR PLAN

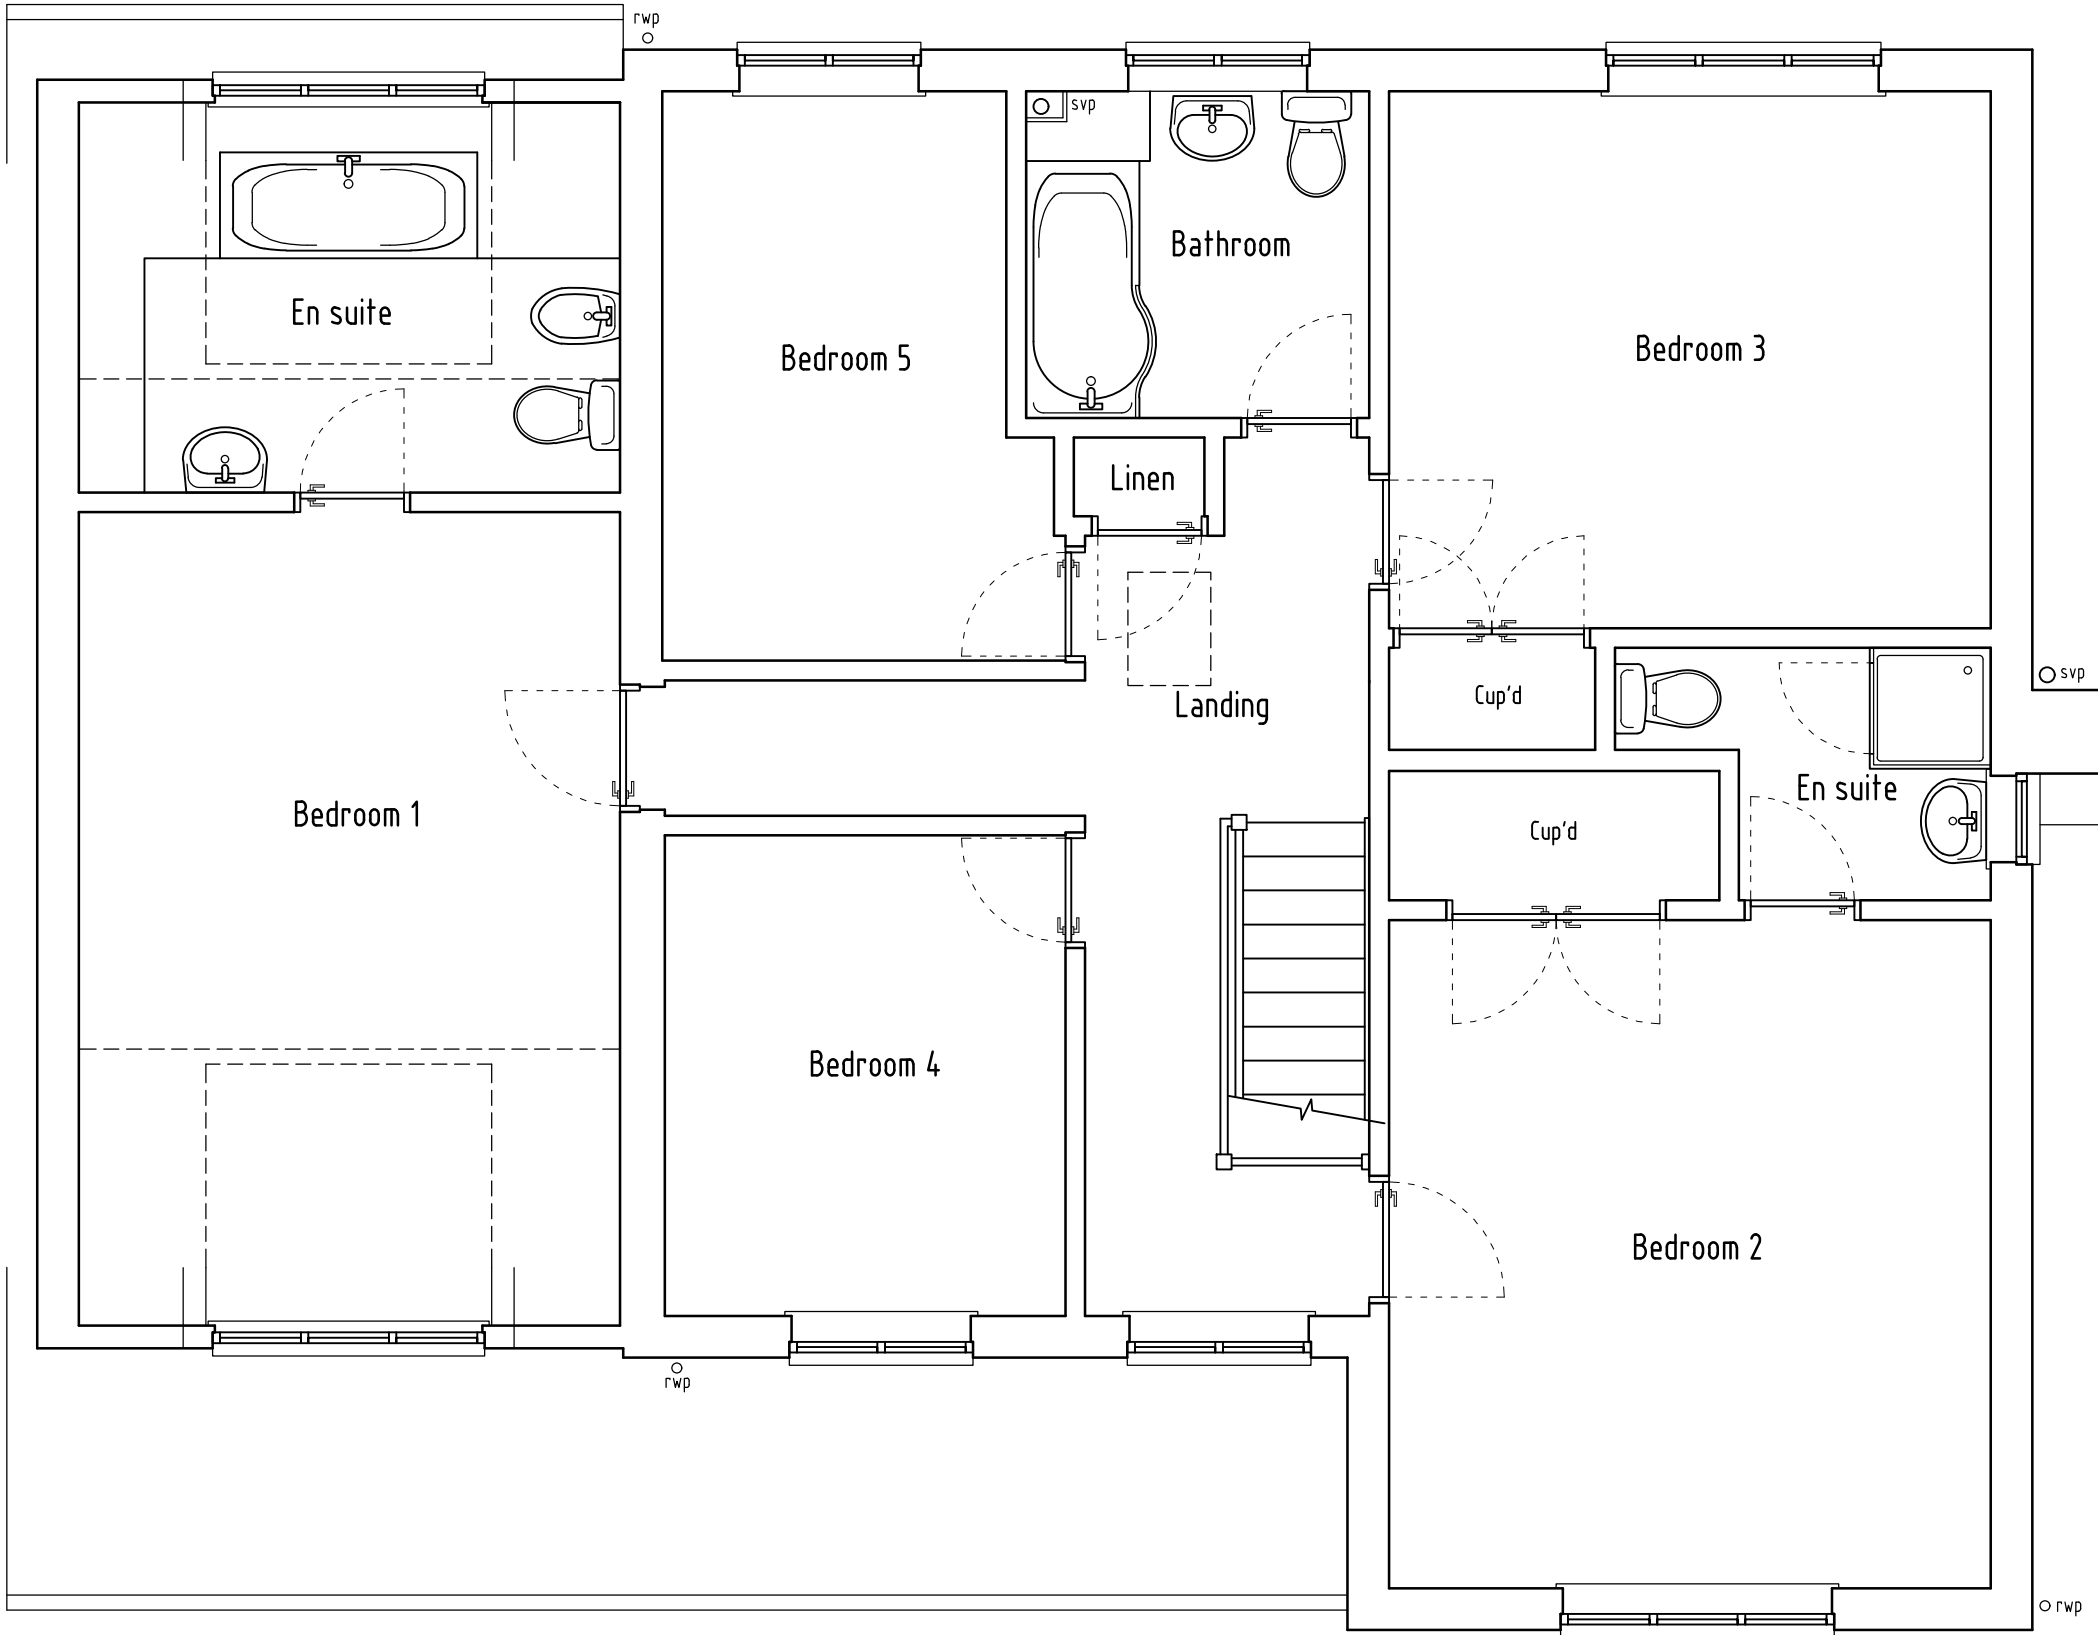

EXISTING FIRST FLOOR PLAN



Unit 20 Pipers Industrial Estate
Pipers Lane
Thatcham
Berkshire
RG19 4NA
Phone: 0118 9884477
E-mail: mail@bdssurveyors.co.uk
Web: www.bdssurveyors.co.uk

Project
Loft conversion at
30 BRACKENDALE WAY
EARLEY
READING

Drawing title
EXISTING PLANS & ELEVATIONS

Client Mr & Mrs J CRITCHER	Scale 150 1:100
Drawing number & status 6857:21:1 CLEUD	Rev Date 03.05.21 Drawn by TCG

Revisions

Scale bar - each bar measures 10mm
Drawing Copyright© BDS Surveyors Ltd A1 594 x 841mm