



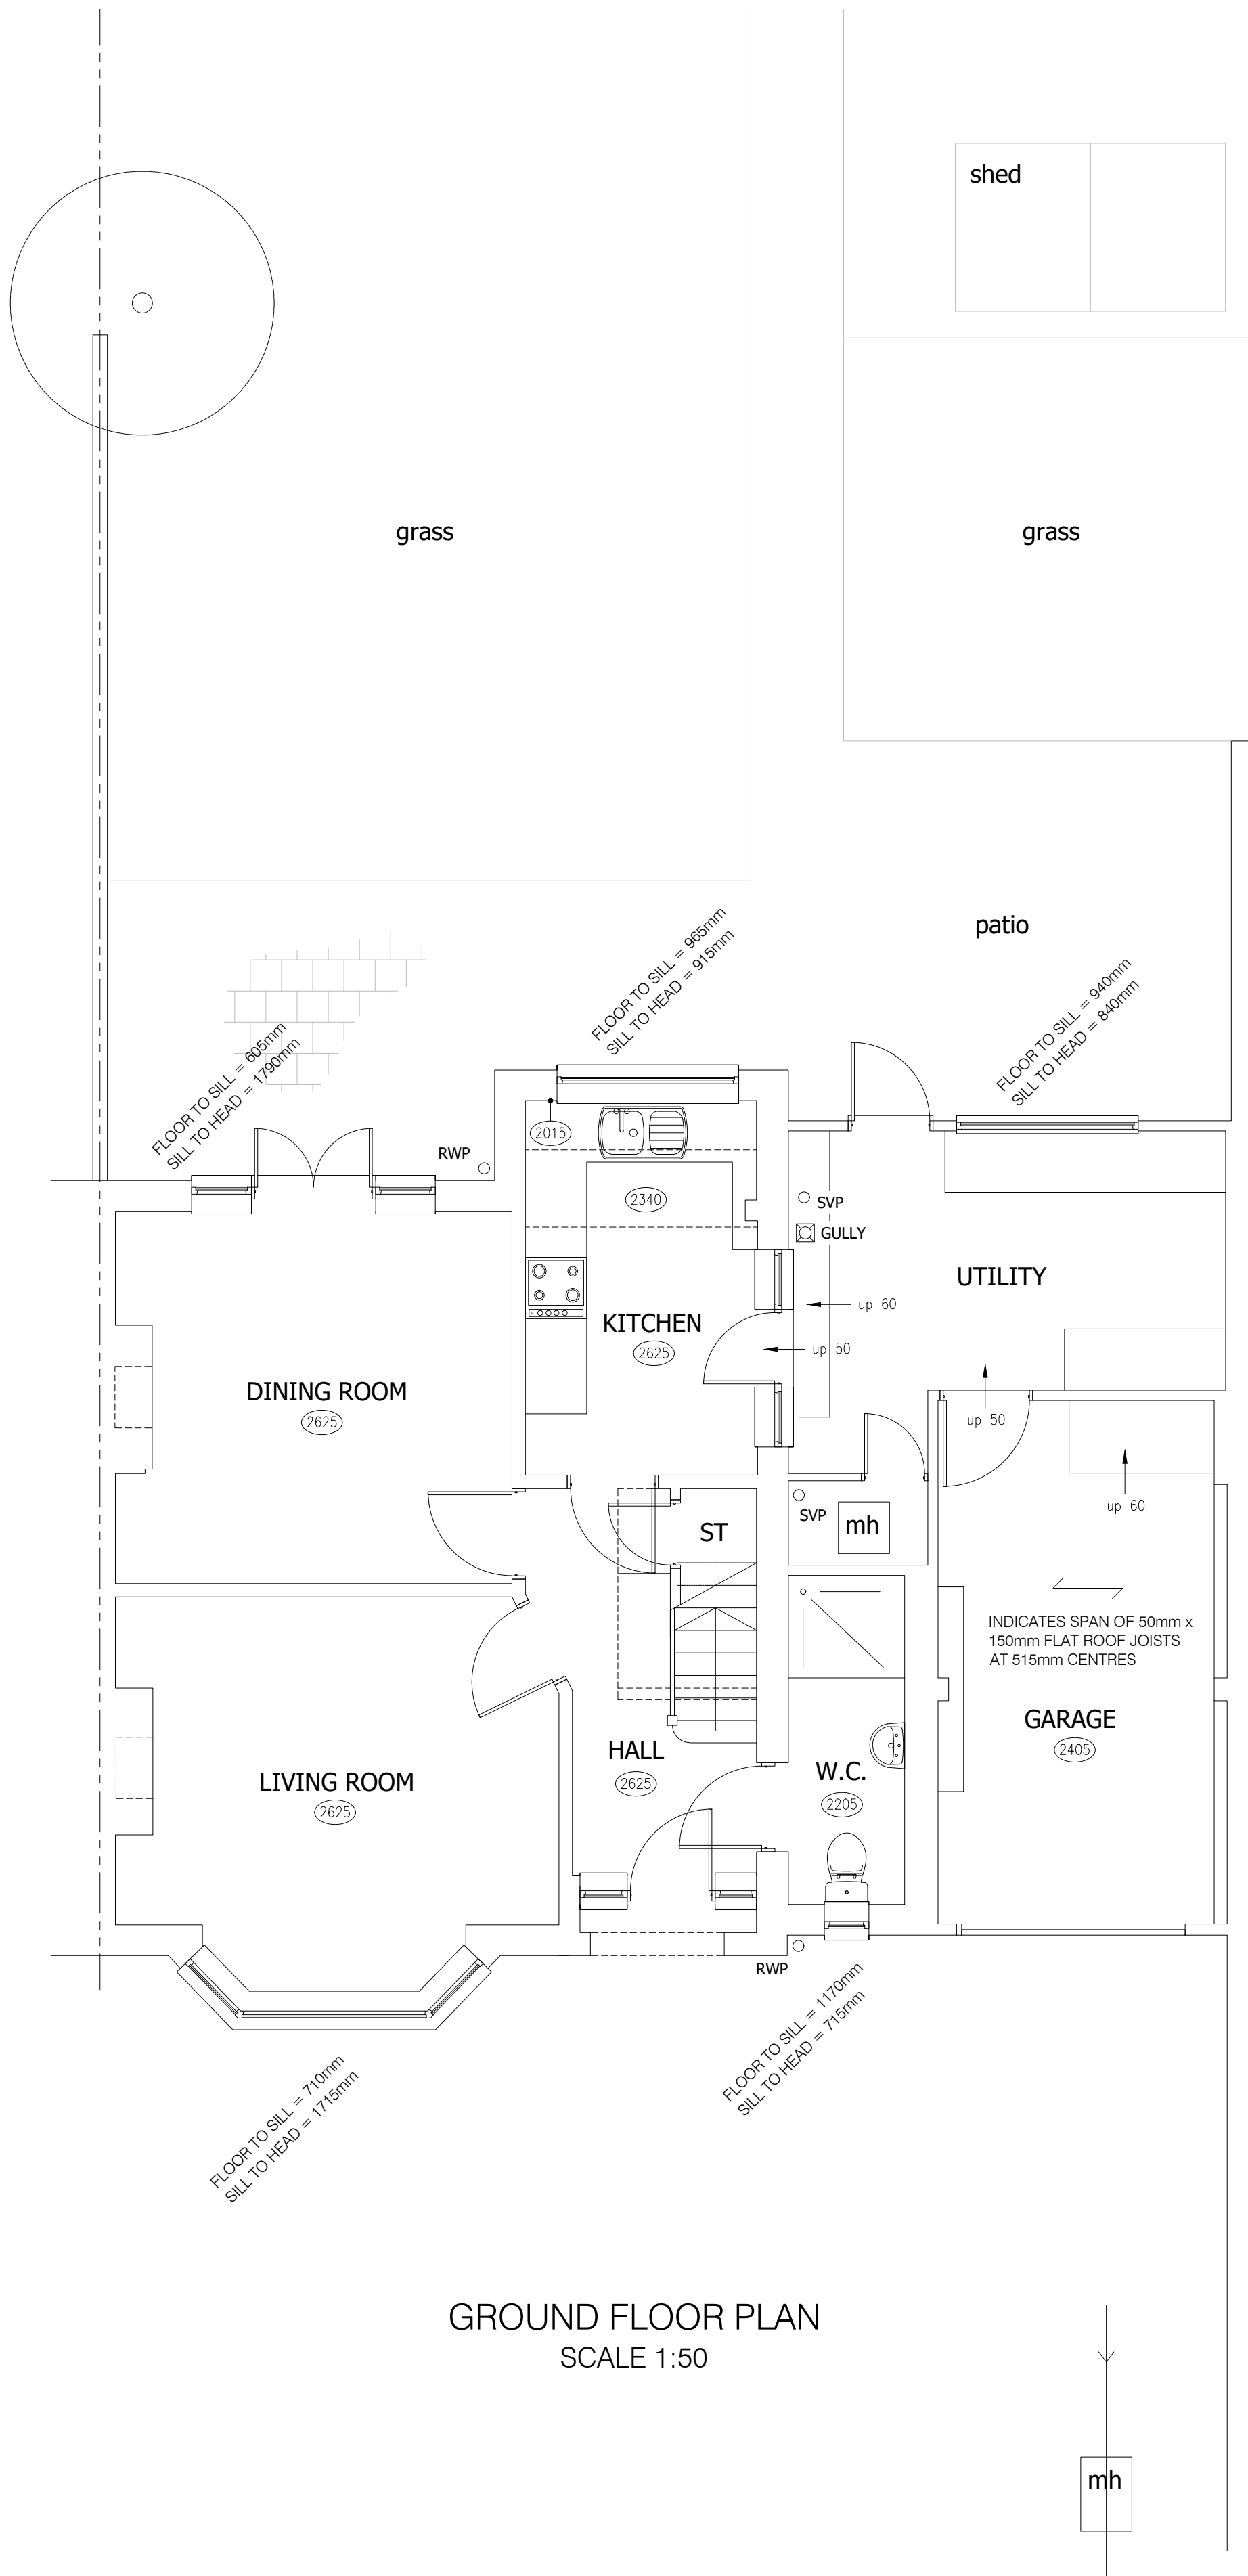

GROUND FLOOR PLAN
SCALE 1:50

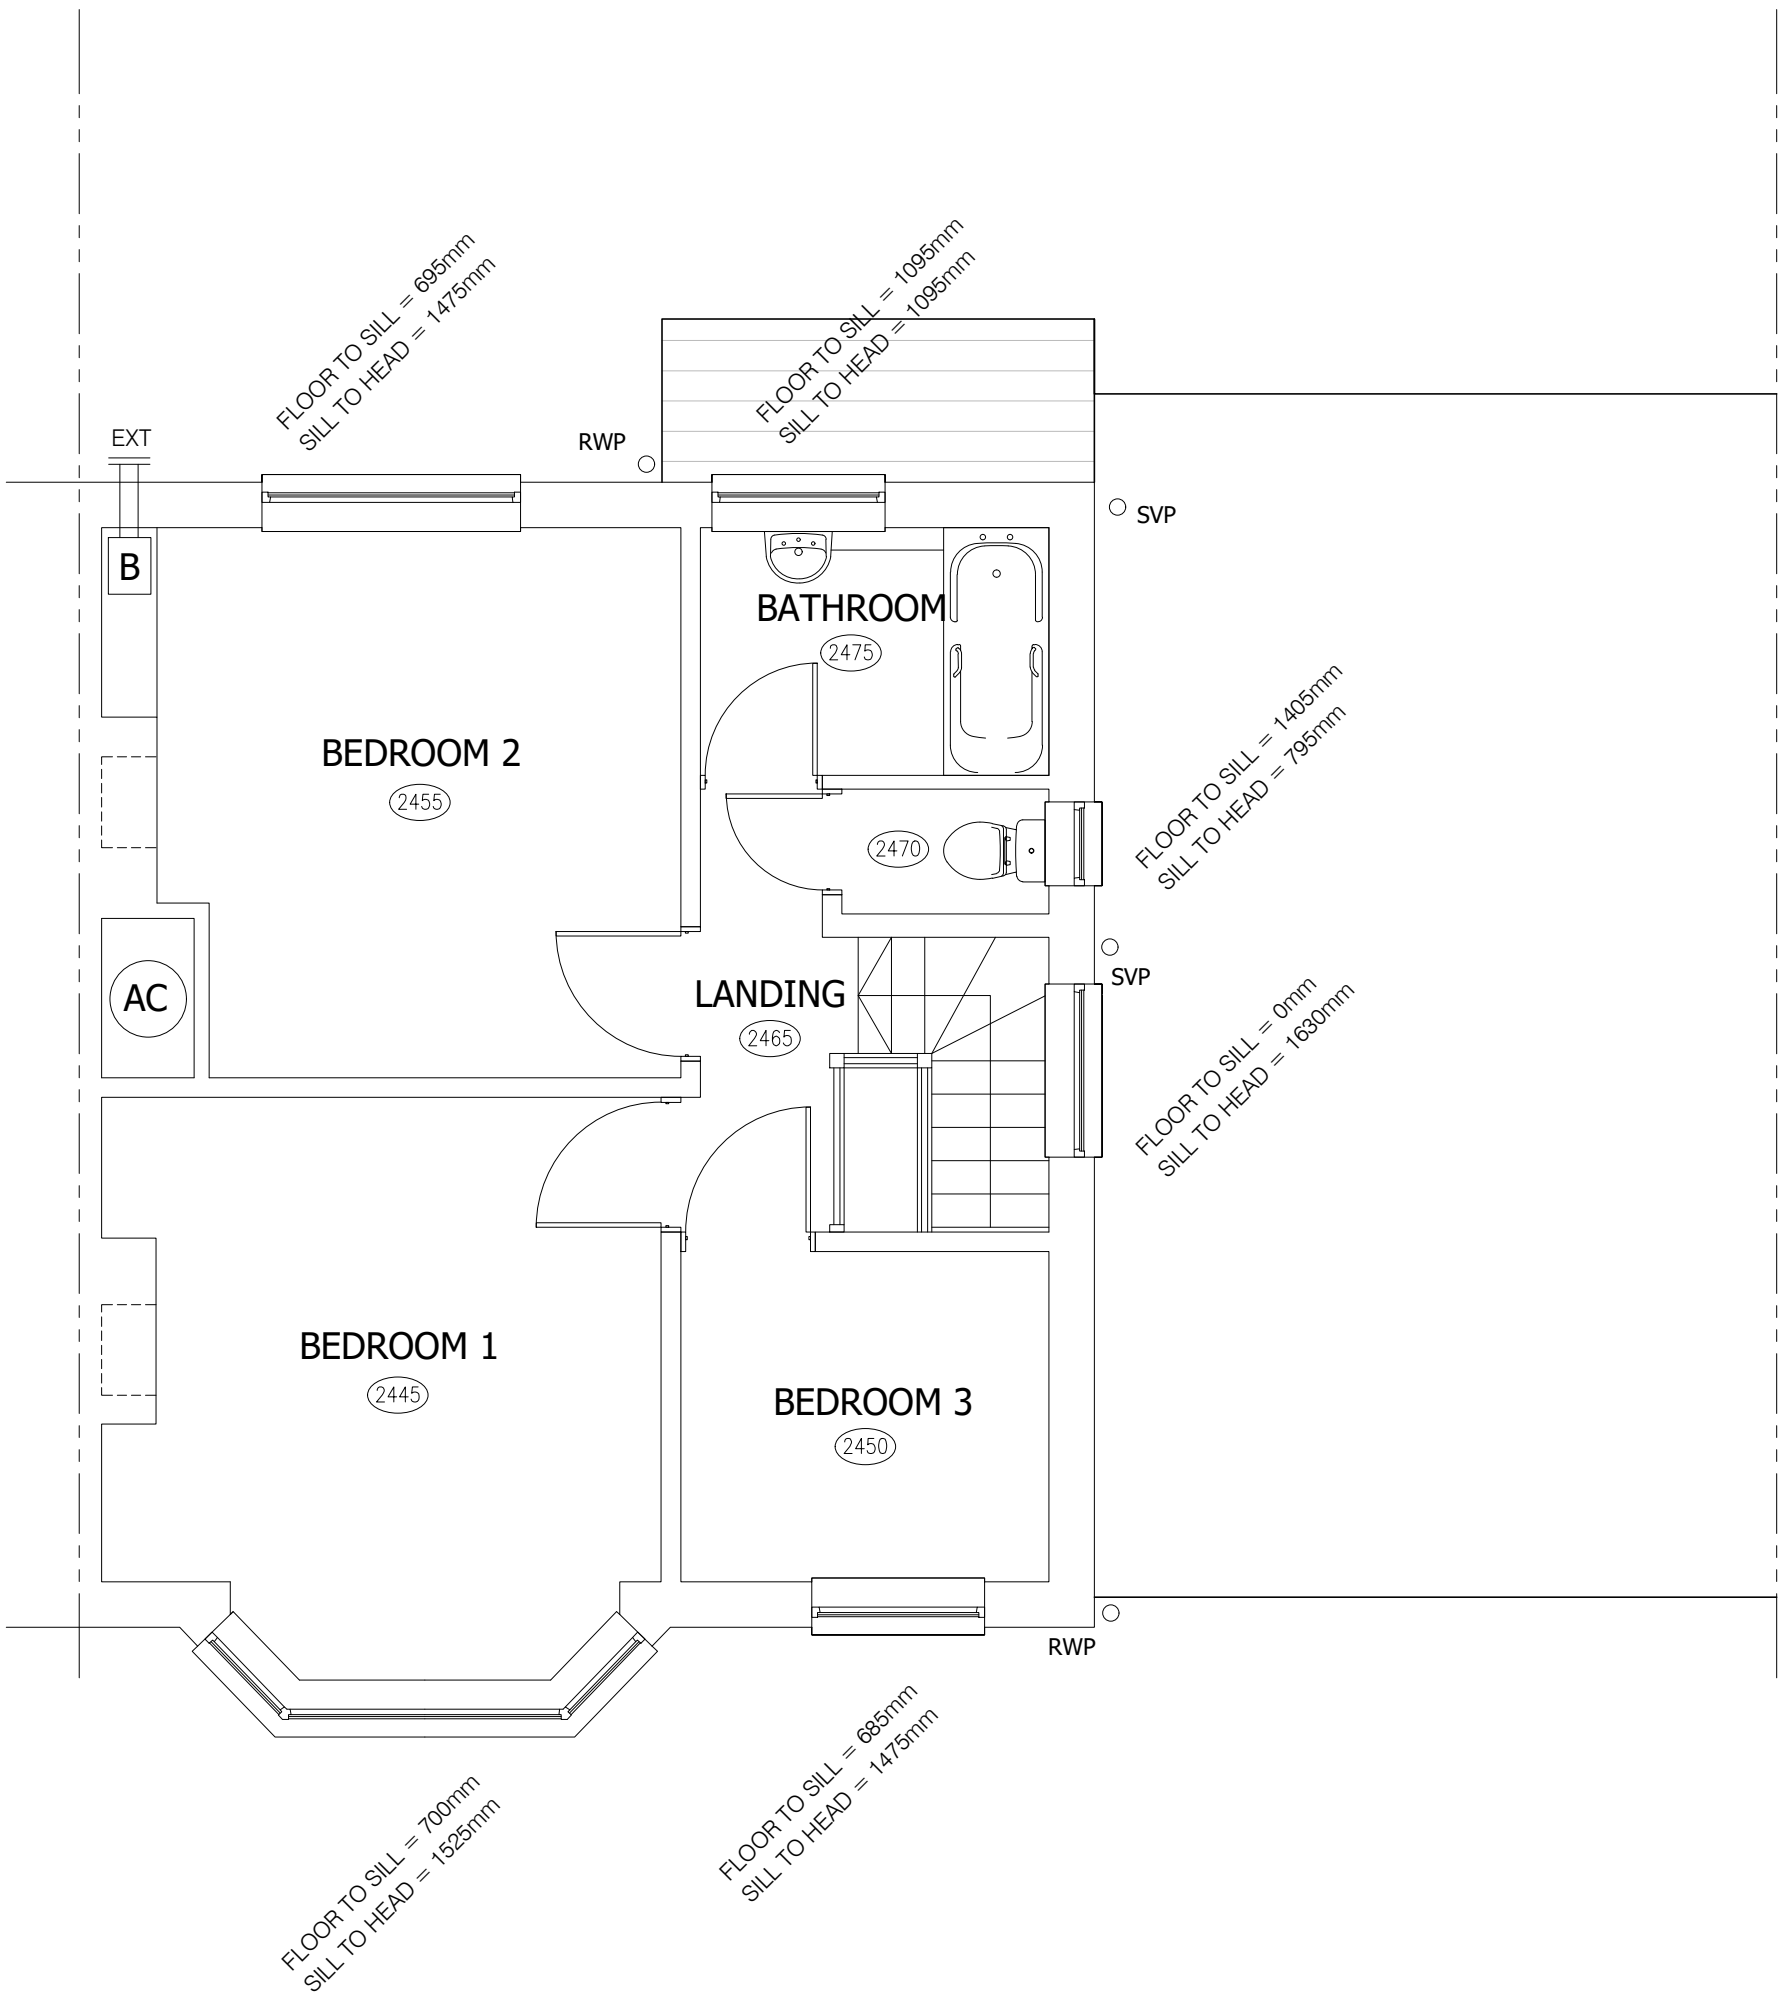

FIRST FLOOR PLAN
SCALE 1:50

NOTES:
1. THIS DRAWING IS TO BE READ IN CONJUNCTION WITH ALL RELEVANT ARCHITECTS, SUB-CONTRACTORS AND ARCHITECTURAL DRAWINGS.



Albany House
14 Shute End
Wokingham, Berkshire RG40 1BJ
Tel: 07787296792
email: info@jetarchdesign.co.uk

Client
MR ZAIDI

Property:
20 WINSER DRIVE
READING
RG30 3EQ

Drawing Title:
DETAILS OF EXISTING
GROUND & FIRST FLOOR PLANS

Rev.	Date	Revisions

Drawing No.	Rev.
A1/326/01	
Plot Date:	MARCH 21
Scale	1:50 @ A1
Date	MAR 21
Drawn	J.T.

