


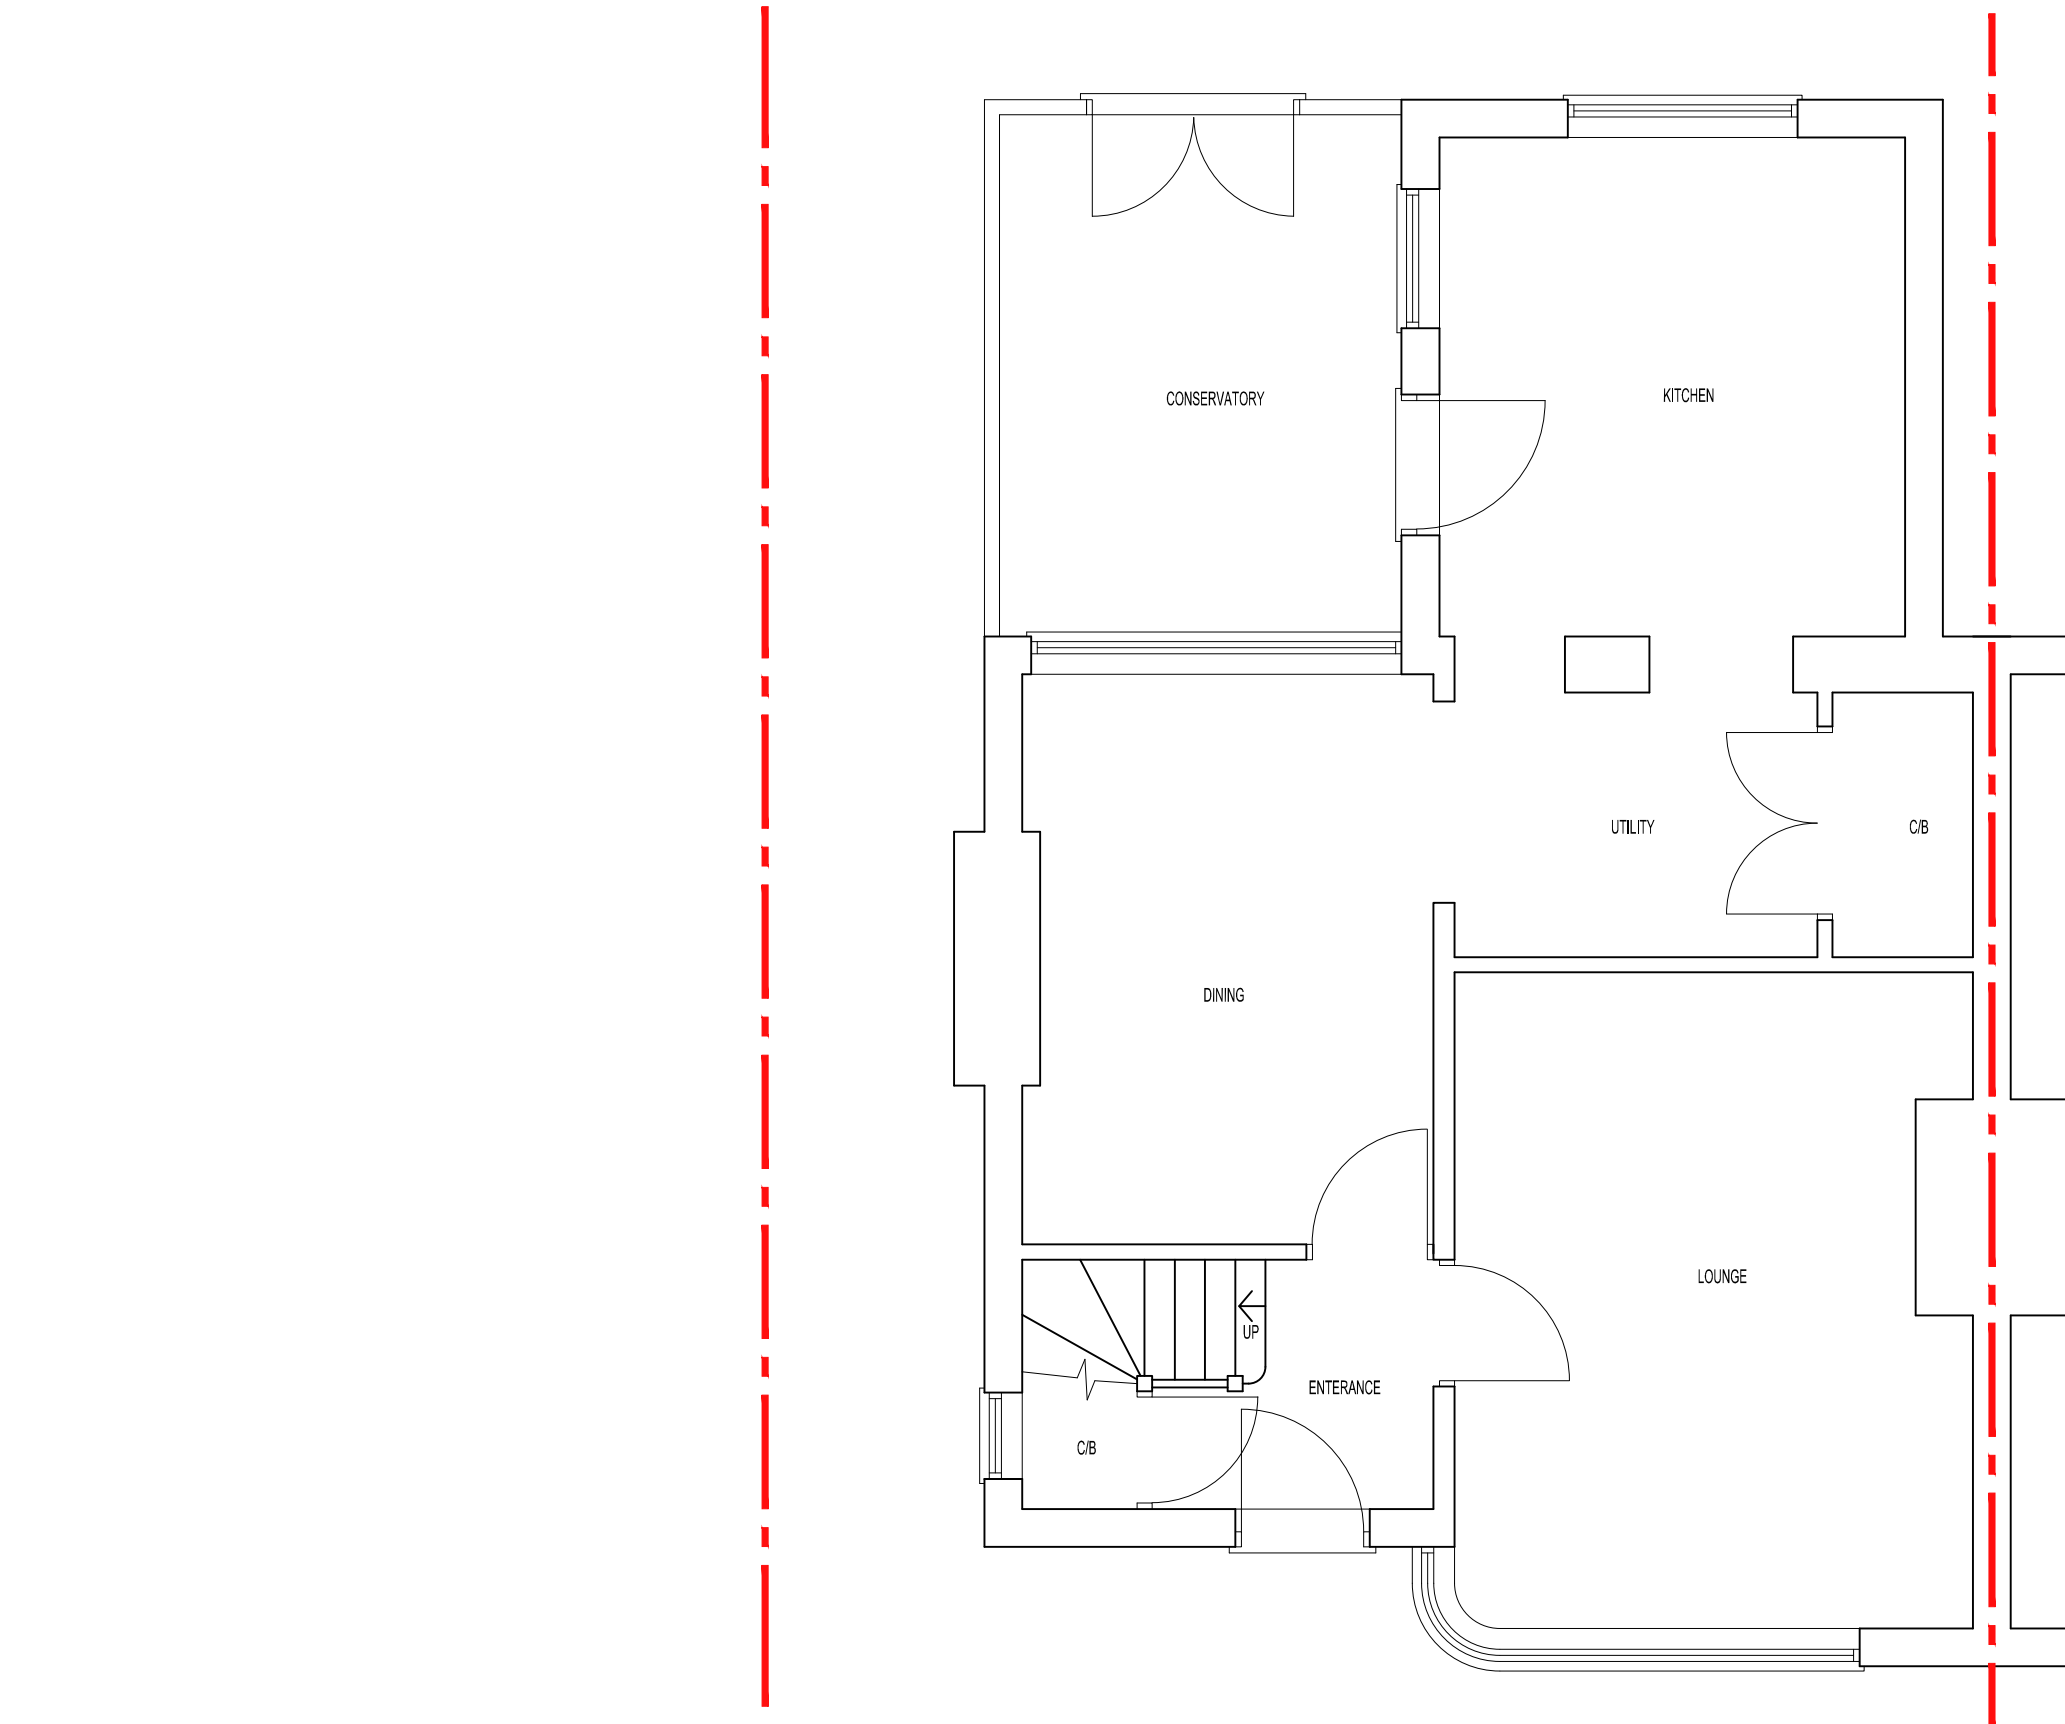

EXISTING GROUND FLOOR PLAN

PROJECT:
4 ROSSENDALE ROAD
CAVERSHAM
RG4 5JU

DRAWING TITLE:
EXISTING GROUND
FLOOR PLAN



CREATIVE DESIGN
& STRUCTURE

UNIT 1, HENSON HOUSE, NEWTOWN ROAD
HENLEY-ON-THAMES, RG9 1HG
TEL: 01491411922

DRAWN: ER
SCALE: 1:50 @ A3
DATE: MARCH 2021
STATUS: PLANNING

DRAWING NO. REV.
09821-01